




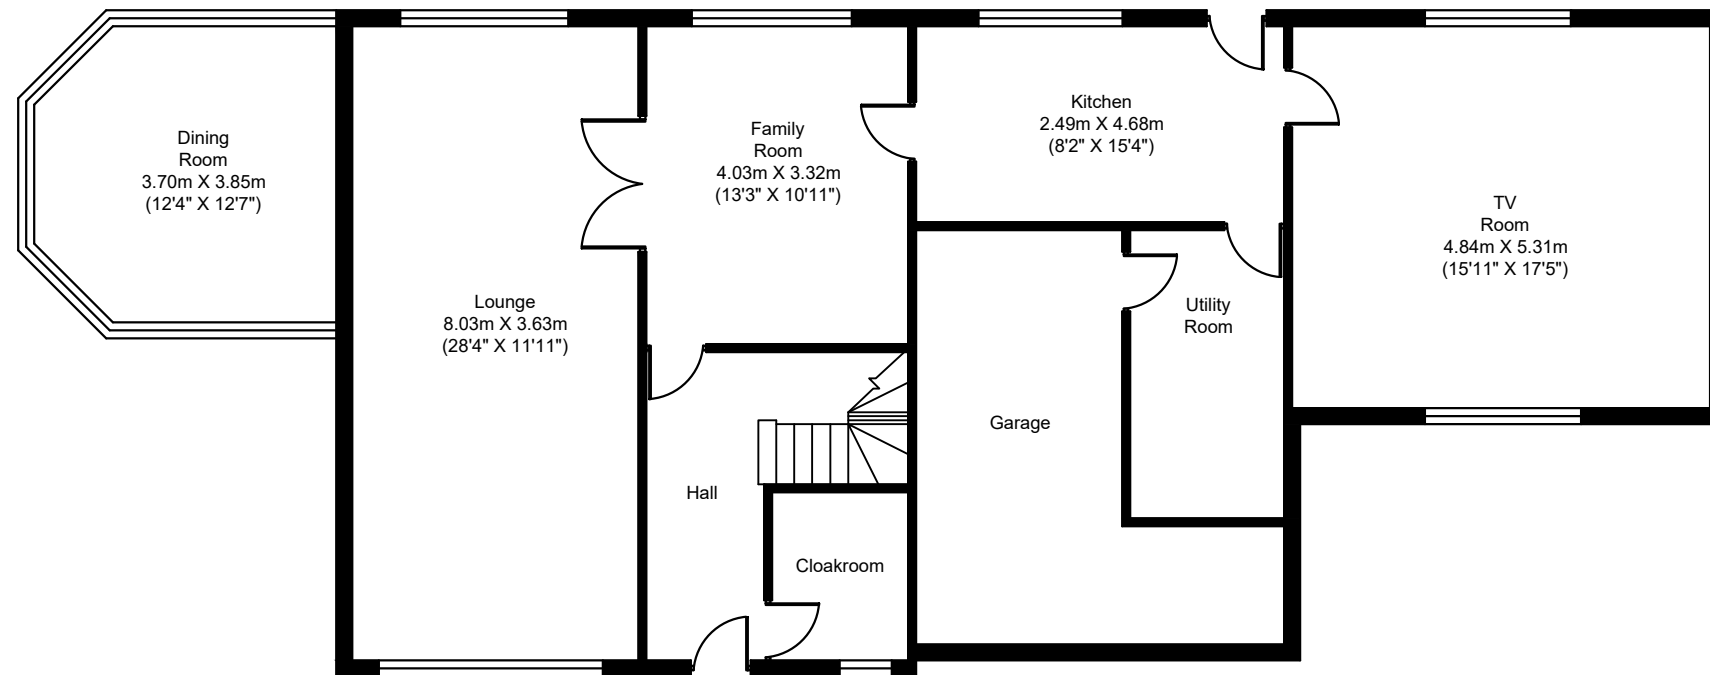


GROUND FLOOR

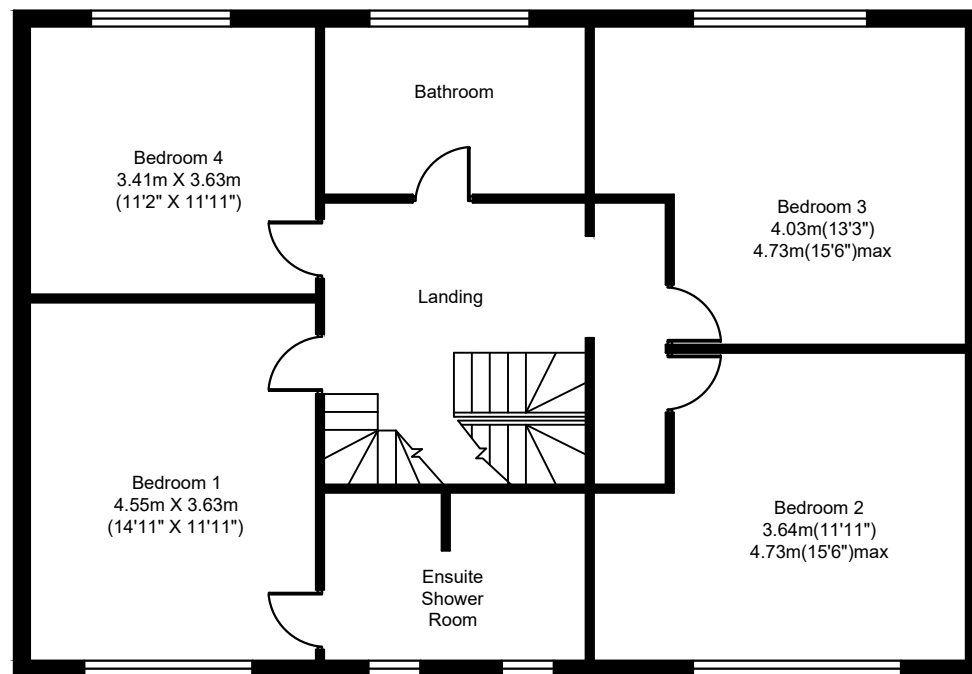

FIRST FLOOR

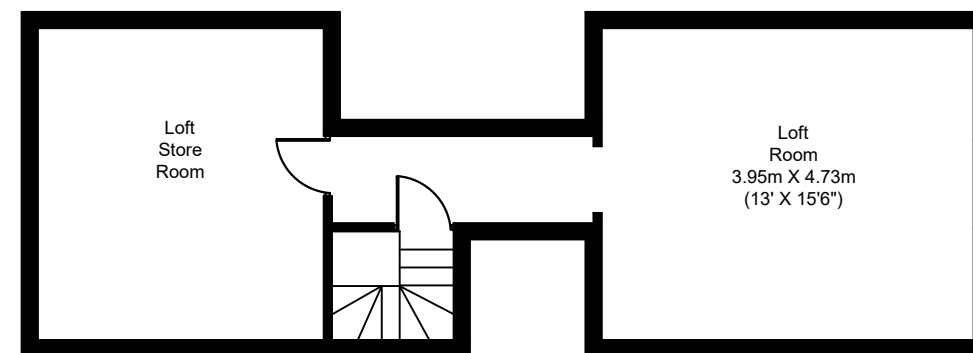

SECOND FLOOR

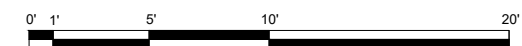

Scale Bar-1/8" = 1'

General Notes

No.	Revision/Issue	Date

Firm Name and Address

Project Name and Address

17 Brooklands Court, Rochdale,
OL11 4EJ

Project	Sheet
Date 02/11/2022	A3
Scale 1/8"=1'	