


This drawing is copyright and MUST NOT be reproduced or used for competitive tendering without written permission from E.ON UK PLC. Contravention may result in legal action being taken.
The contractor is responsible for checking dimensions and any discrepancy to be verified with E.ON UK PLC, before proceeding. Figured dimensions only to be worked to, do not scale. IF IN DOUBT ALWAYS ASK

NOTES

1. All fuses shall be type BS88 fuse links.
2. All equipment shall be fixed to the backboard using stainless steel screws.
3. ONLY where the connection is PME, a label, with approximate dimensions of 50mm x 30mm and red lettering on a white background, shall be attached to the cut-out and shall read 'WARNING PME SERVICE POINT'
4. Cable to lantern shall be 1.5mm² for upto 10m mounting height and 2.5mm² for 12m mounting height.
5. All cables terminated in to the cut out, from the lantern, shall have adequate length to provide a 'rain loop' prior to entering the cut out.
6. Cables supplying a sign or a bollard from a lighting column shall be separately fused.
7. All works shall comply with BS 7671.
8. For Labels details refer to Standard Detail Drawing No. 14.28.

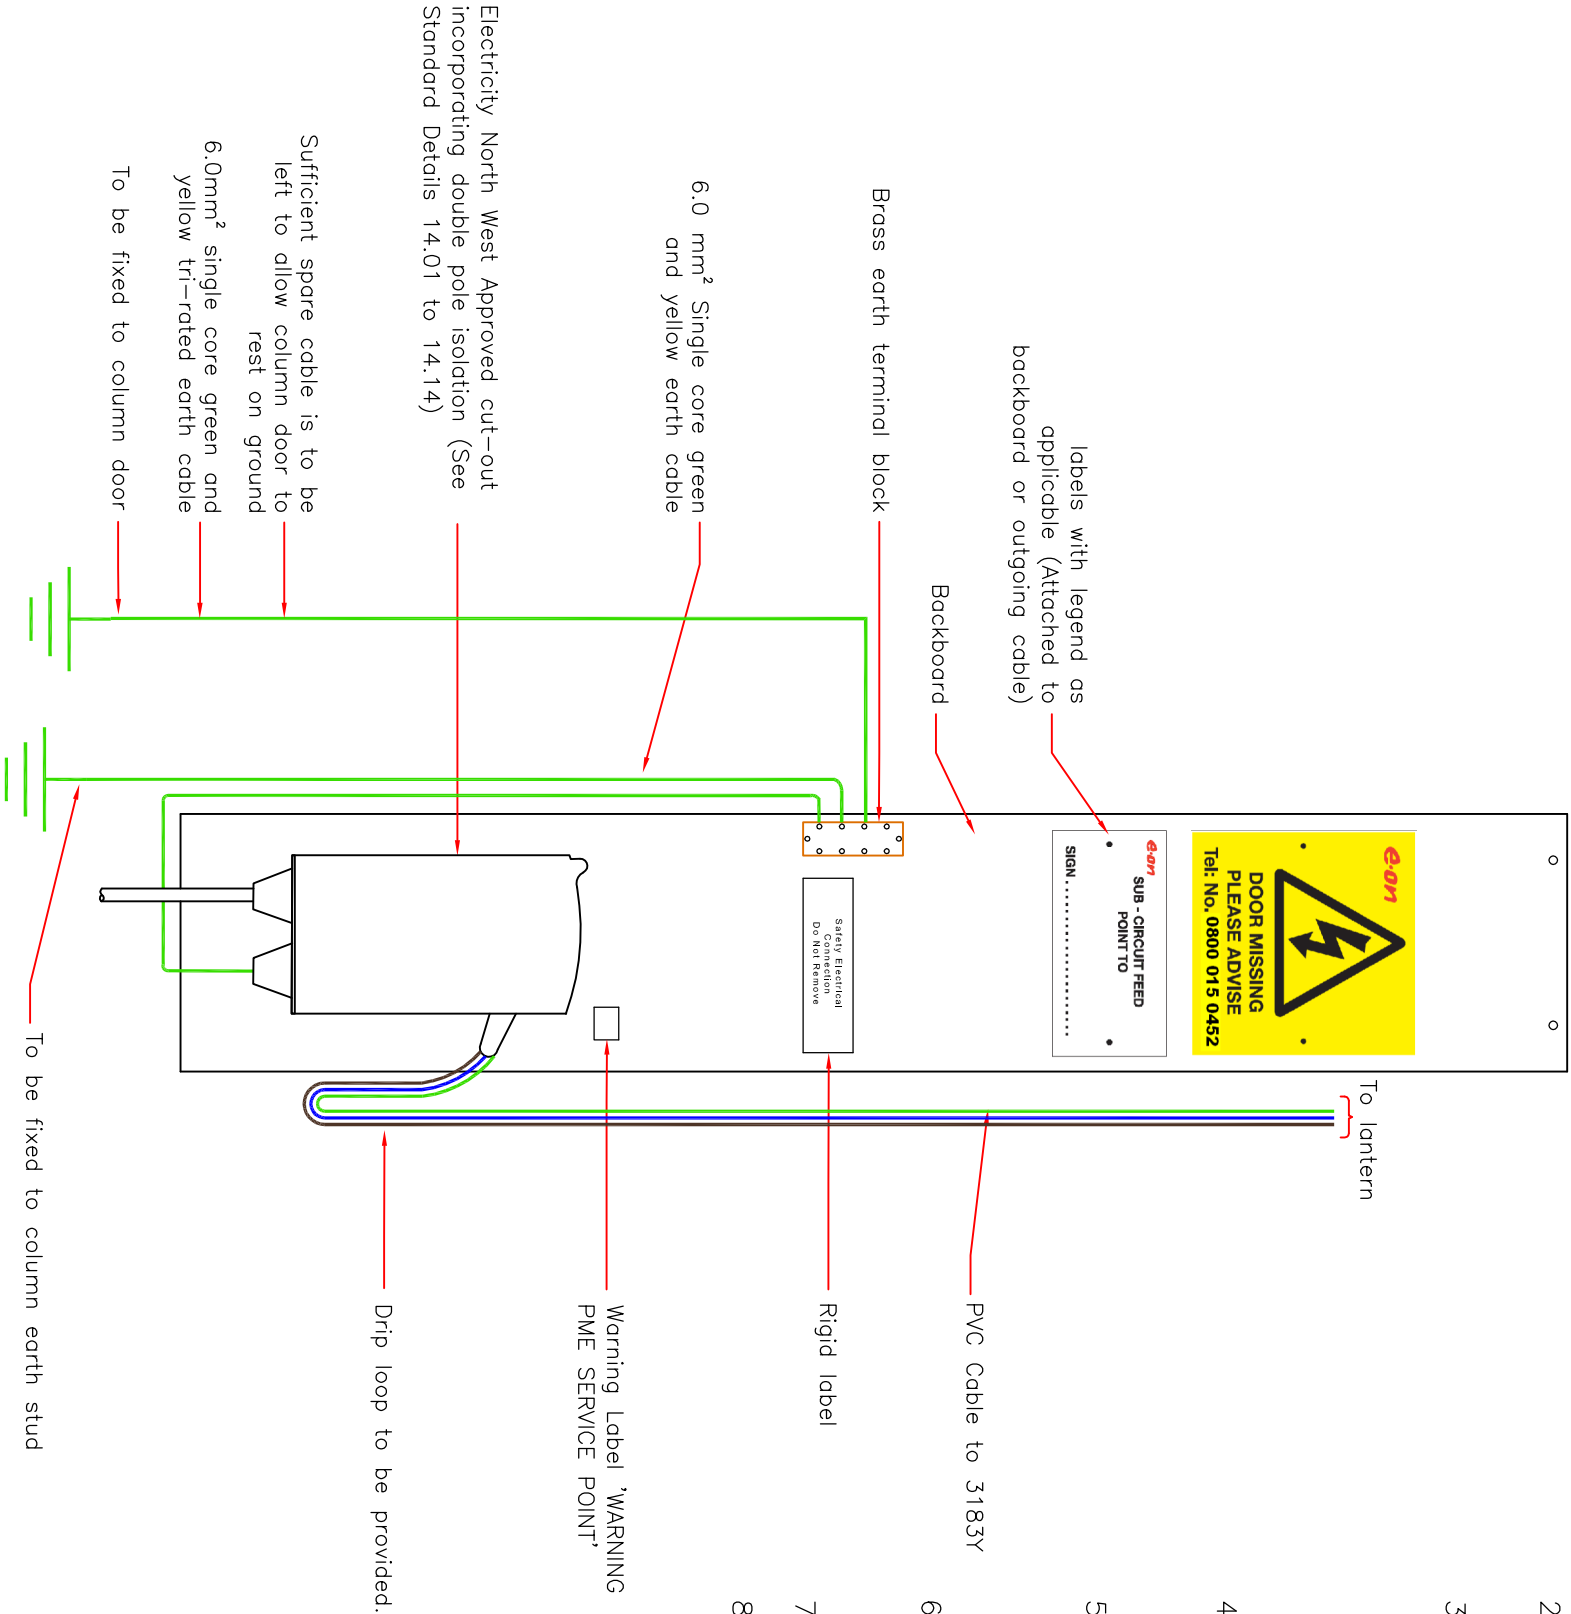



Community
Lighting
Partnership

CLP Working in Partnership with

Oldham Council
and
Rochdale Borough Council



E.ON PFI Depot
John Boyd Dunlop Drive, Kingsway Business Park, Rochdale, OL16 4NG
✉ O&RPFf@sustainable.eon-uk.com ☎ 0800 015 0452
🌐 www.clp-uk.com/oaandr

Series HIGHWAY WORKS DETAILS ELECTRICAL			
Title Base Compartment General Arrangement Road Lighting Column or Sign			
Dwg No. 14.26	Revision A		
Scales N.T.S.	Sheet A3	Date MAY 11	