


Notes


This drawing is for PLANNING only, it is not to be used for any other purpose.

This drawing is to be read in conjunction with the following DLA-Architecture drawings,

- KPL-DLA-L4-XX-DR-A-20000 - Unit L4 Proposed Floor Plans Ground & First
- KPL-DLA-L4-XX-DR-A-20002 - Unit L4 Proposed Roof Plan
- KPL-DLA-L4-XX-DR-A-20010 - Unit L4 Proposed Elevations and Section
- KPL-DLA-LS-XX-DR-A-90000 - Location Plan
- KPL-DLA-LS-XX-DR-A-90001 - Existing Site Plan
- KPL-DLA-LS-XX-DR-A-90002 - Site Plan

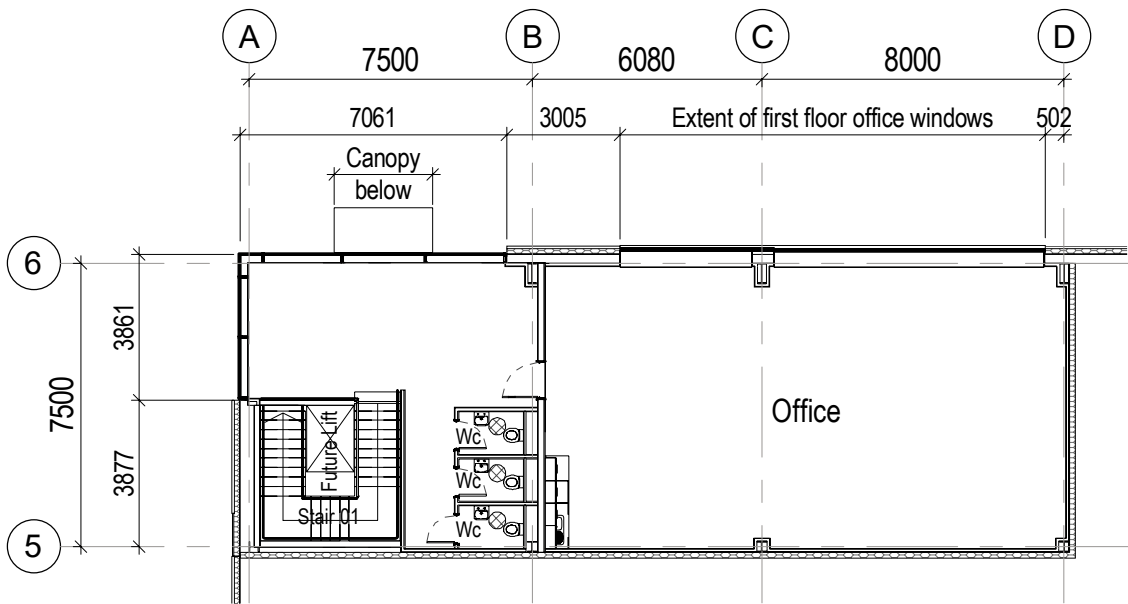

First Floor Plan

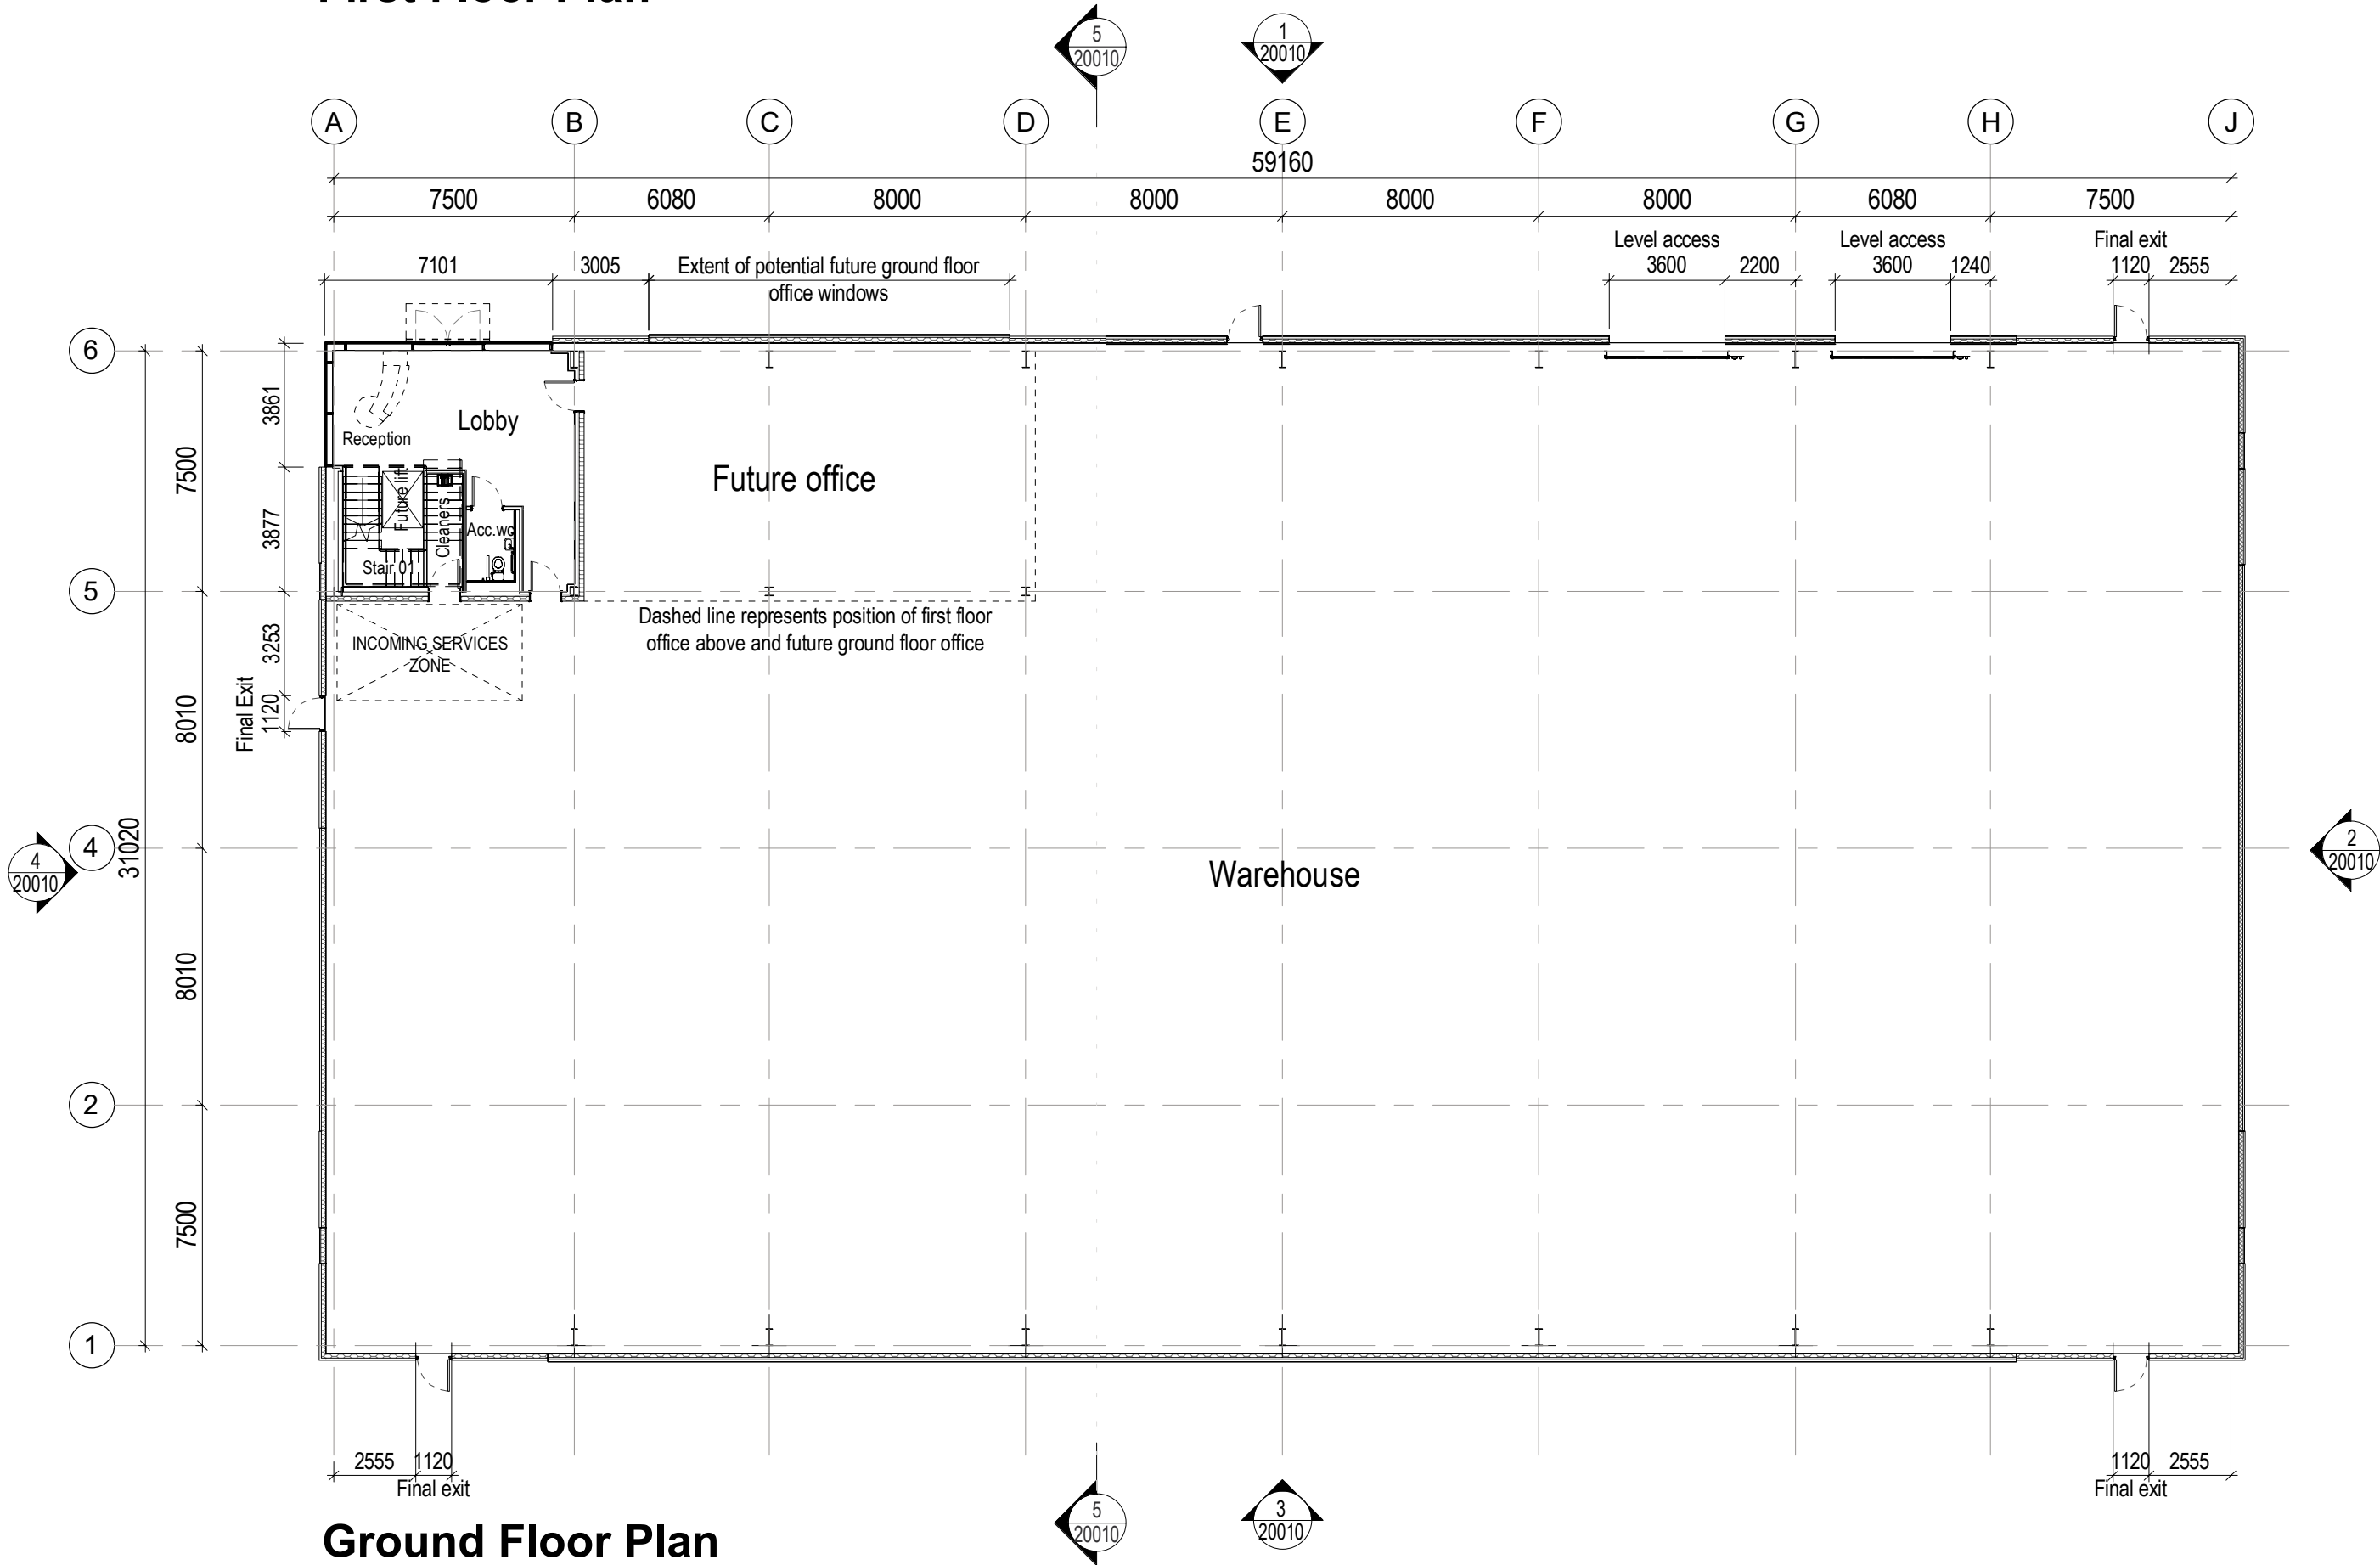

Ground Floor Plan

INFORMATION CONTAINED IN THIS DRAWING IS THE SOLE COPYRIGHT OF DLA ARCHITECTURE LTD AND IS NOT TO BE REPRODUCED WITHOUT PERMISSION

DO NOT SCALE, REFER TO FIGURED DIMENSIONS ONLY

REVISIONS

P01	ISSUED FOR COMMENT	20/02/23 CF BLG
P02	ISSUED FOR COMMENT	29/03/23 CF BLG
P03	REVISED TO ACCOMMODATE BWB LATEST DITCH DIVERSION PROPOSAL. 1 NUMBER LEVEL ACCESS DOOR REMOVED BETWEEN GRIDLINE E AND GRIDLINE F. ISSUED FOR PLANNING	23/08/23 CF BLG



6 East Parade | Leeds | LS1 2AD
0113 887 3100
www.dla-architecture.co.uk

PROJECT
**KINGSWAY BUSINESS PARK,
ROCHDALE, PLOT L**

TITLE
**UNIT L4 PROPOSED FLOOR PLANS
GROUND AND FIRST**

SCALE	DATE	
1 : 200 @ A2	03/03/23	
DLA REF	DRAWN	REVIEWED
2022-147	CF	BLG

PROJECT	ORIGIN/R	ZONE	LEVEL	TYPE	ROLE	NUMBER
KPL	DLA	L4	XX	DR	A	20000

STATUS	REVISION
PLANNING	P03