




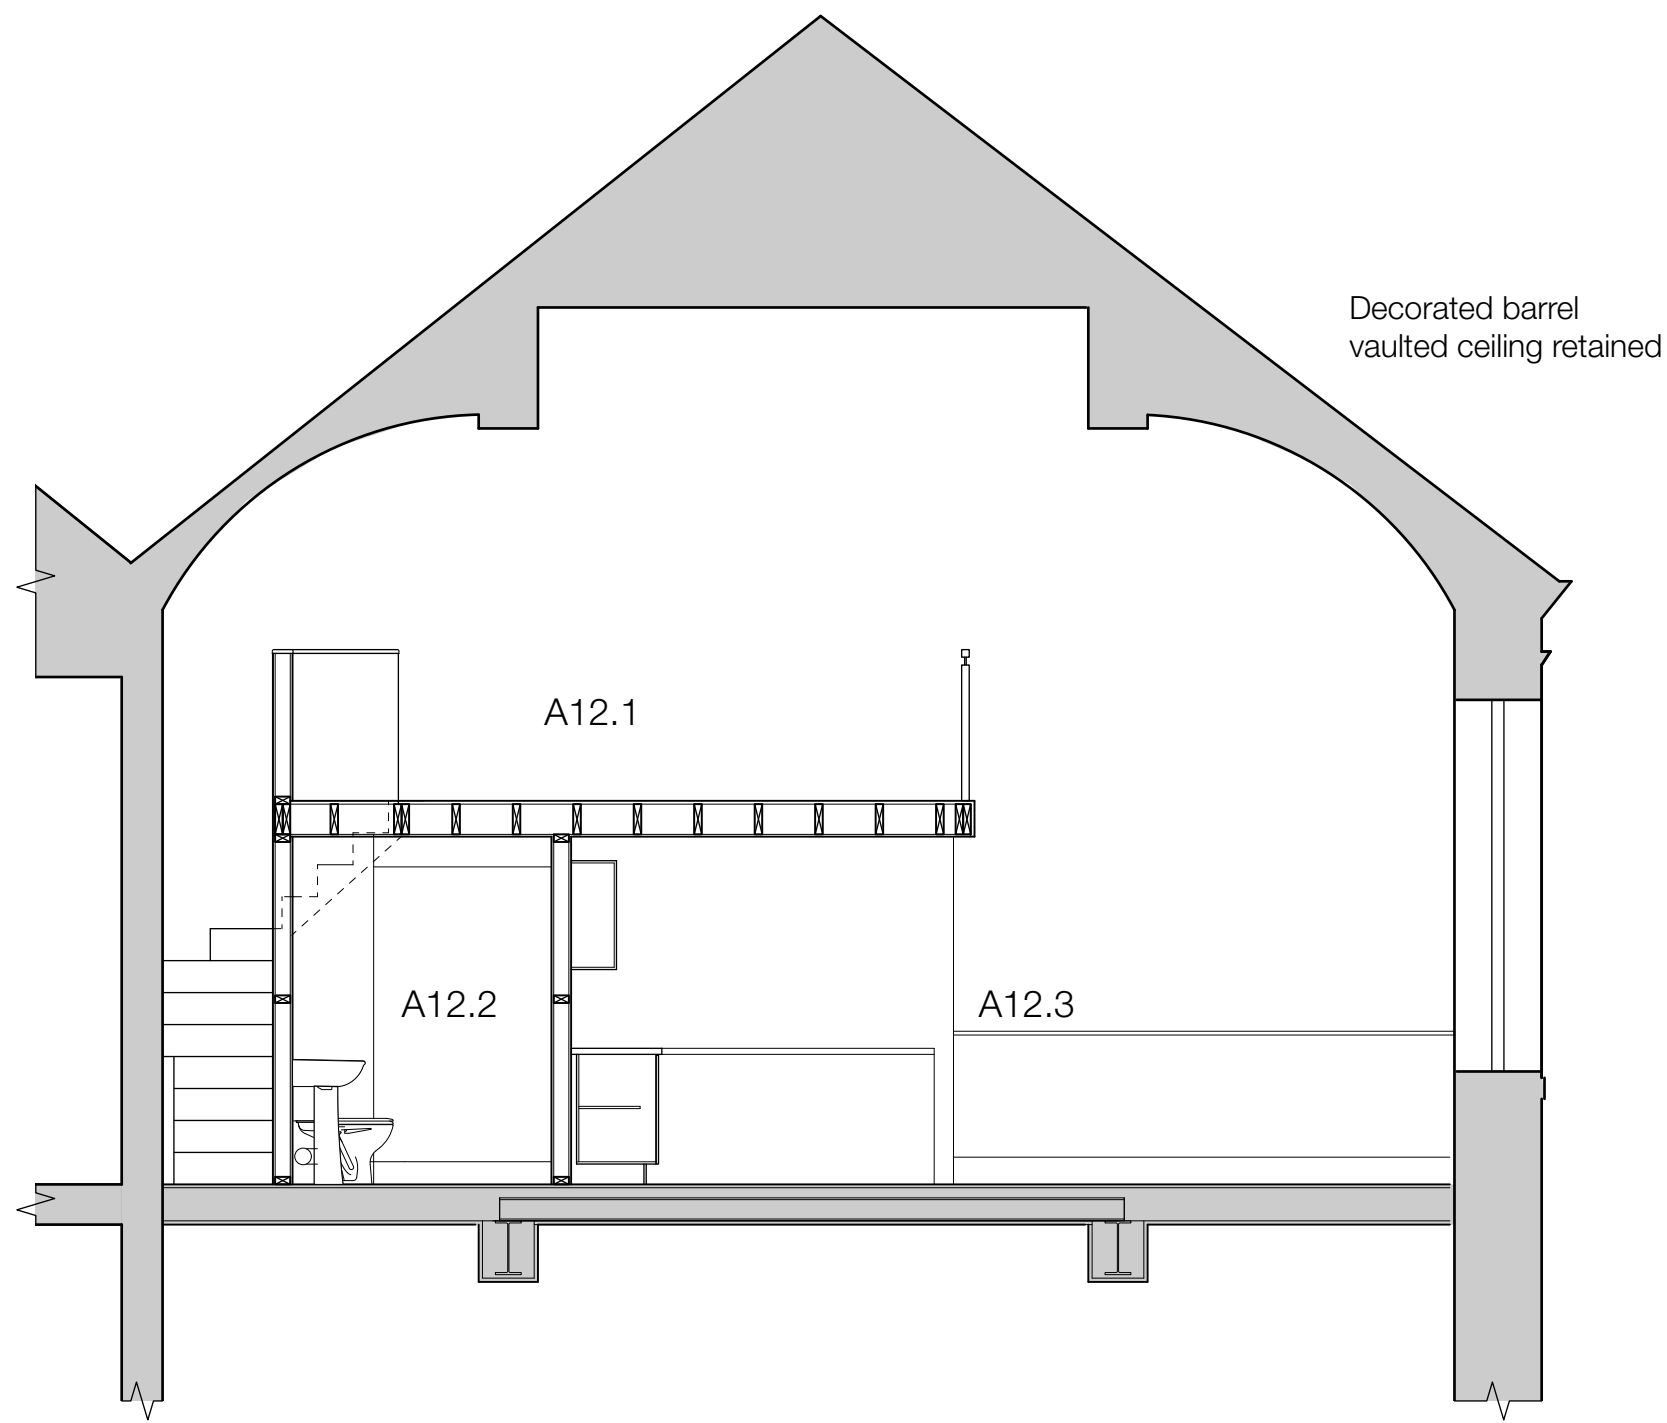

Section A12 A-A

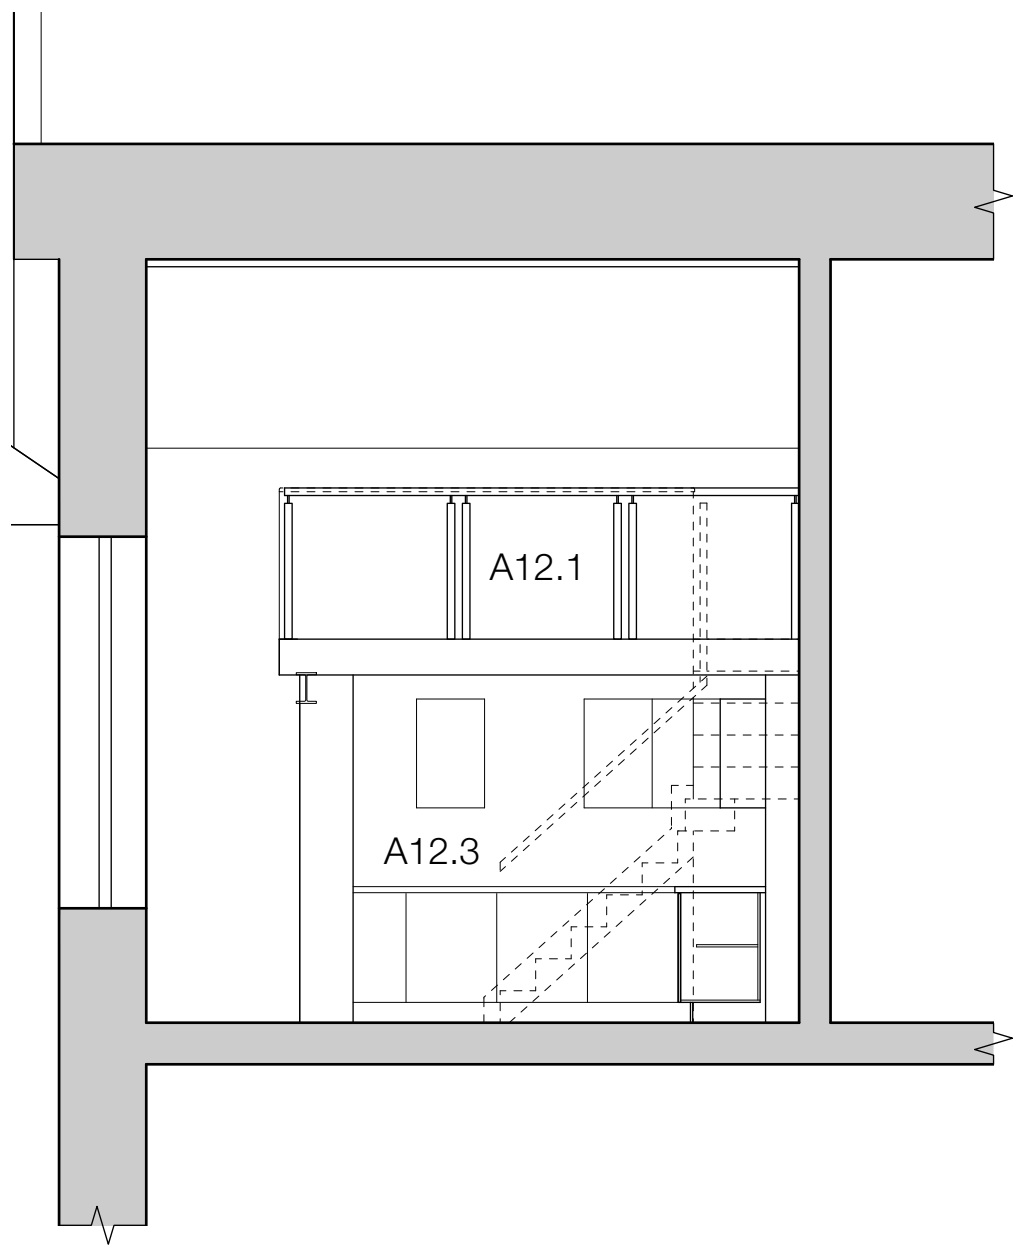



Section A12 B-B

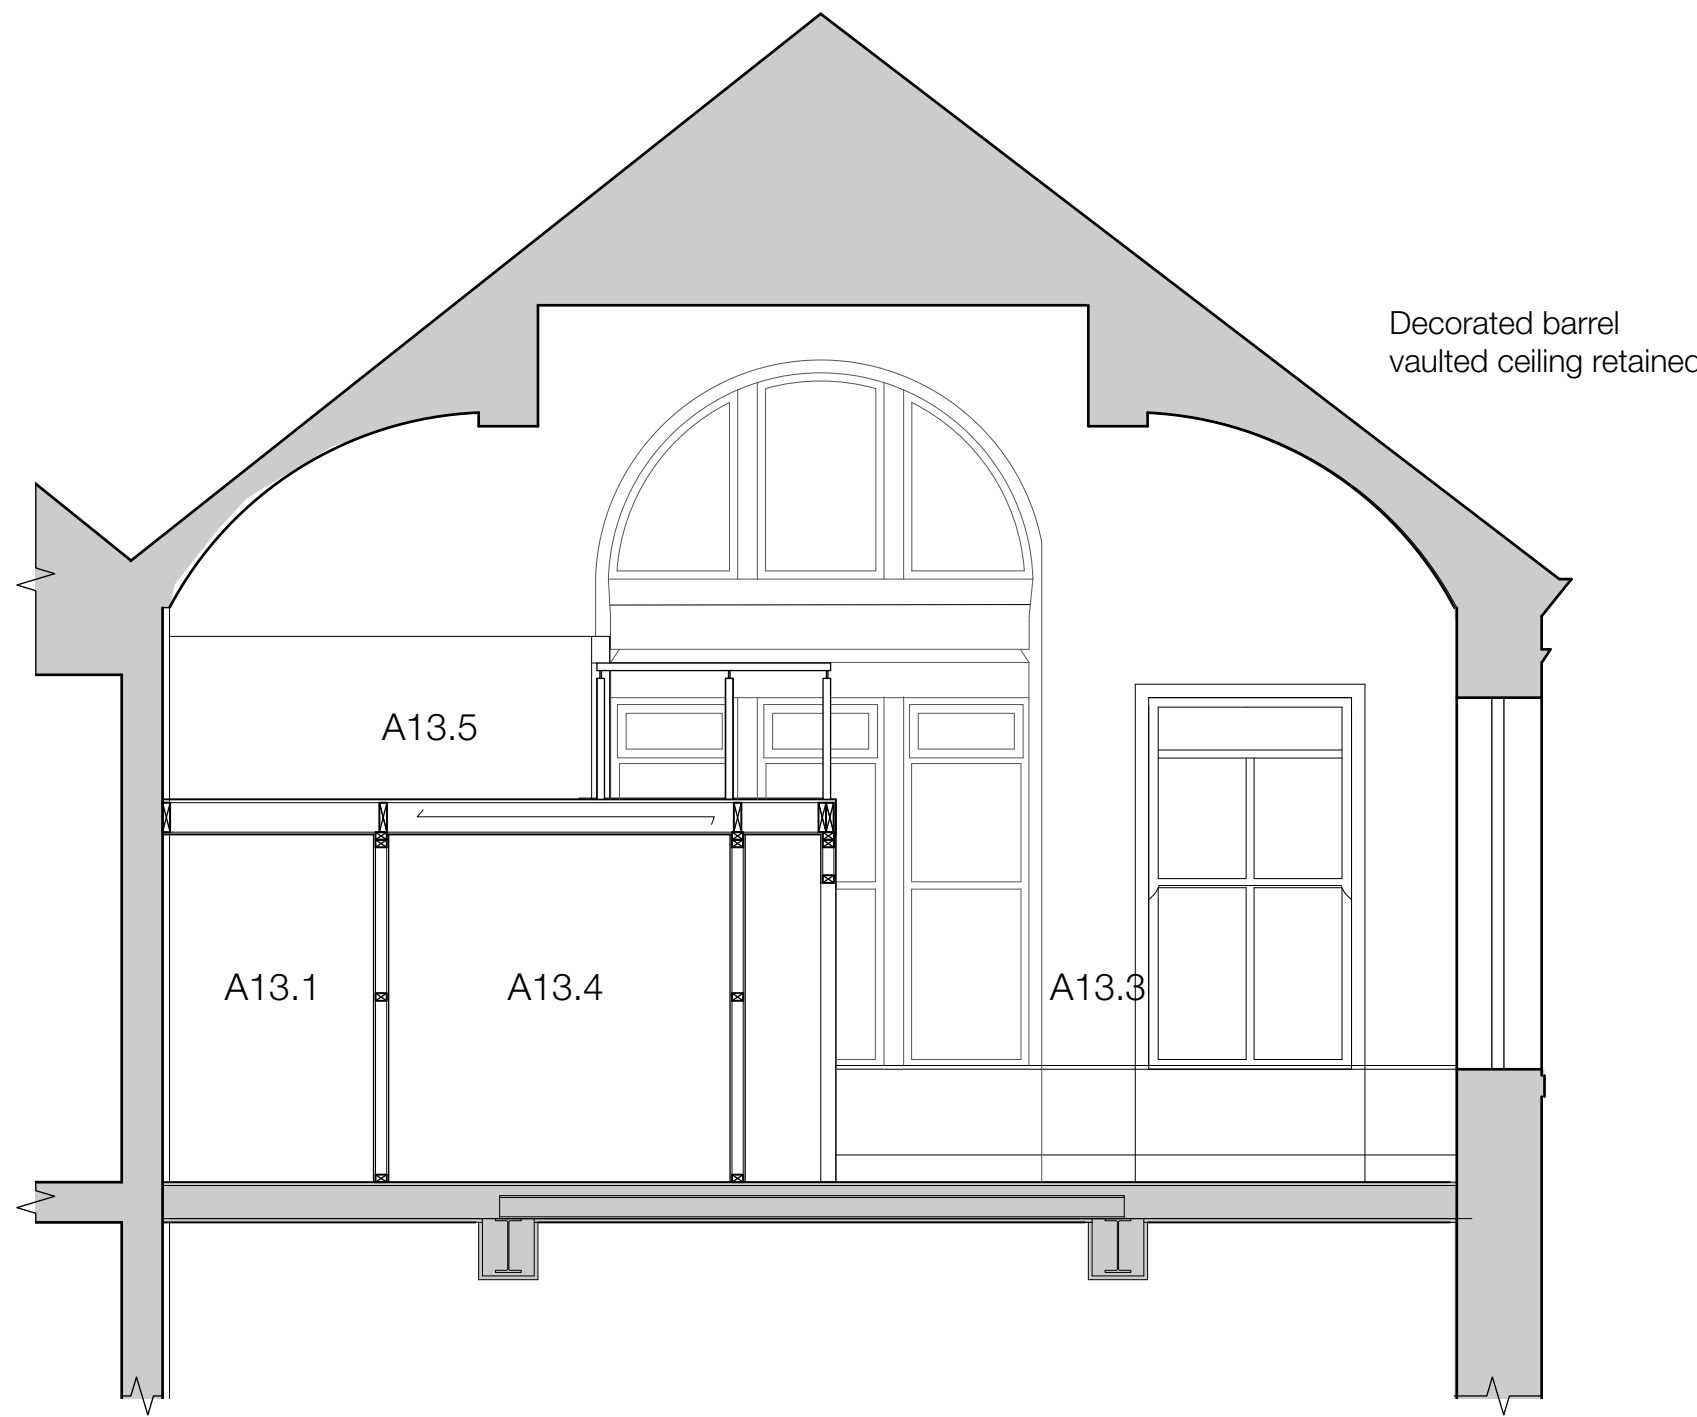

Section A13 A-A



Section A13 B-B

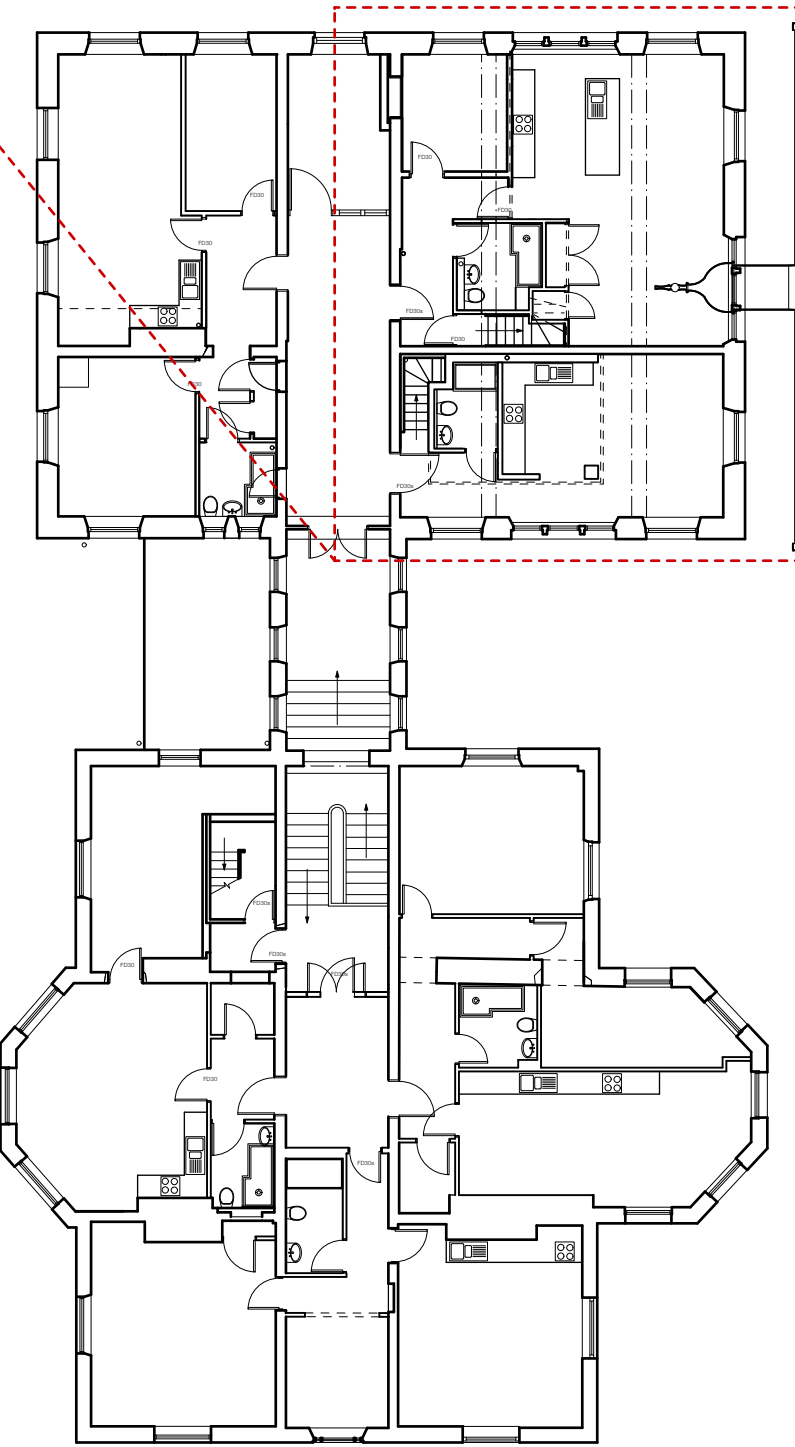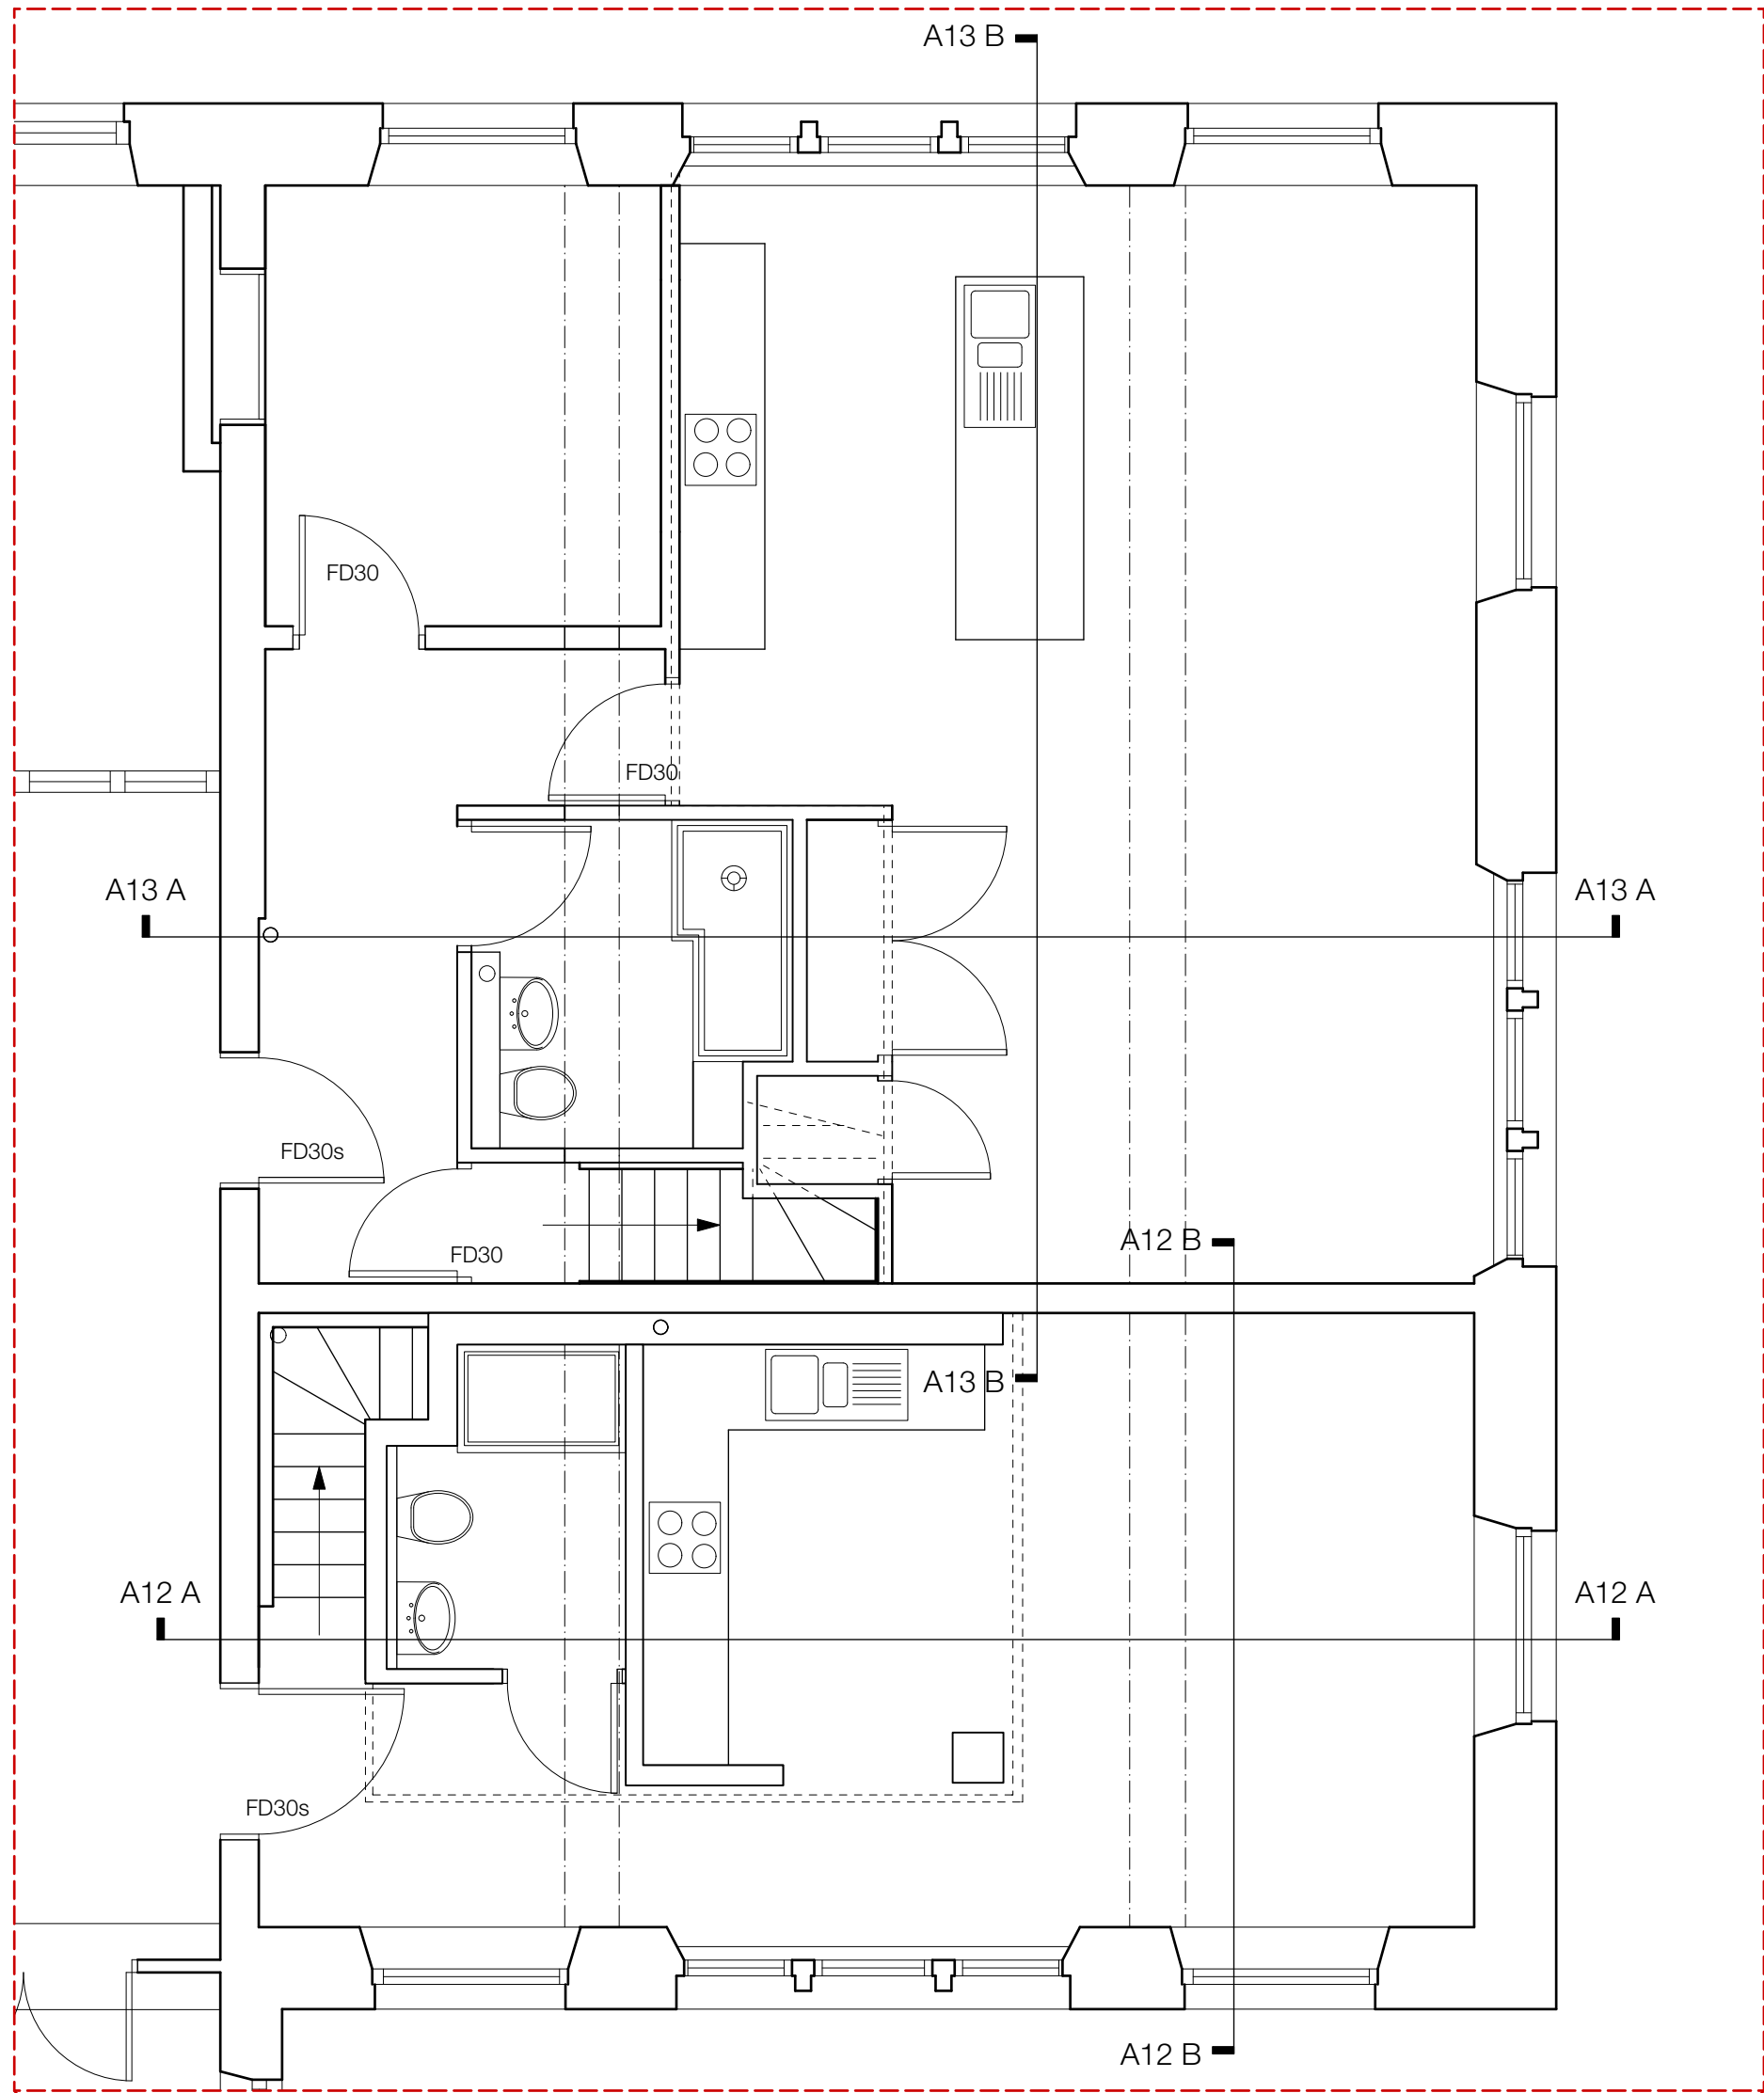

NOTE: All internal joinery to be painted timber not MDF

Not for Construction
Based on drawings provided by A J Cocker Associates

Revision
Project
Proposed Apartments

Address
**Townhead,
Yorkshire Street, Rochdale**

Client
**Raj Property Investments Ltd
(Townhead)**

Drawing
Proposed Mezzanine Detail

Floor Plan Key

