
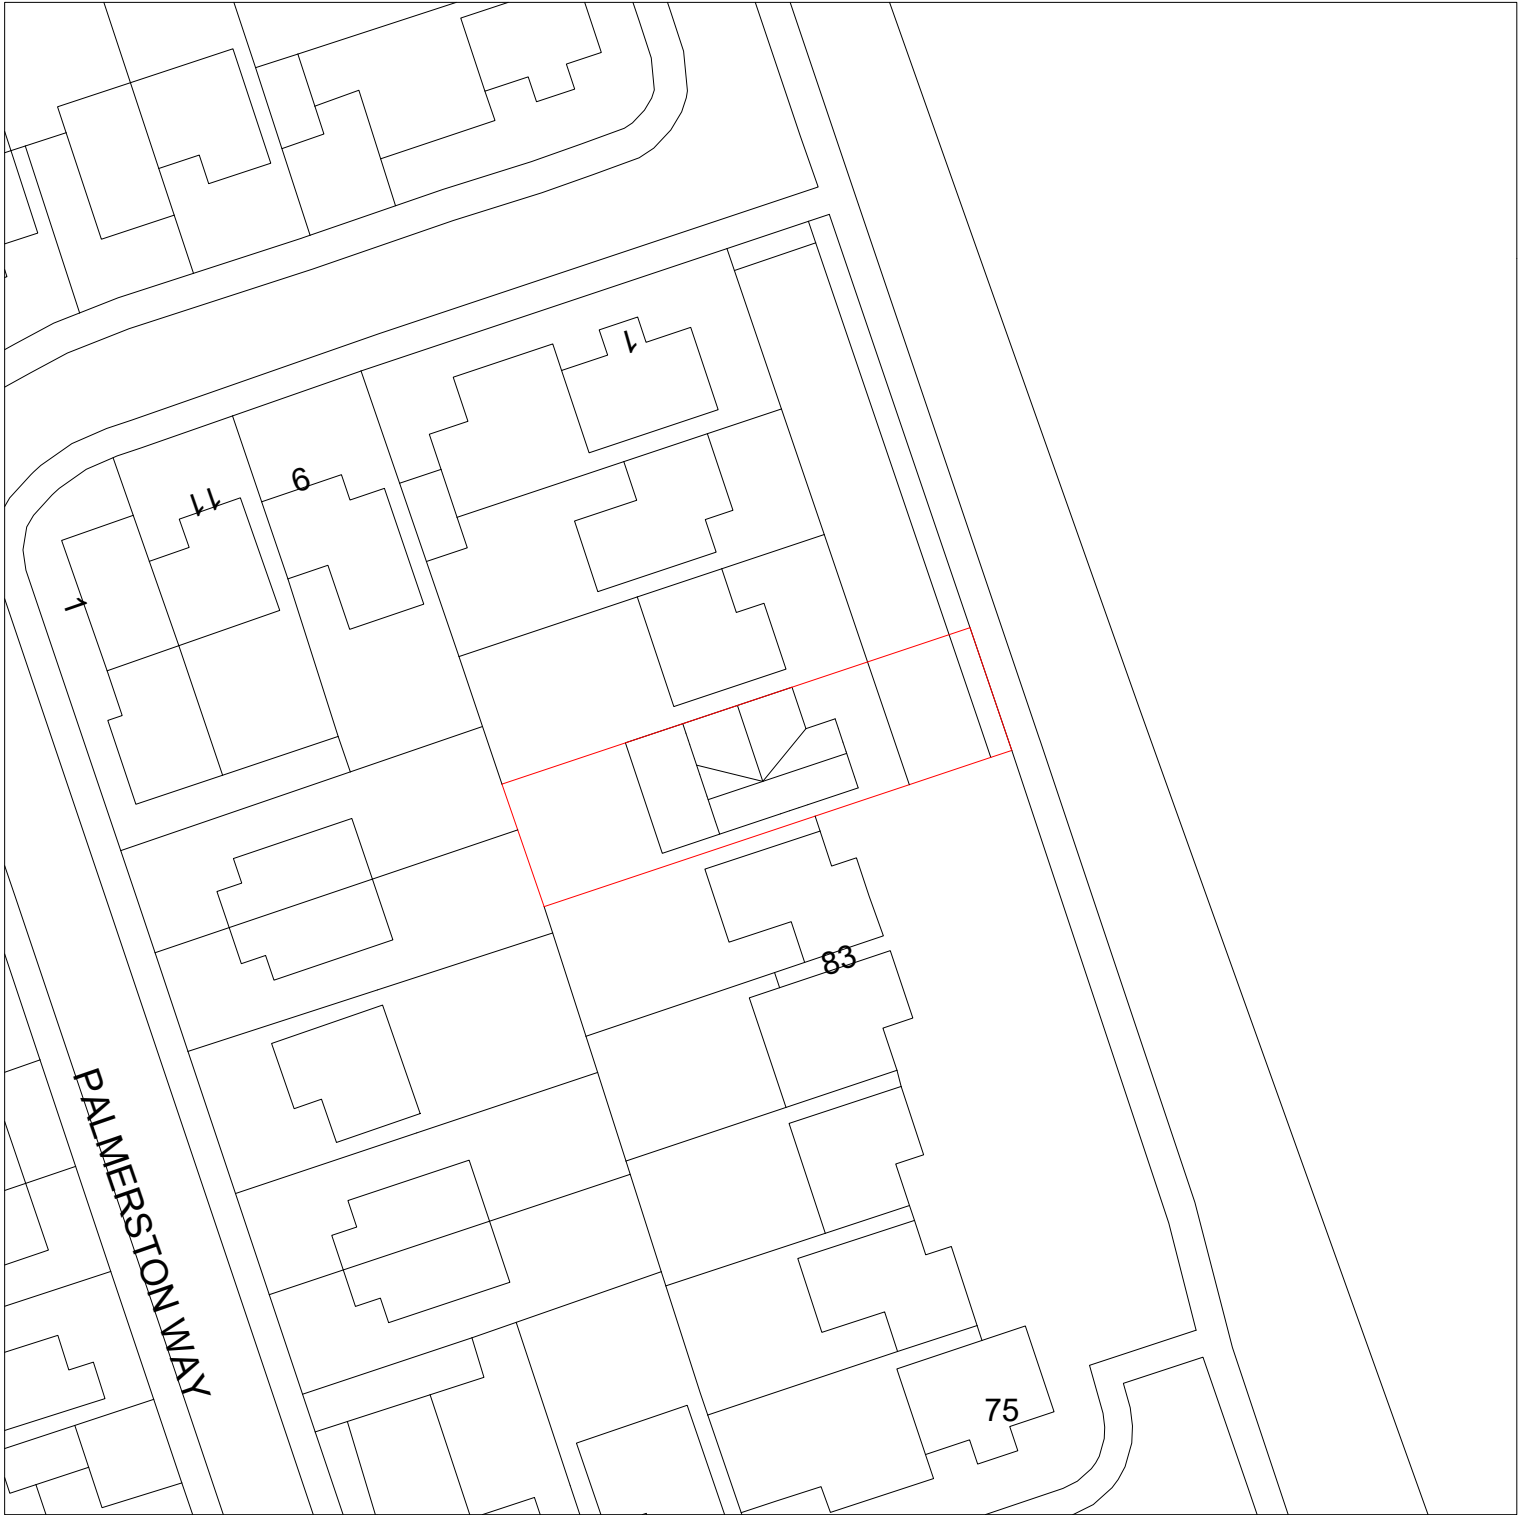


W: adeptdesignltd.co.uk | M: 07496819062 | E: enquiries@adeptdesignltd.co.uk

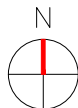

PROJECT	7 BEACONSFIELD ROAD, ROCHDALE, OL11 2WE
TITLE	PROPOSED SITE PLAN
NUMBER	A101
SCALE	1:500

REVISION	001
DESCRIPTION	N/A
STATUS	PLANNING ISSUE
DATE	25/02/2025