

PROPOSED FRONT ELEVATION scale 1:100

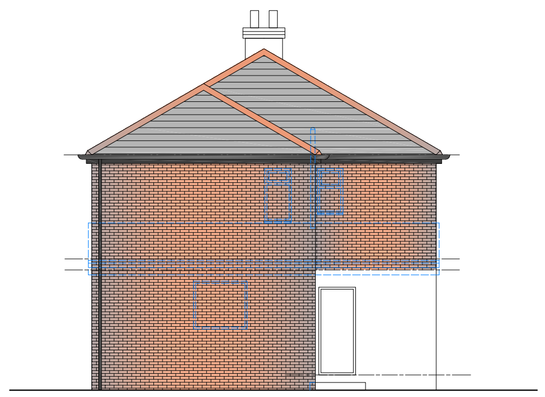

PROPOSED SIDE ELEVATION scale 1:100



PROPOSED REAR ELEVATION scale 1:100

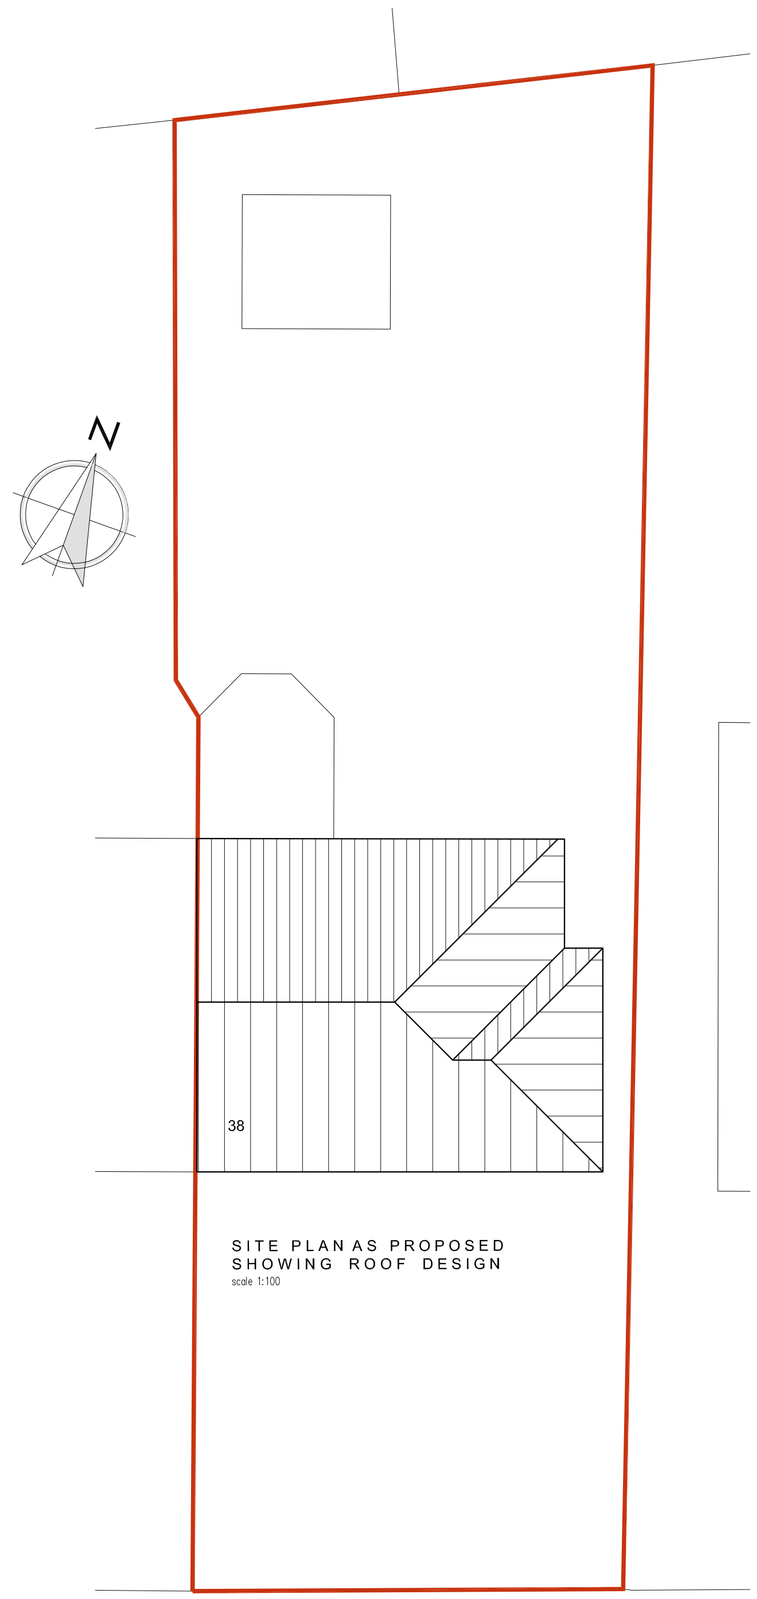

SITE PLAN AS PROPOSED
SHOWING ROOF DESIGN
scale 1:100

BROOMFIELD CRESCENT

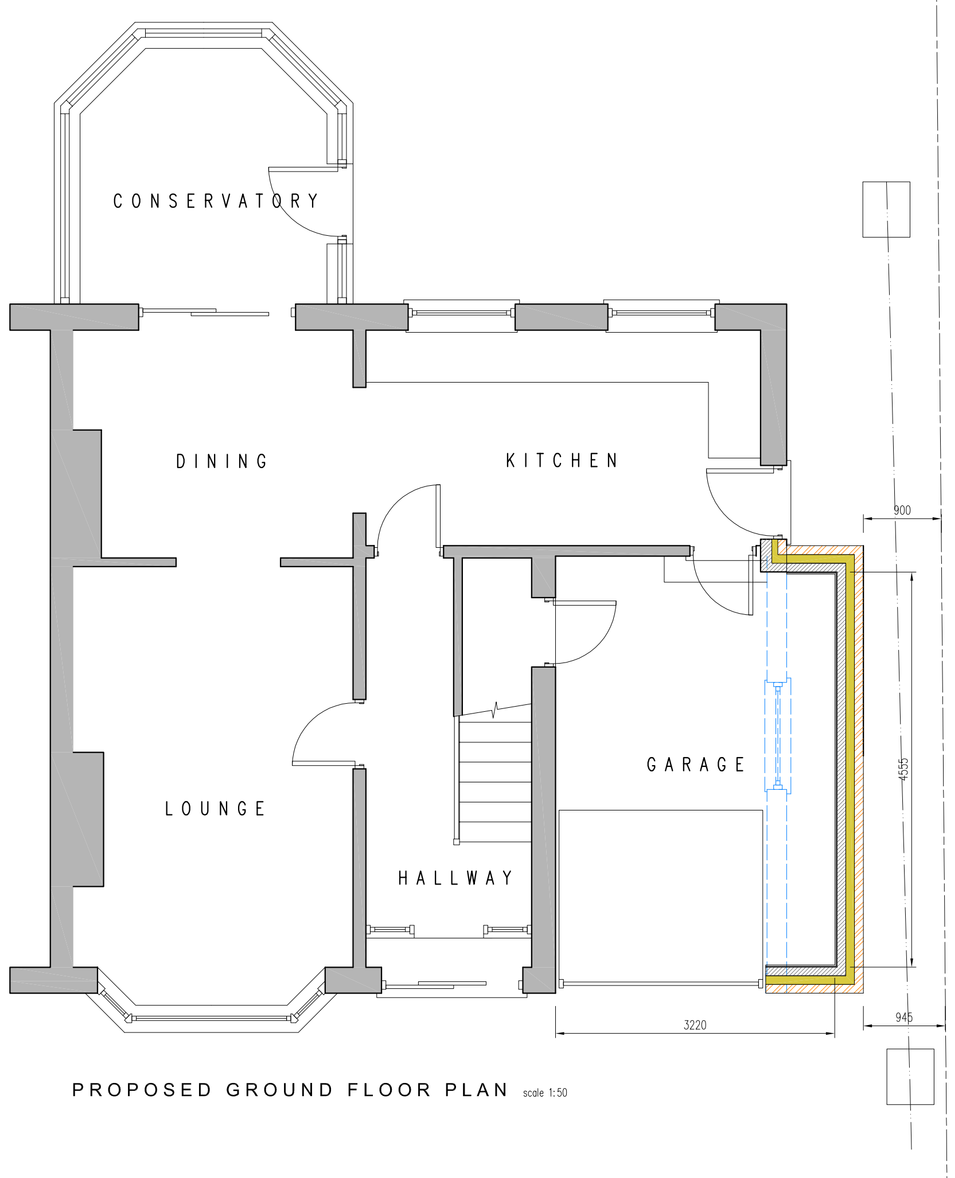

PROPOSED GROUND FLOOR PLAN scale 1:50

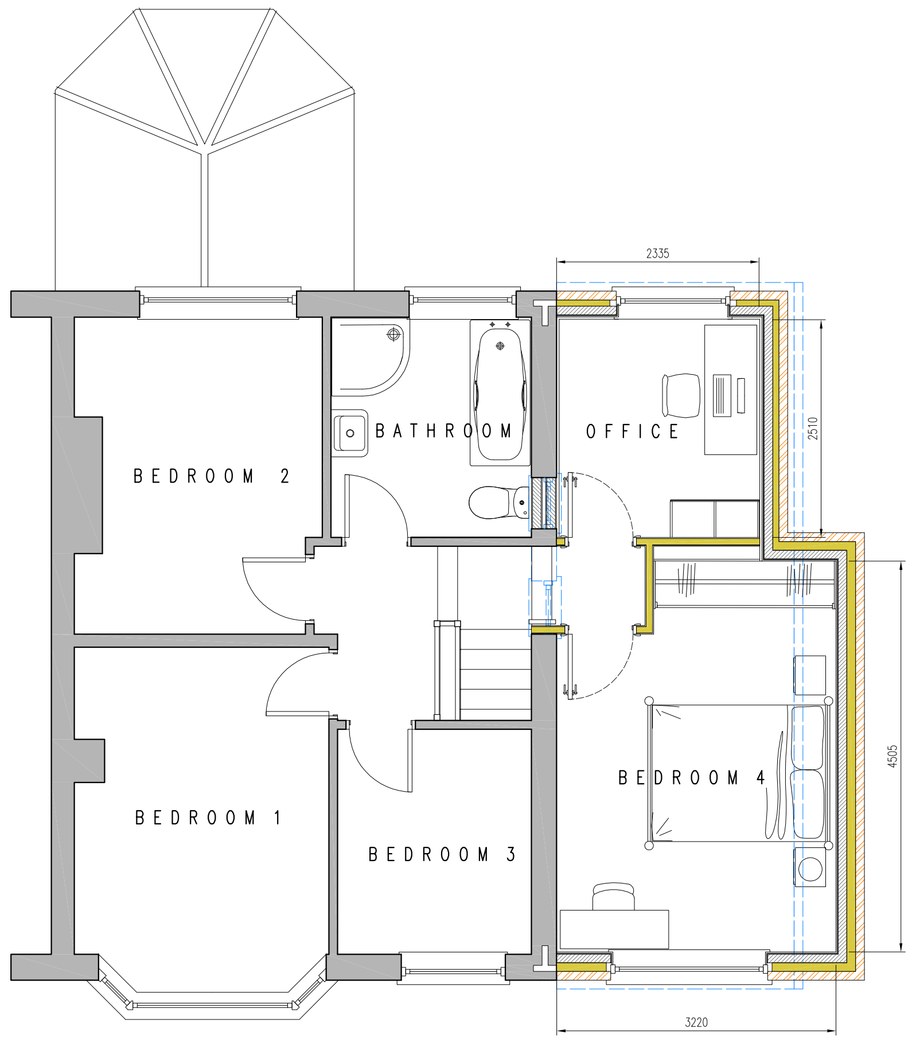

PROPOSED FIRST FLOOR PLAN scale 1:50

REV	DESCRIPTION	DRAWN	CHK	APP	DATE

GREENFIELD DESIGN SERVICES LTD

Contact: STUART BROADHURST Tel: 07763693374

client
MS JANICE GUERNEY

project title
38 BROOMFIELD CRESCENT
MIDDLETON M24 4FW

drawing title
DOUBLE STOREY SIDE EXTENSION
DESIGN PLANS

scale @ A1	date drawn	status
1:50	DEC 2018	DESIGN

drawing no.	revision
733-18-02	A

THIS DRAWING IS COPYRIGHT TO GREENFIELD DESIGN SERVICES LIMITED. IT SHALL NOT BE USED WITHOUT PERMISSION FOR ANY PURPOSE. REPRODUCTION IS ONLY PERMITTED BY PRIOR ARRANGEMENT.