




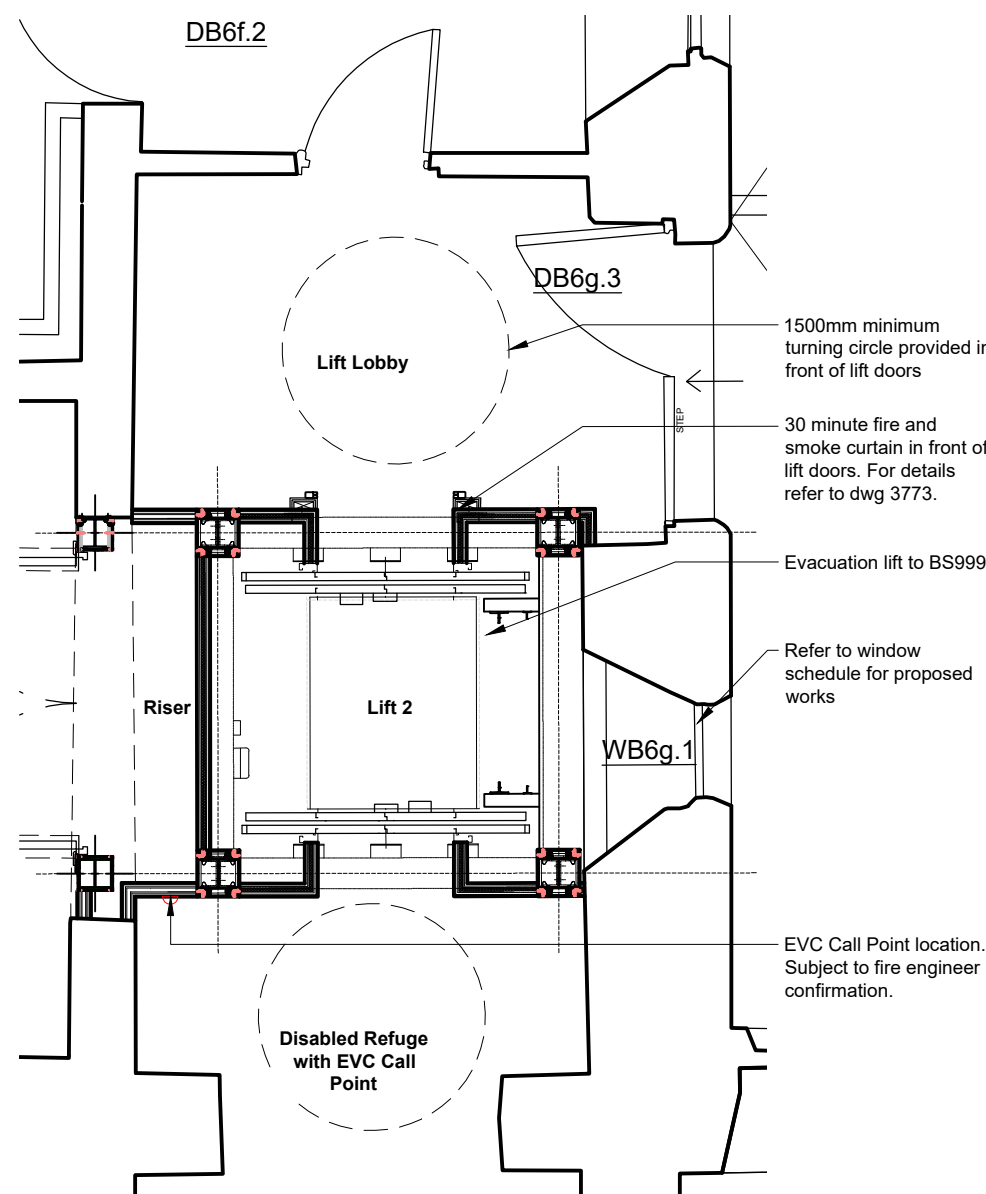


Key Plan - at Basement Floor Level
1:50 @ A1

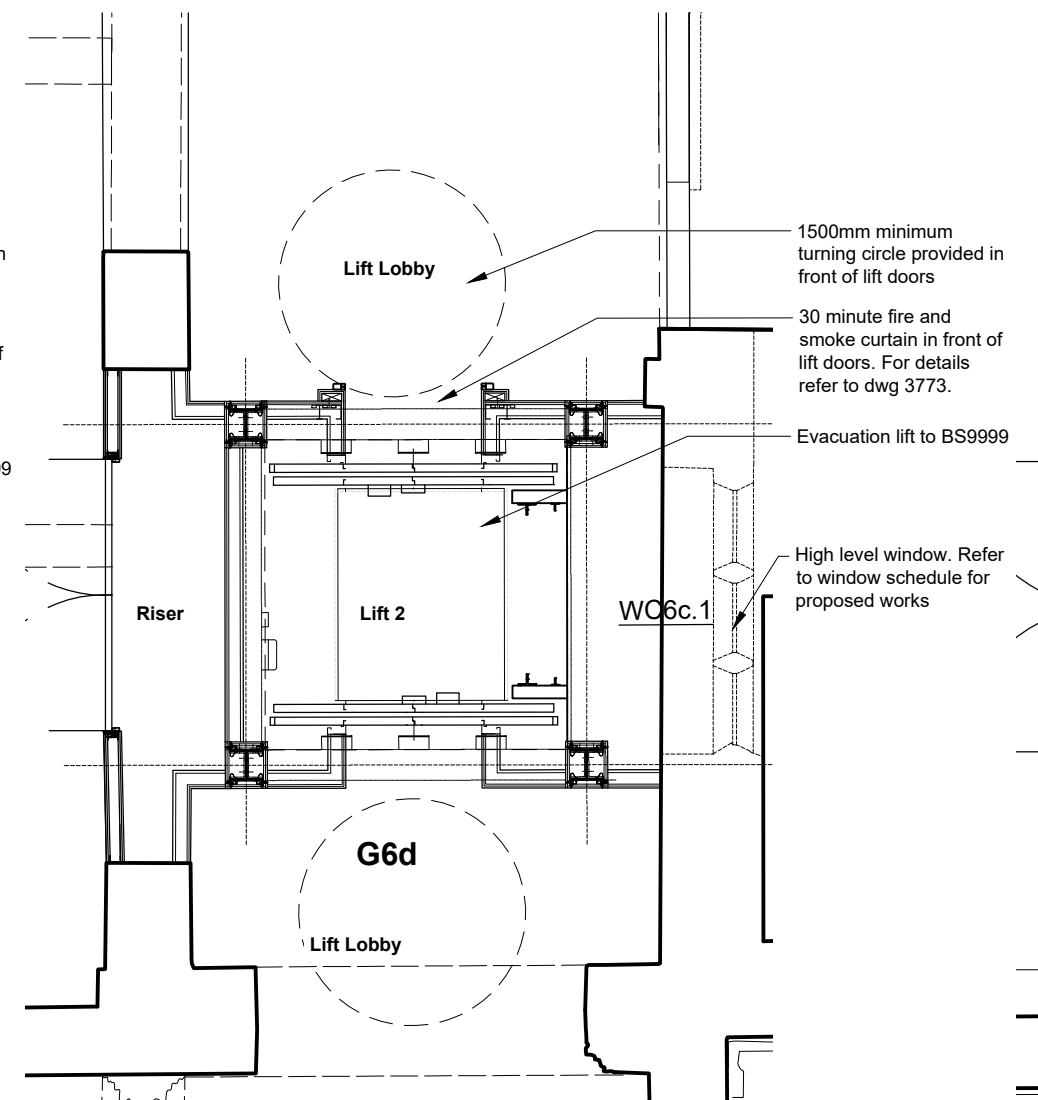

Key Plan - at Ground Floor Level
1:50 @ A1

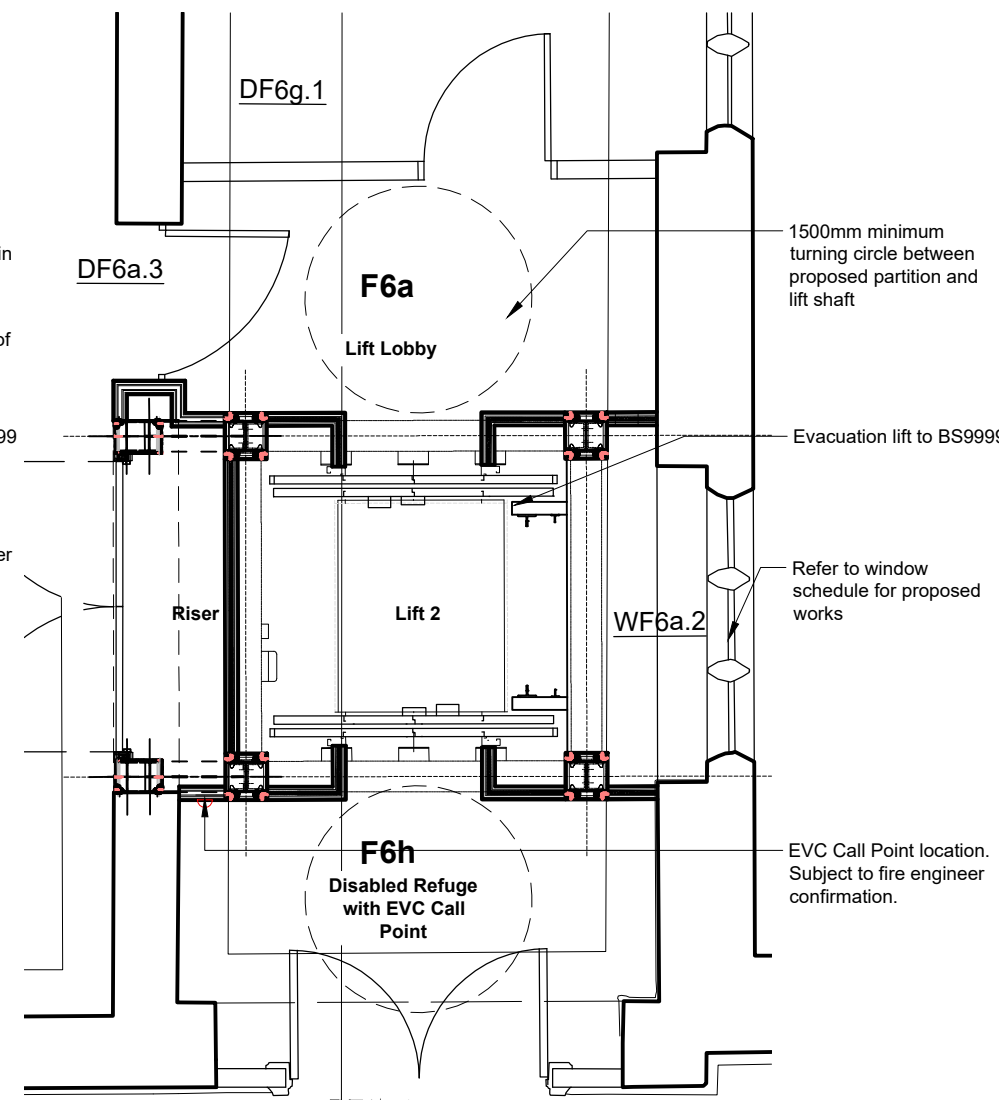

Key Plan - at First Floor Level
1:50 @ A1

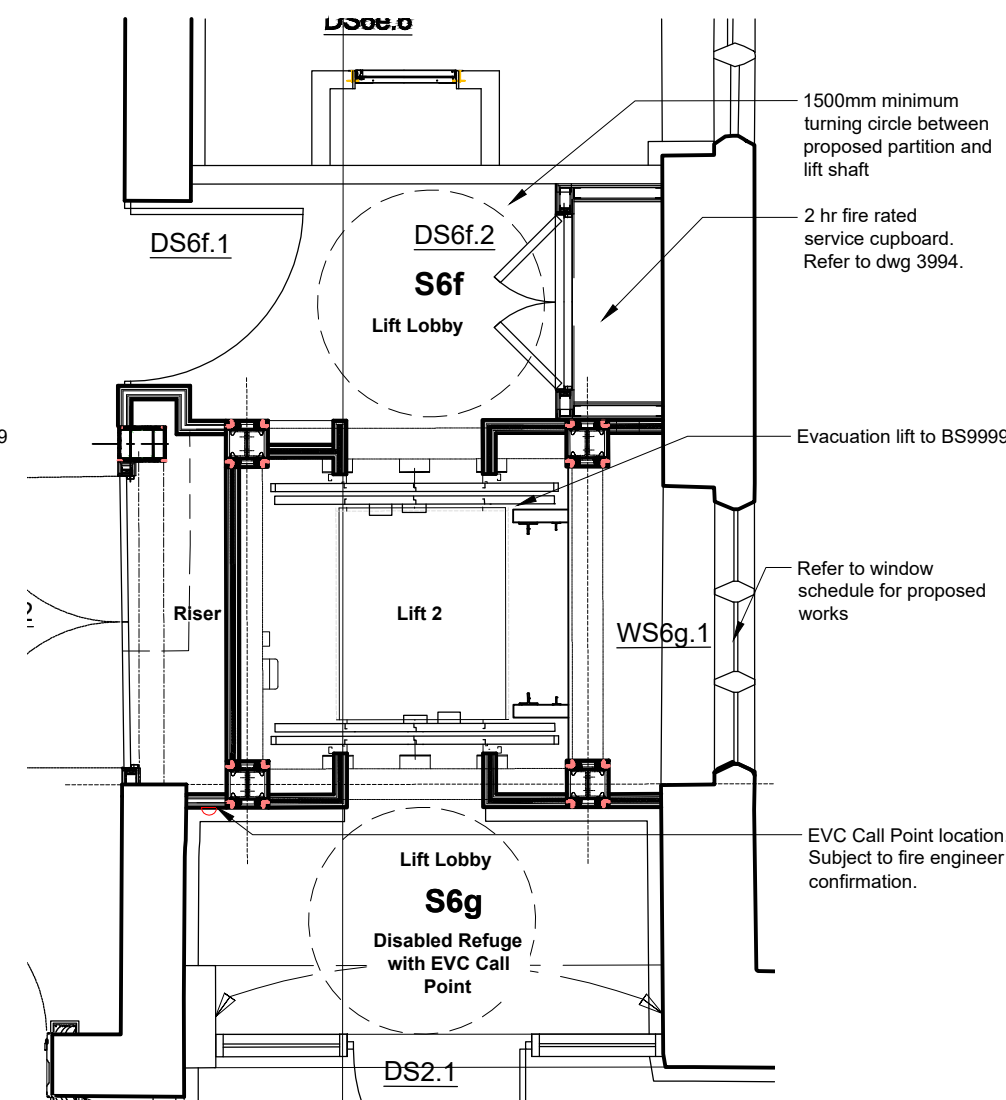

Key Plan - at Second Floor Level
1:50 @ A1

Note:

- To be read in conjunction with:
- Lift Shaft Sections dwg 3774
 - Partition Details dwg 3596
 - Wall Type Plans dwg 2080 to 2085

Door lining fixing: Additional studding to carry door lining in accordance with manufacturers detail including timber stud to suit metal stud size.

Notes

1. Any dwg format drawing is to be read in conjunction with and at the scale of the accompanying pdf.
2. Where colours other than black or grey are used, the drawing must be plotted in colour.
3. For 'Furniture C' (Construction) drawings all dimensions are to be checked on site by the contractor, scaling is for Local Authority purposes only.
4. Unless otherwise indicated, all dimensions are in millimeters.
5. All information on this drawing is to be read in conjunction with the relevant Donald Inshall Associates specification and trade contractors' drawings and information by specialists.
6. In the event of any discrepancy, please contact us immediately.
7. This drawing may contain survey information by others and is to be used solely for the purposes for which it was issued.
8. These are uncontrolled documents issued for information purposes only. If you have any queries regarding the drawings, please contact DIA immediately.
9. Please note DIA cannot be held responsible for any errors arising from changes made to an uncontrolled dwg file.

© 2019 DONALD INSALL ASSOCIATES LTD

Status codes

Work in Progress	D1	Suitable for Costing
Suitable for Co-ordination	D2	Suitable for Tender
Suitable for Information	D3	Suitable for Contractor Design
Suitable for Review & Comment	D4	Suitable for Manufacture/Procurement
Suitable for Stage Approval		

A1,A2,A3, An etc. Approved and accepted as stage complete
B1,B2,B3, Bn etc. Partially signed off: with minor comments from the Client

Construction Record

C05	15-06-23	SZG	RZM	SF updated in line with drawing 0050 to show lift cabinet and rearranged partition wall & GF updated to show new wall type.
C04	25-10-22	JXW	SEB	Service riser partitions updated.
C03	13-10-22	SGZ	SEB	Service riser doors and partitions updated.
C02	09-08-22	SGZ	SEB	Update to Lift Wall Type Details.
C01	24-02-22	SGZ	RZM	Issued for Construction.
P05	10-05-21	SGZ	CXH	Tender Issue.
P04	08-03-21	SGZ	CXS	Update to finishes on 1st & 2nd floor & SE setting out.
P03	10-01-21	SGZ	CXS	Lift Setting Out Update - for Building Control Comment
P02	06-01-21	SGZ	CXS	Riser steelwork & partitions amended.
P01	18-12-20	SXT	CXS	Initial Issue
Rev	Date	Dwn	Auth	Revision

Scale A1@	Status	Purpose of issue
-----------	--------	------------------

1:50	CR	For Construction
------	----	------------------

File Name

RTH - DIA - ZZ- ZZ - DR- A - 3771 C05


Project	Originator	Volume	Level	Type	Role	Number	Revision
---------	------------	--------	-------	------	------	--------	----------

Rochdale Town Hall
for Rochdale Development Agency


Lift 2 Setting Out - Plans
Sheet 1 of 2

Donald Insall Associates
Chartered Architects and Historic Building Consultants


Bridgegate House, 5 Bridge Place, Chester CH1 1SA
(+44) 01244 350 063
chester@insall-architects.co.uk

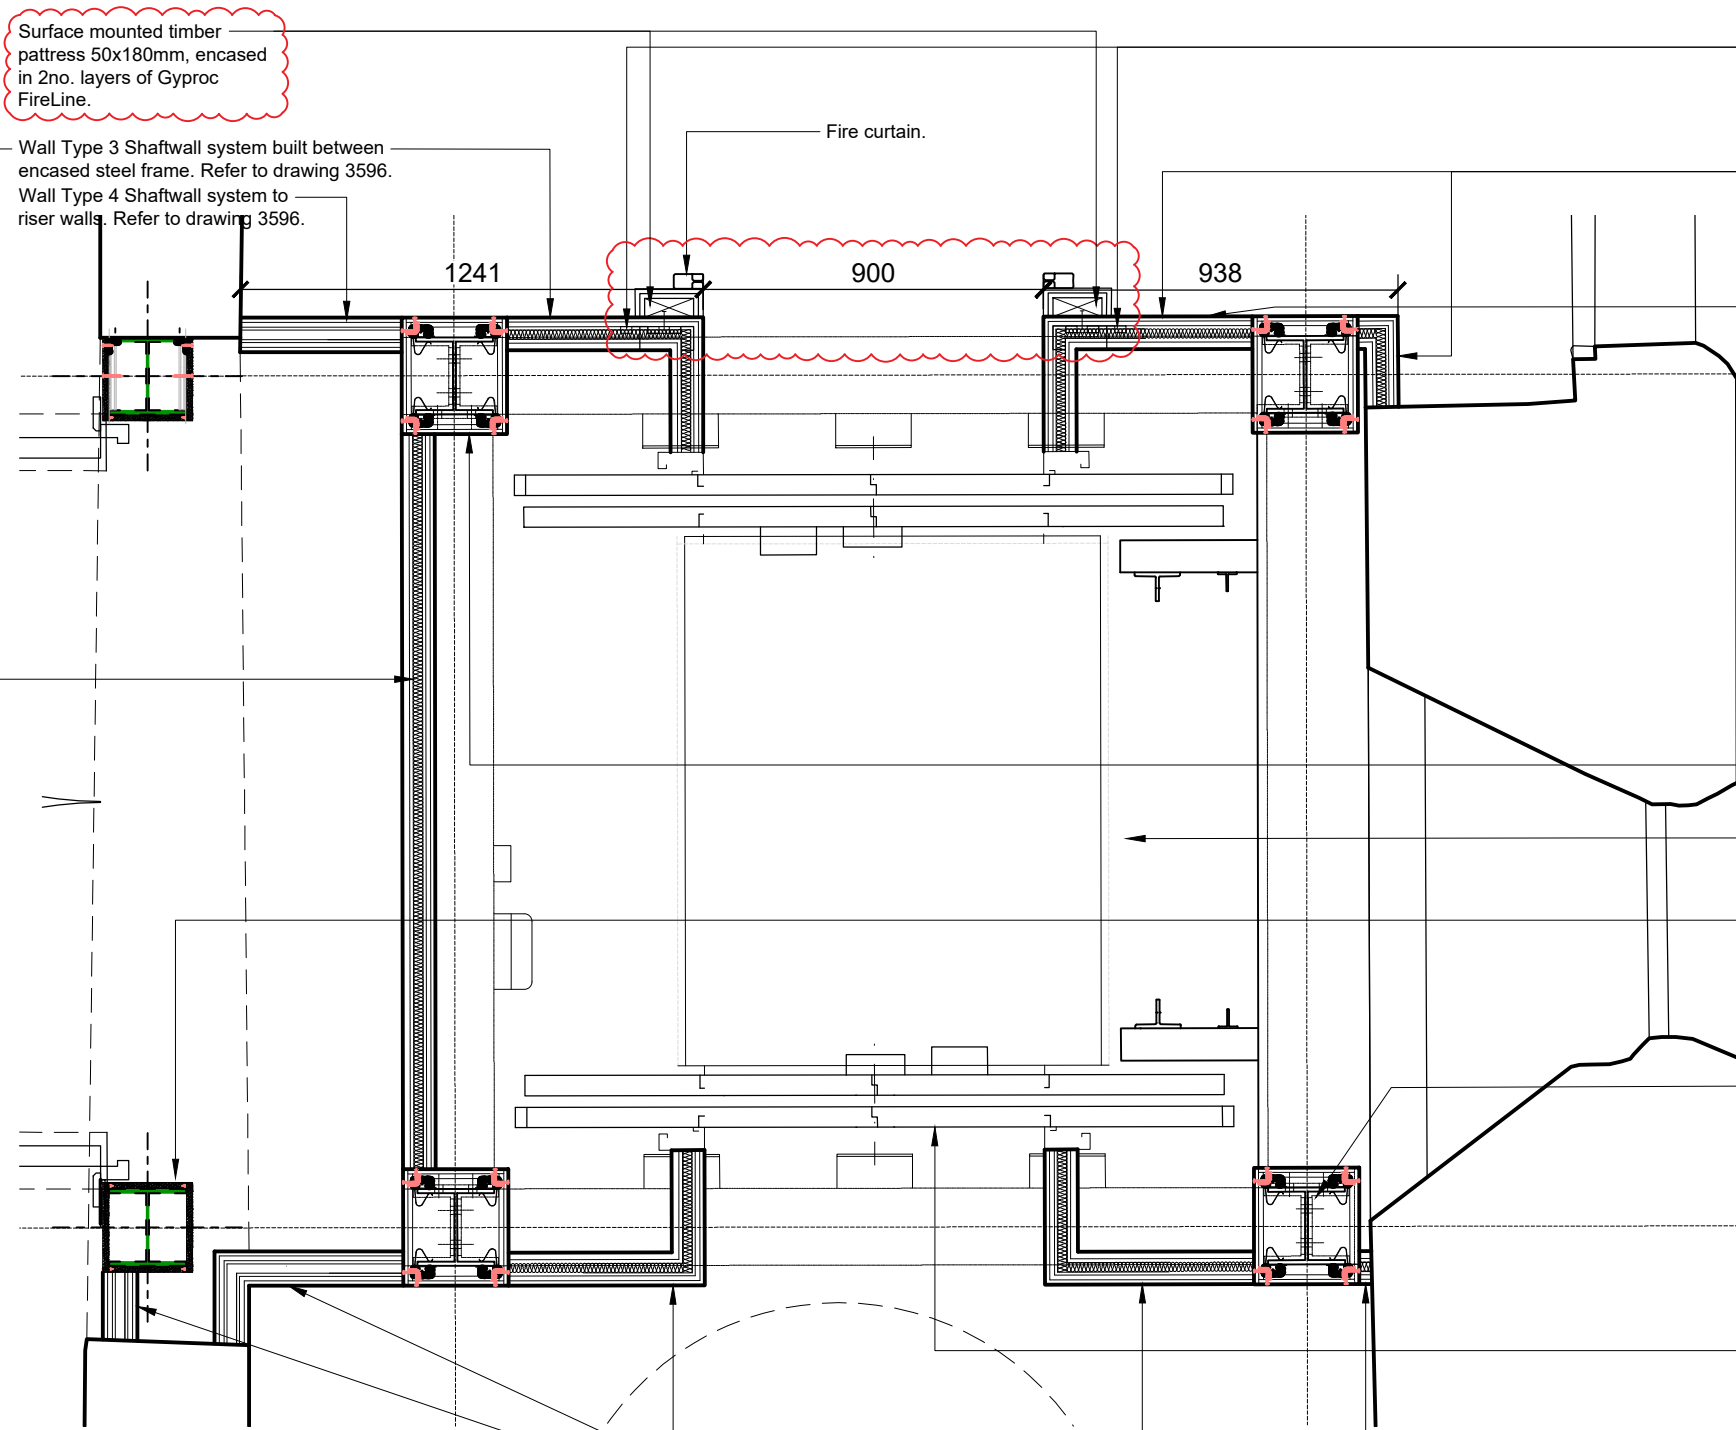


Setting Out Plan - at Basement Floor Level
1:50 @ A1

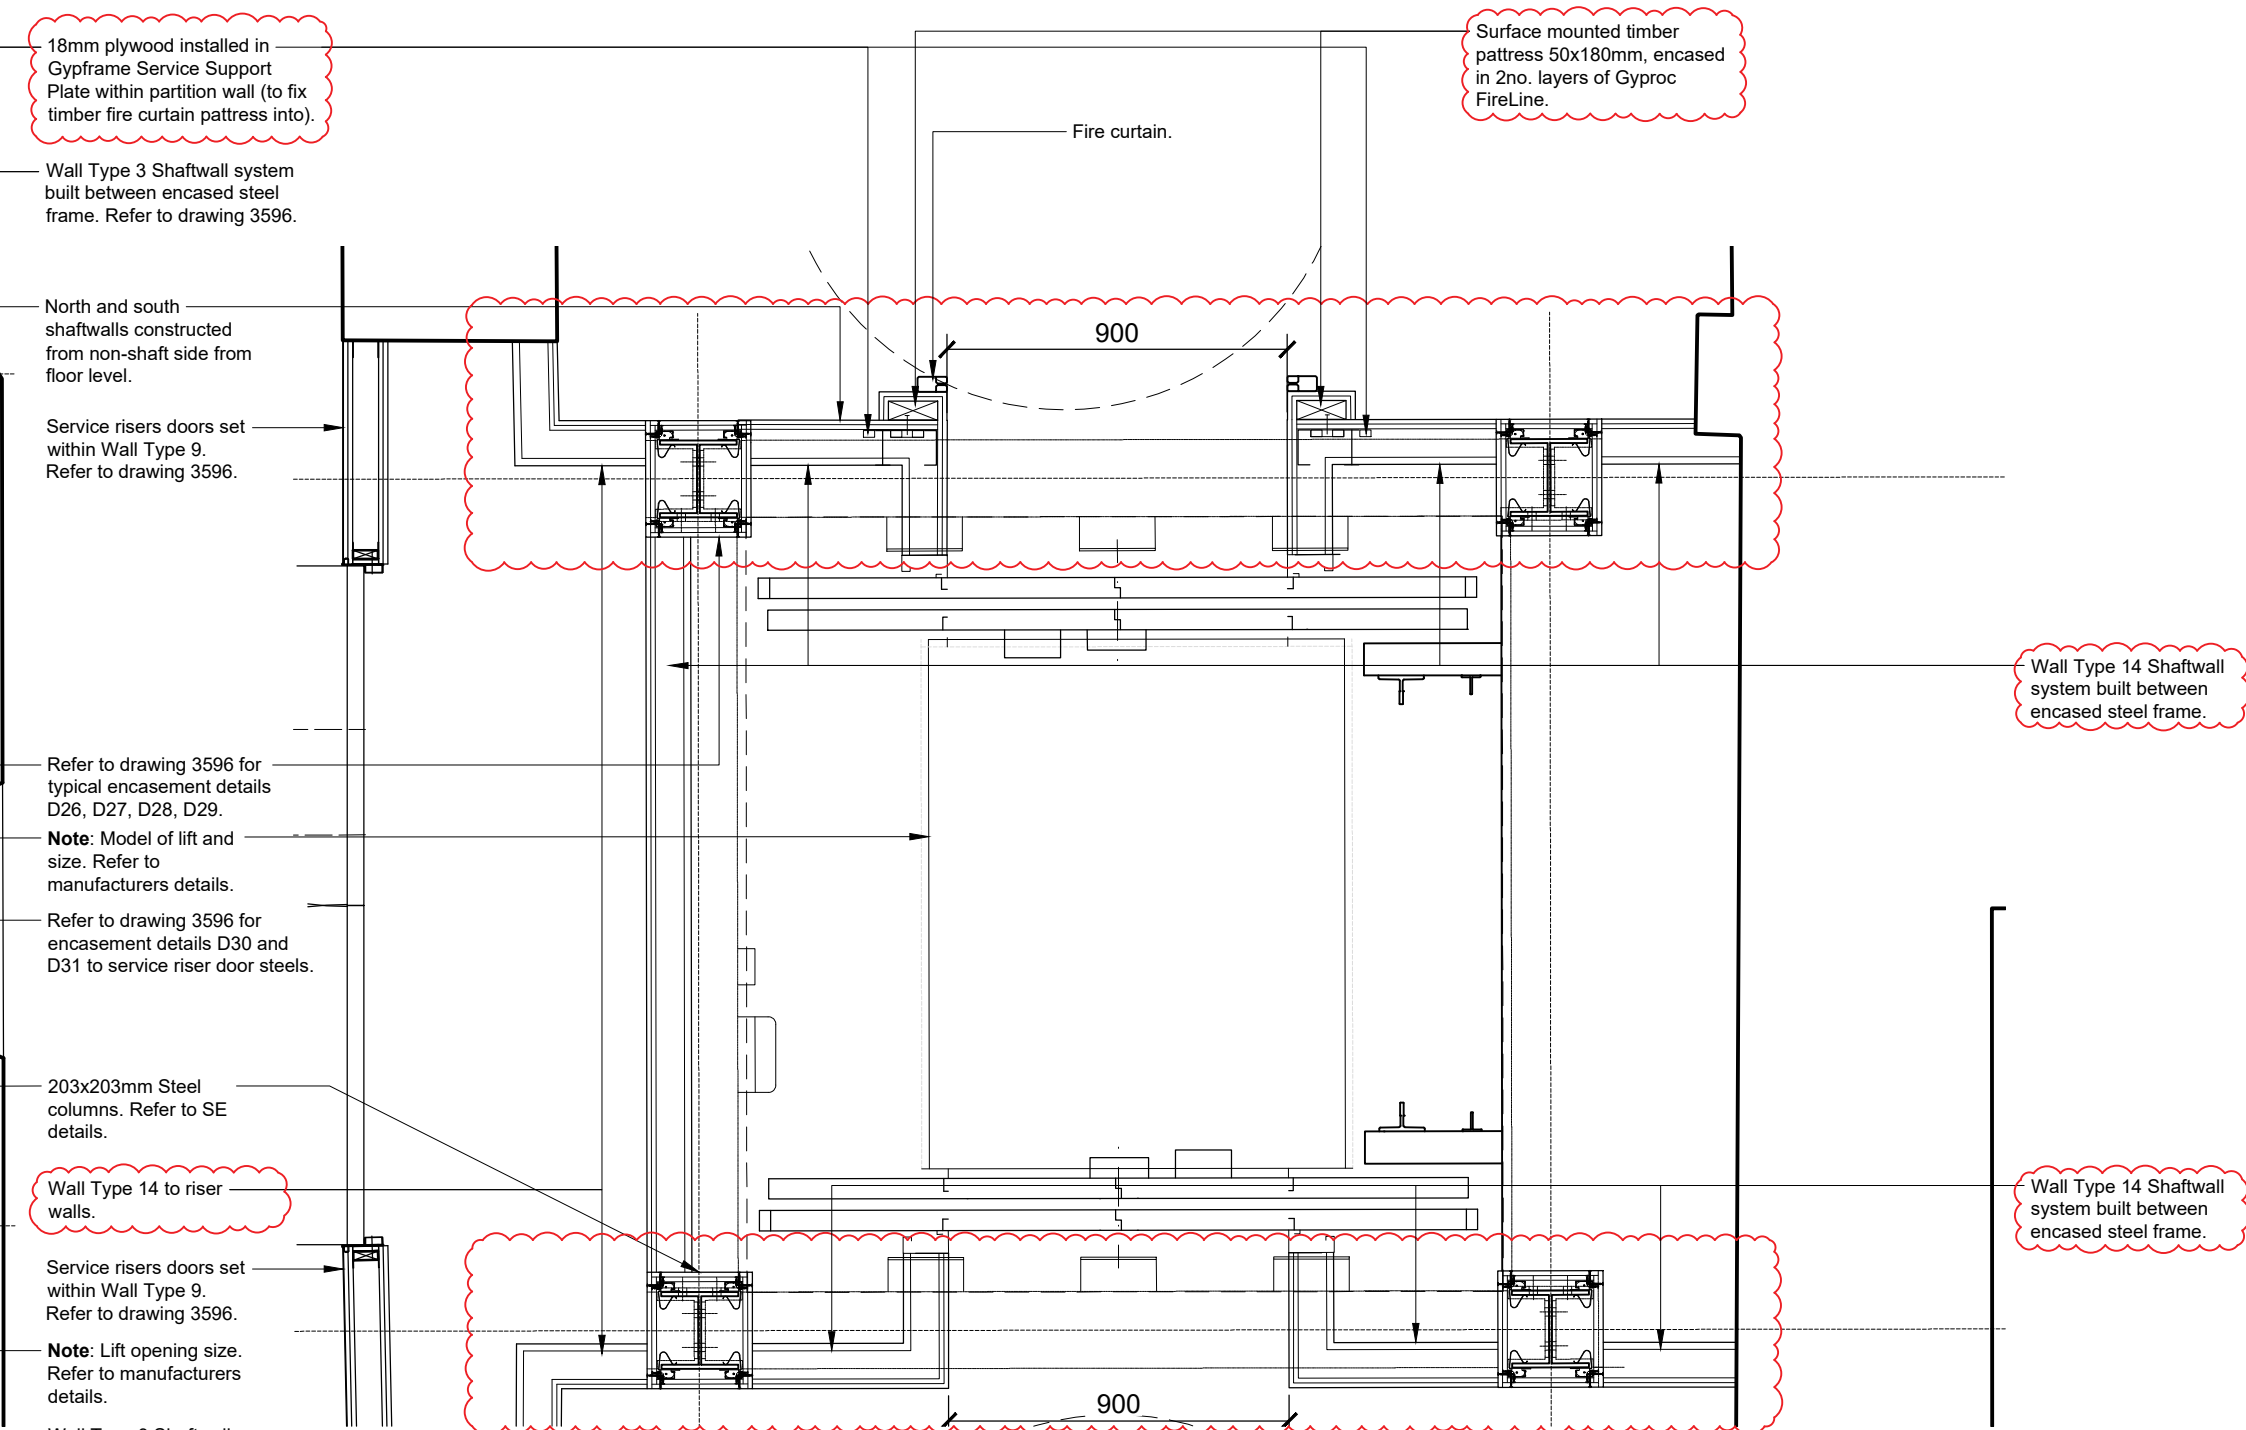


Setting Out Plan - at Ground Floor Level
1:50 @ A1

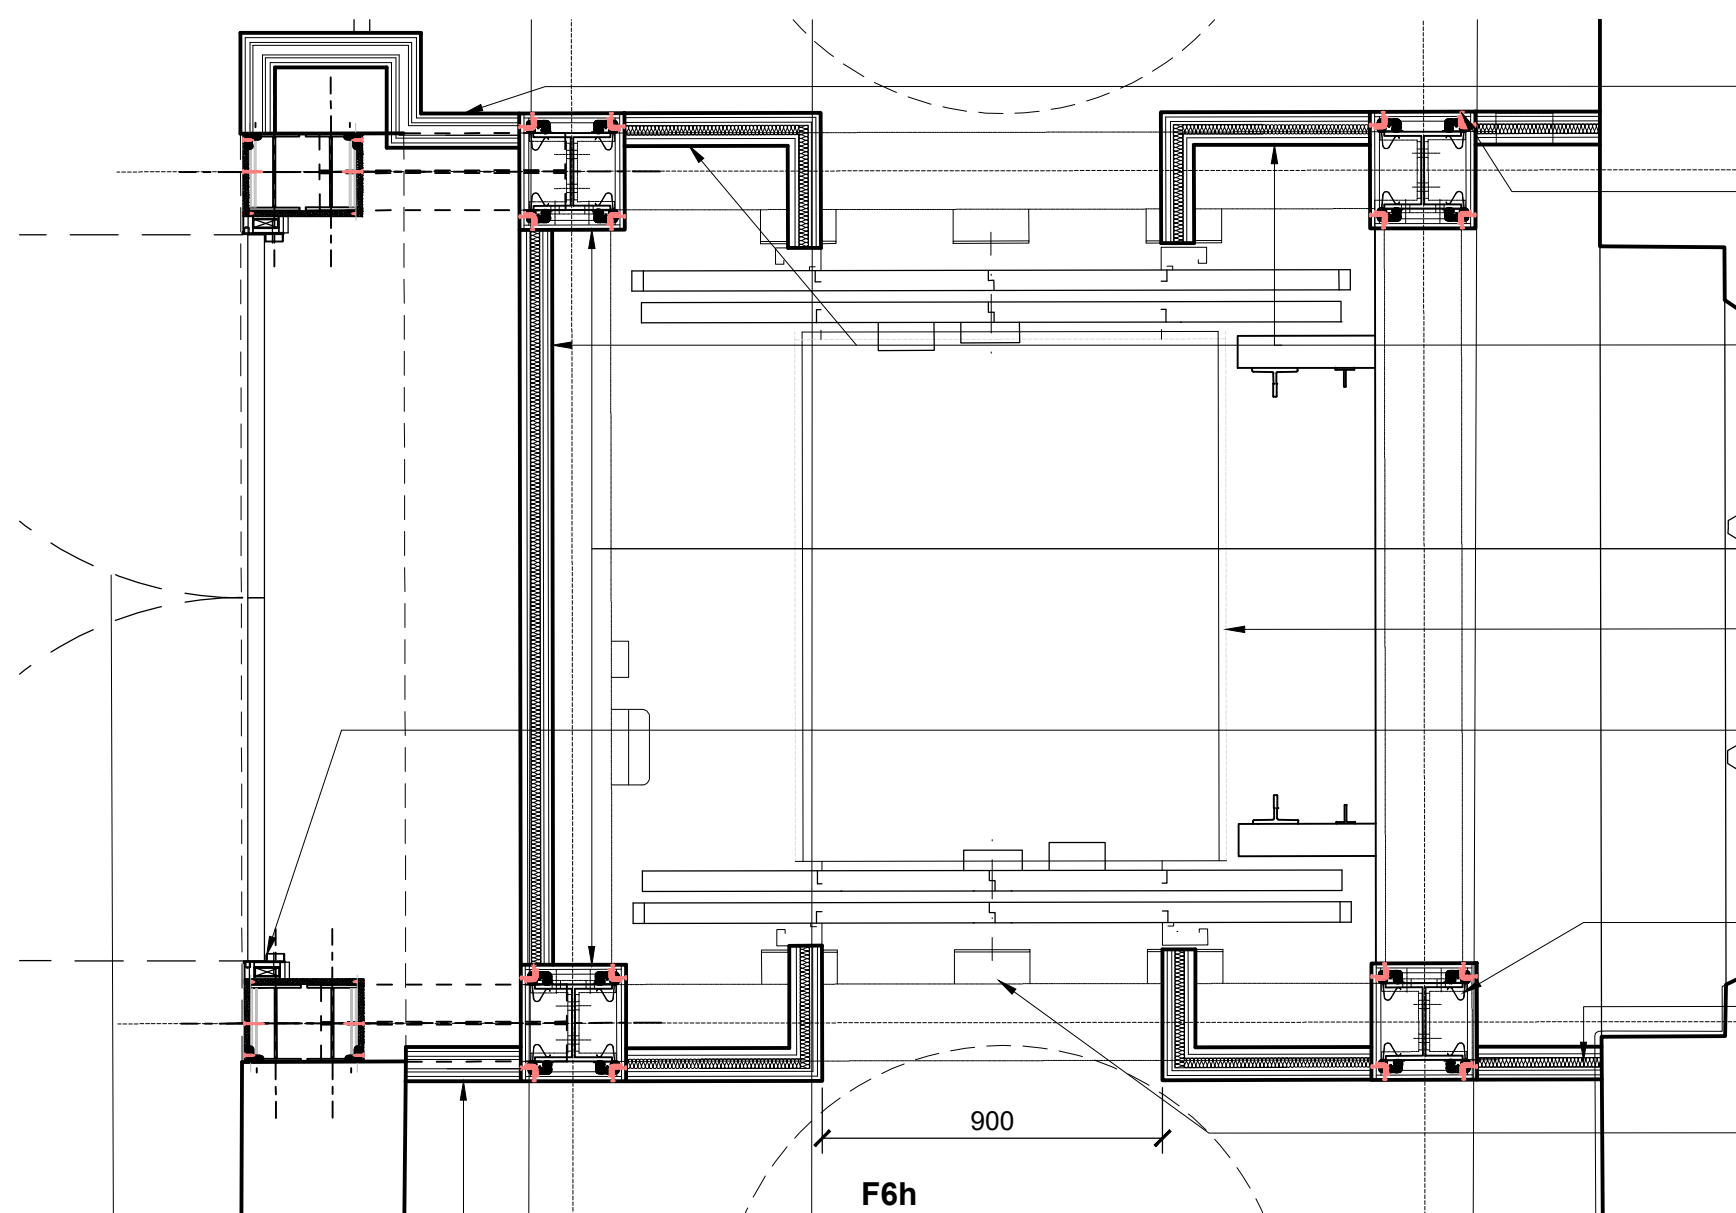

Setting Out Plan - at First Floor Level
1:50 @ A1

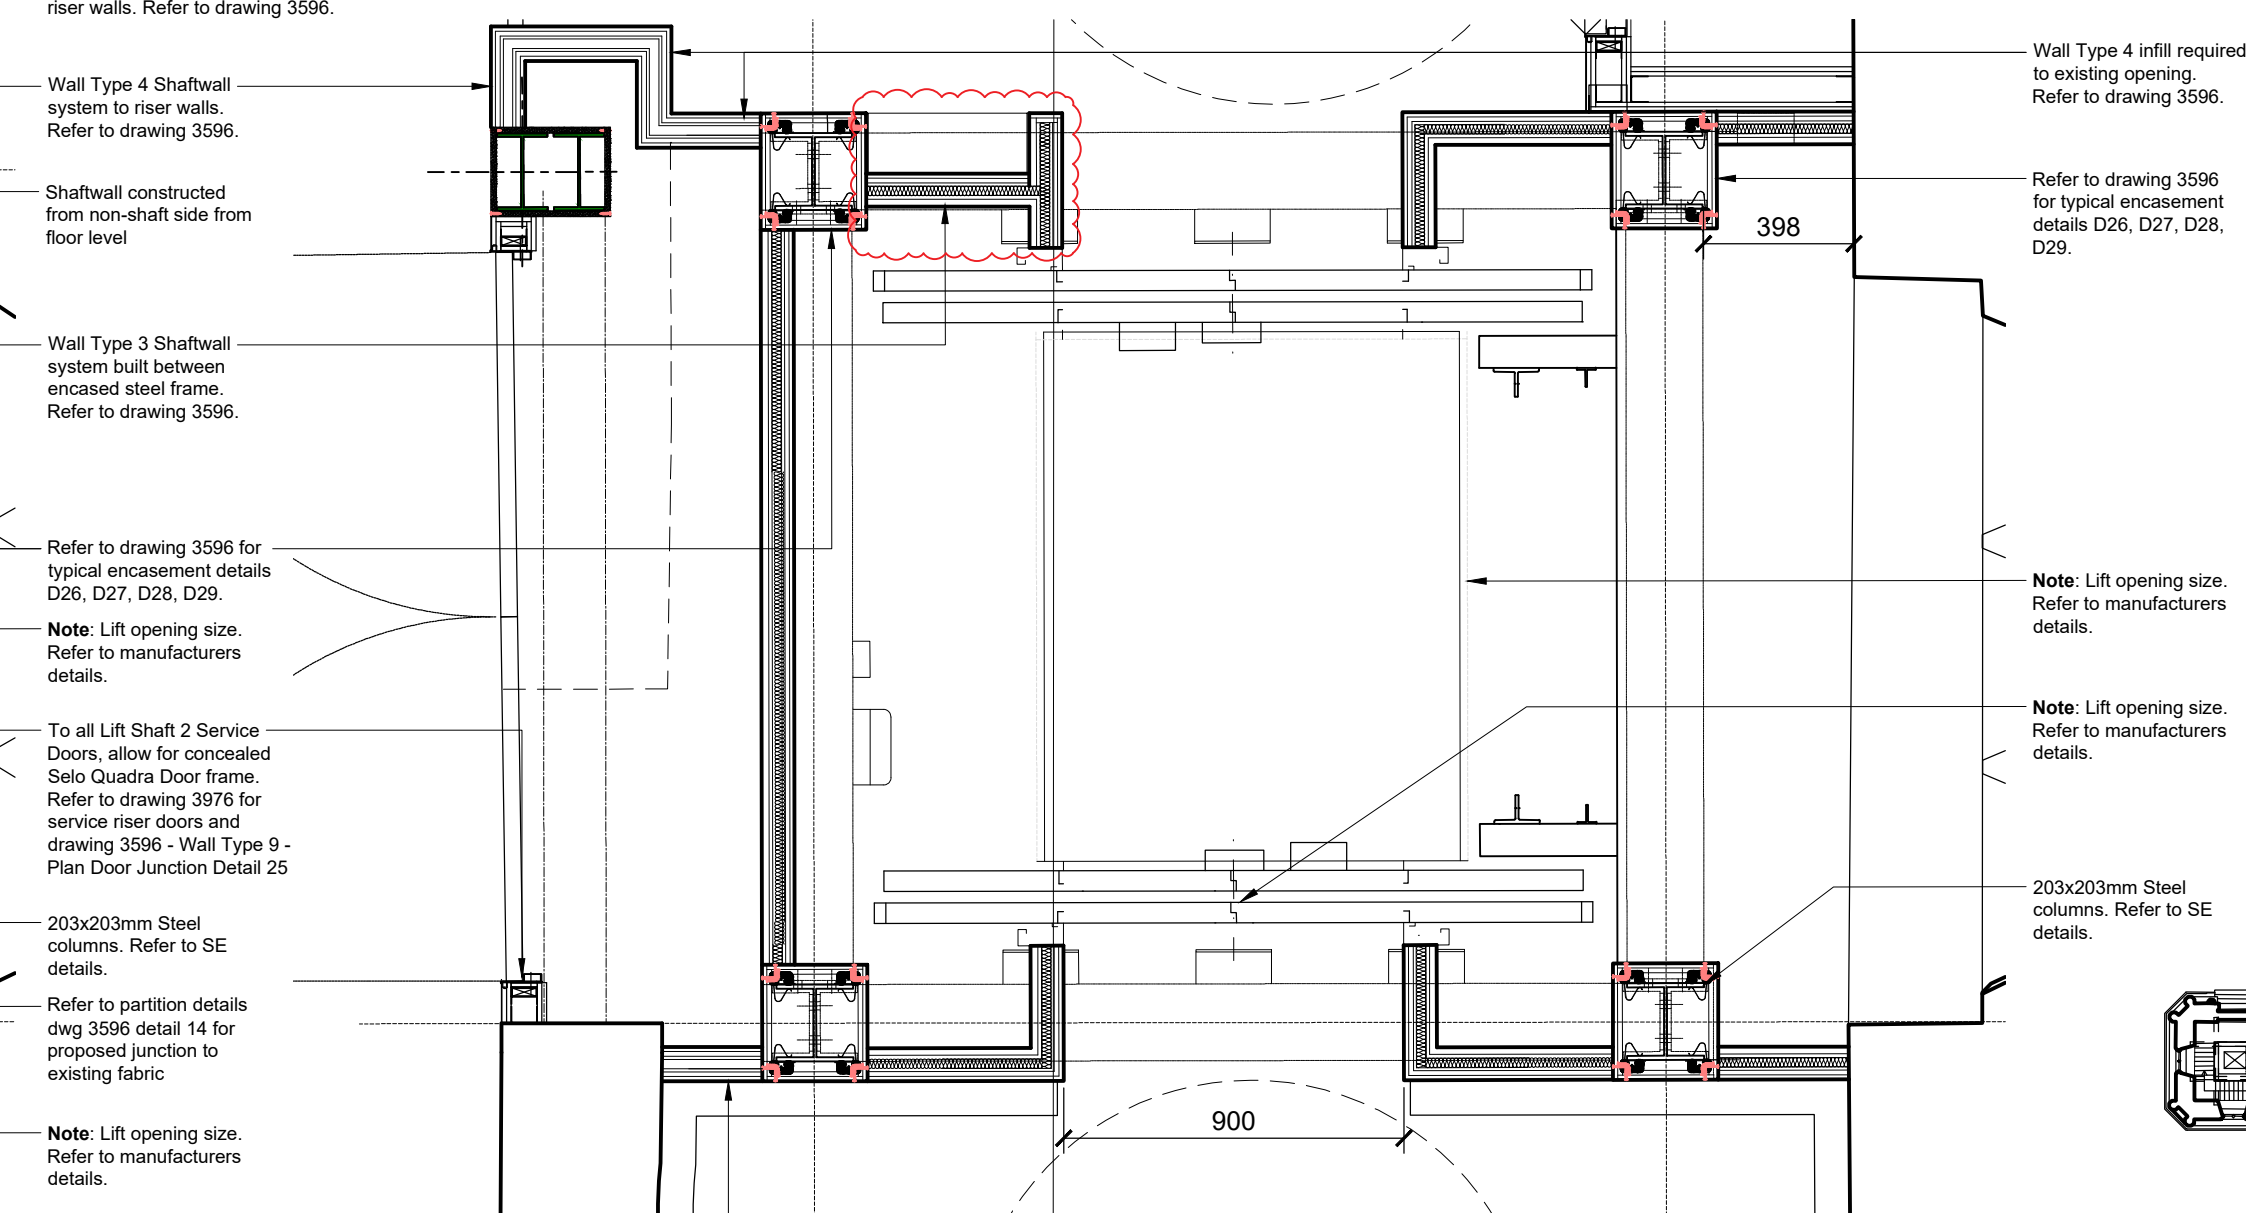

Setting Out Plan - at Second Floor Level
1:50 @ A1

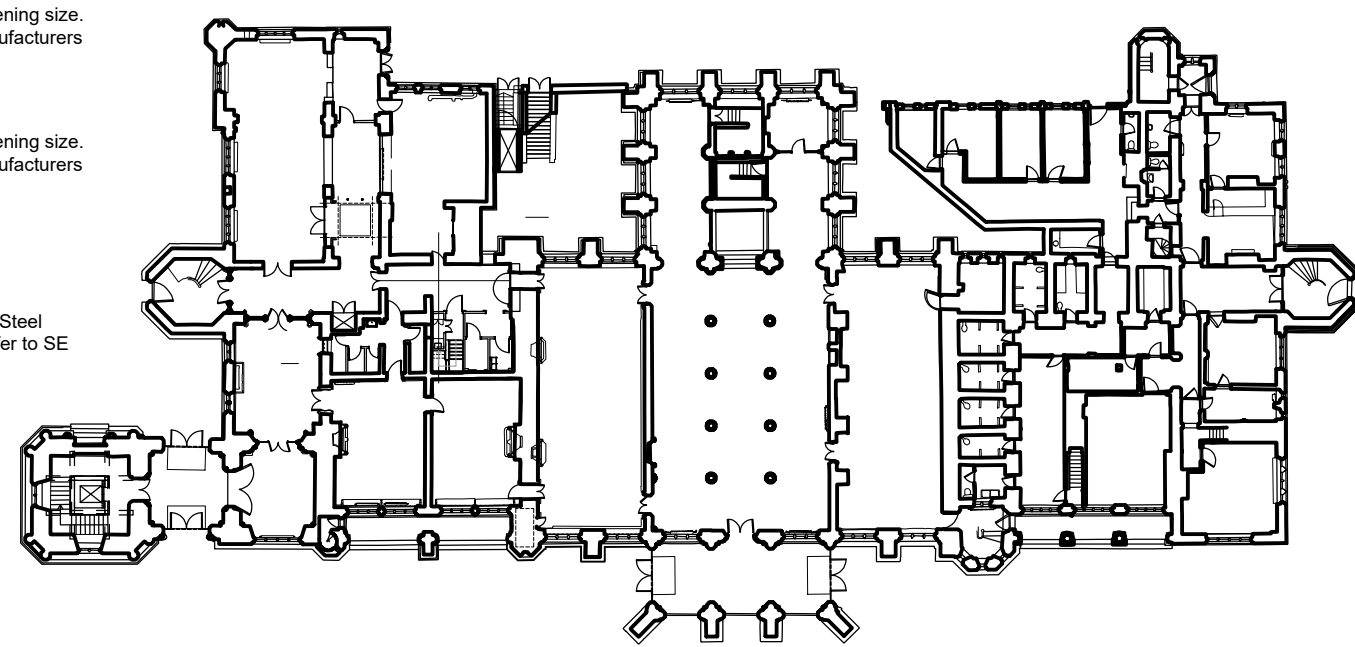

Key Plan - at Ground Floor Level
1:500 @ A1