



Window Type: W-GR-01

Scale 1:25

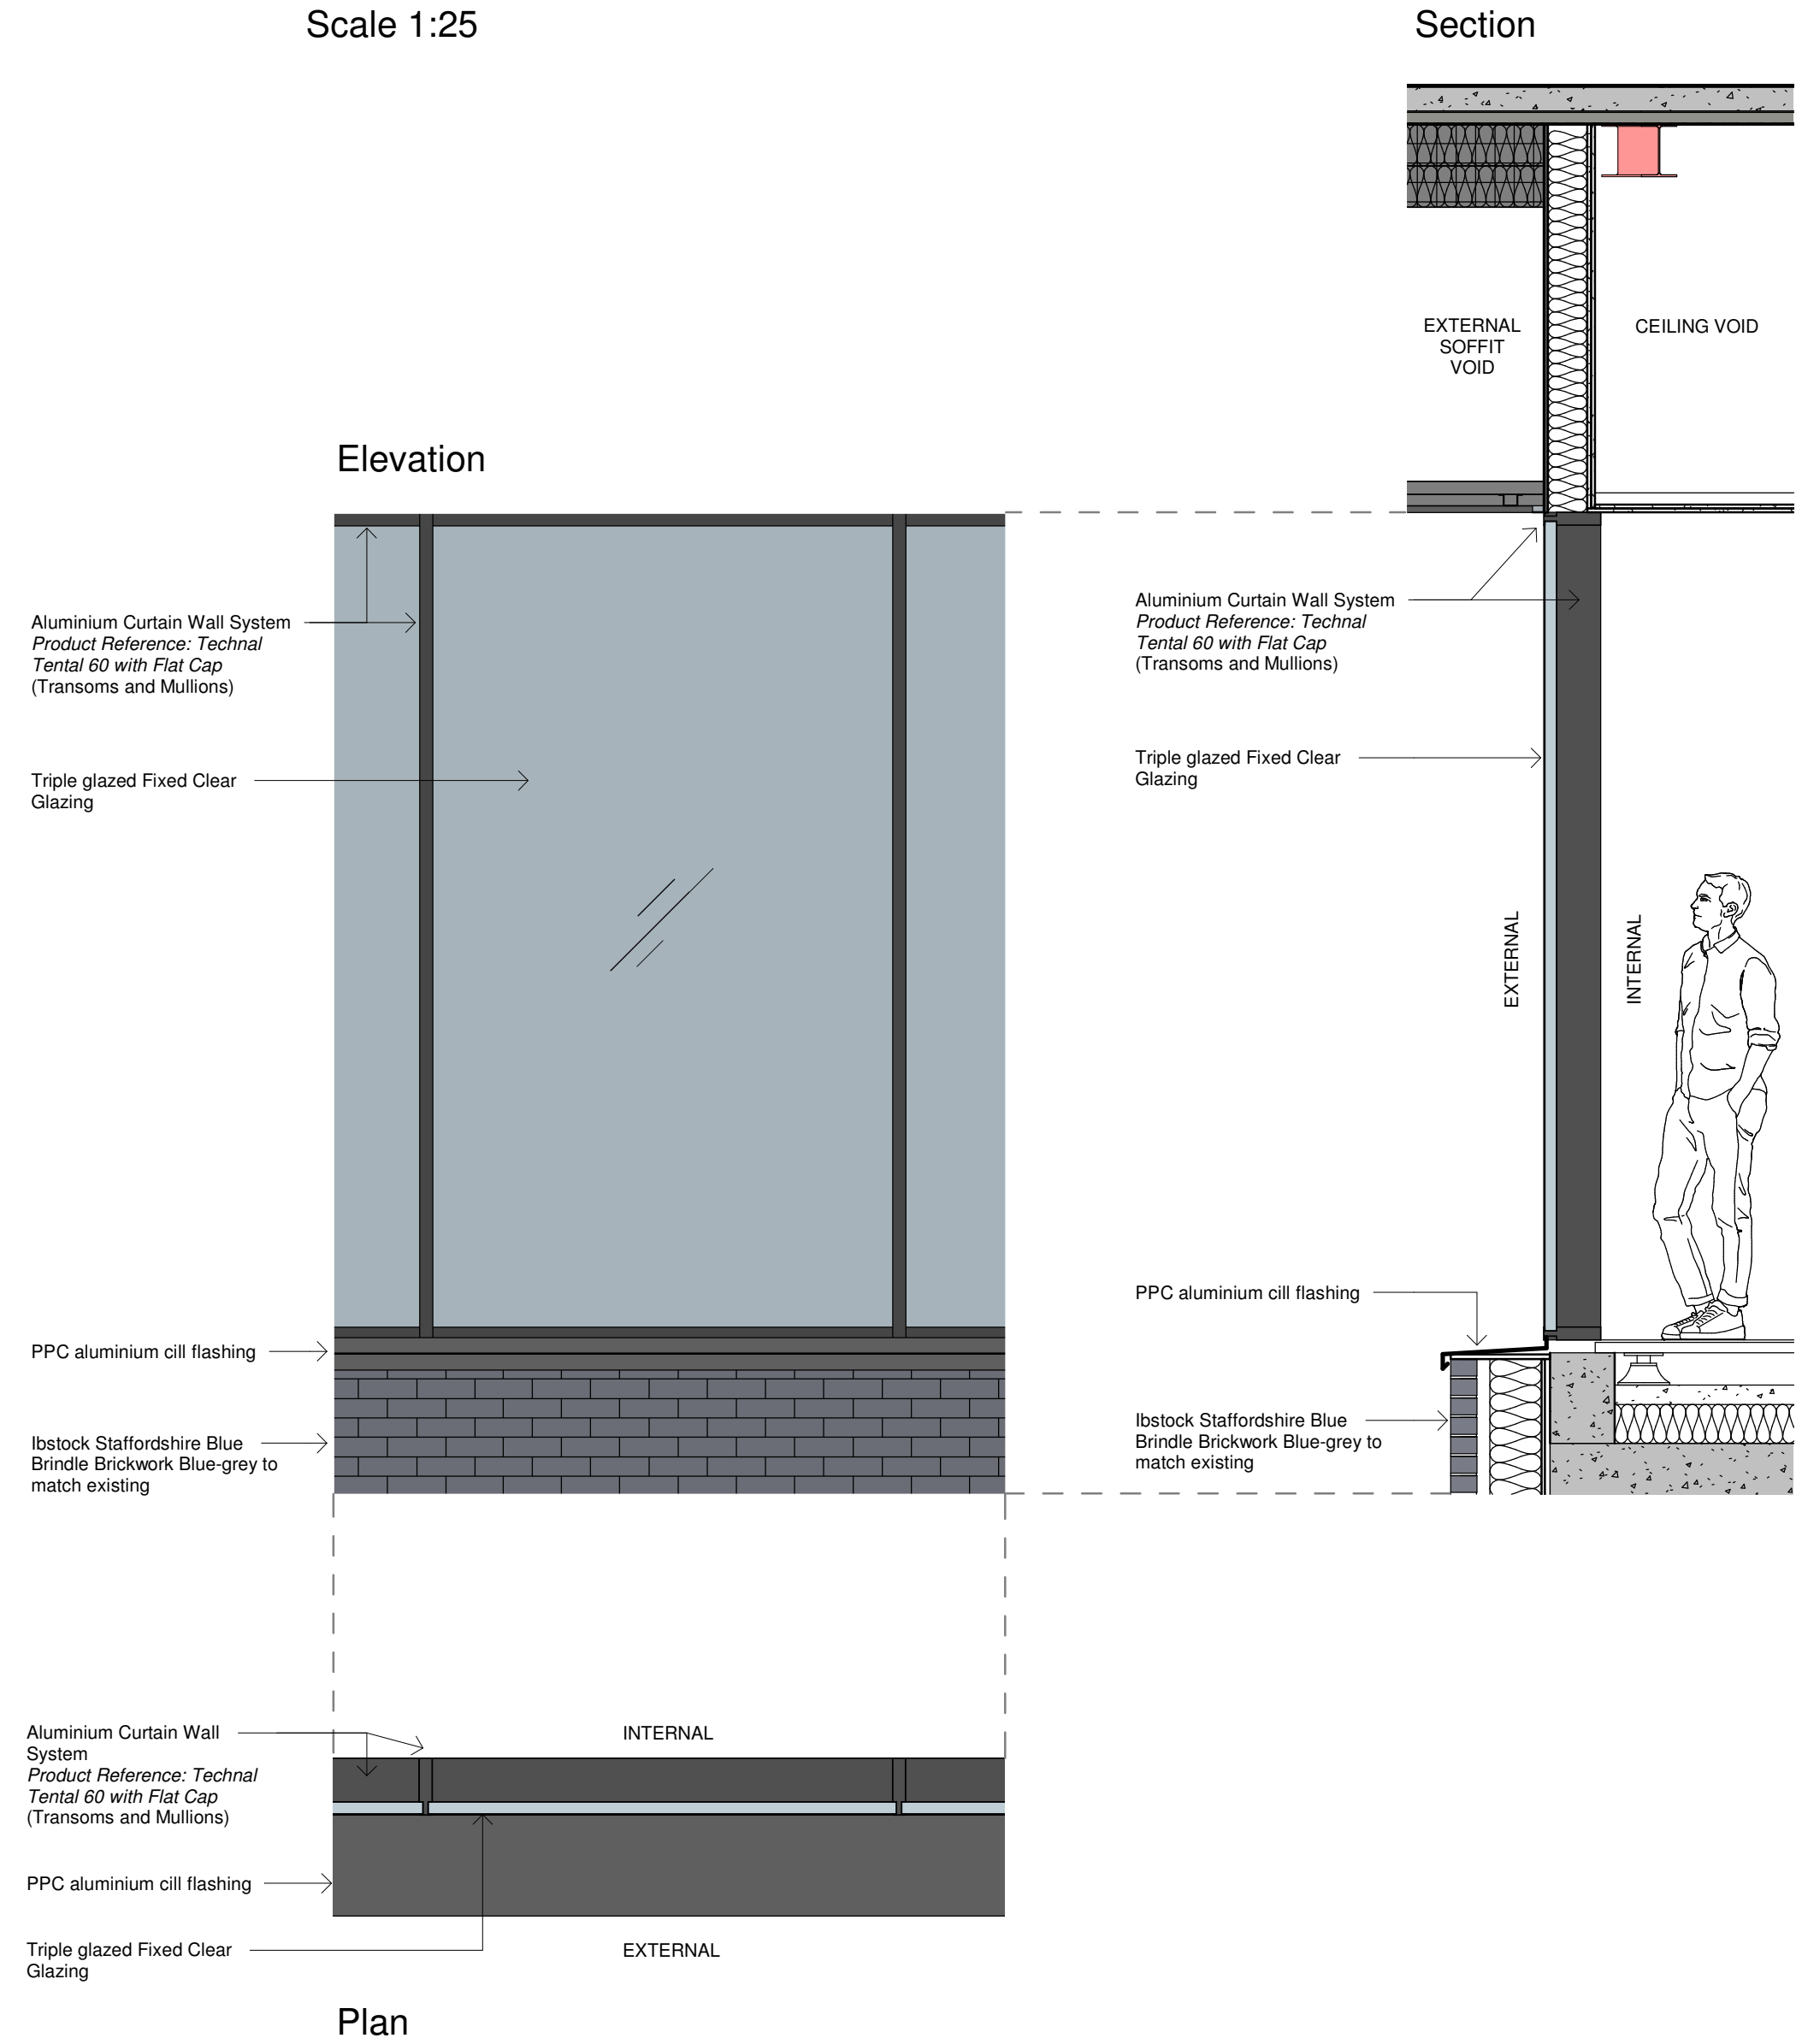

Door Type: Ground Floor External Escape Door

Scale 1:25

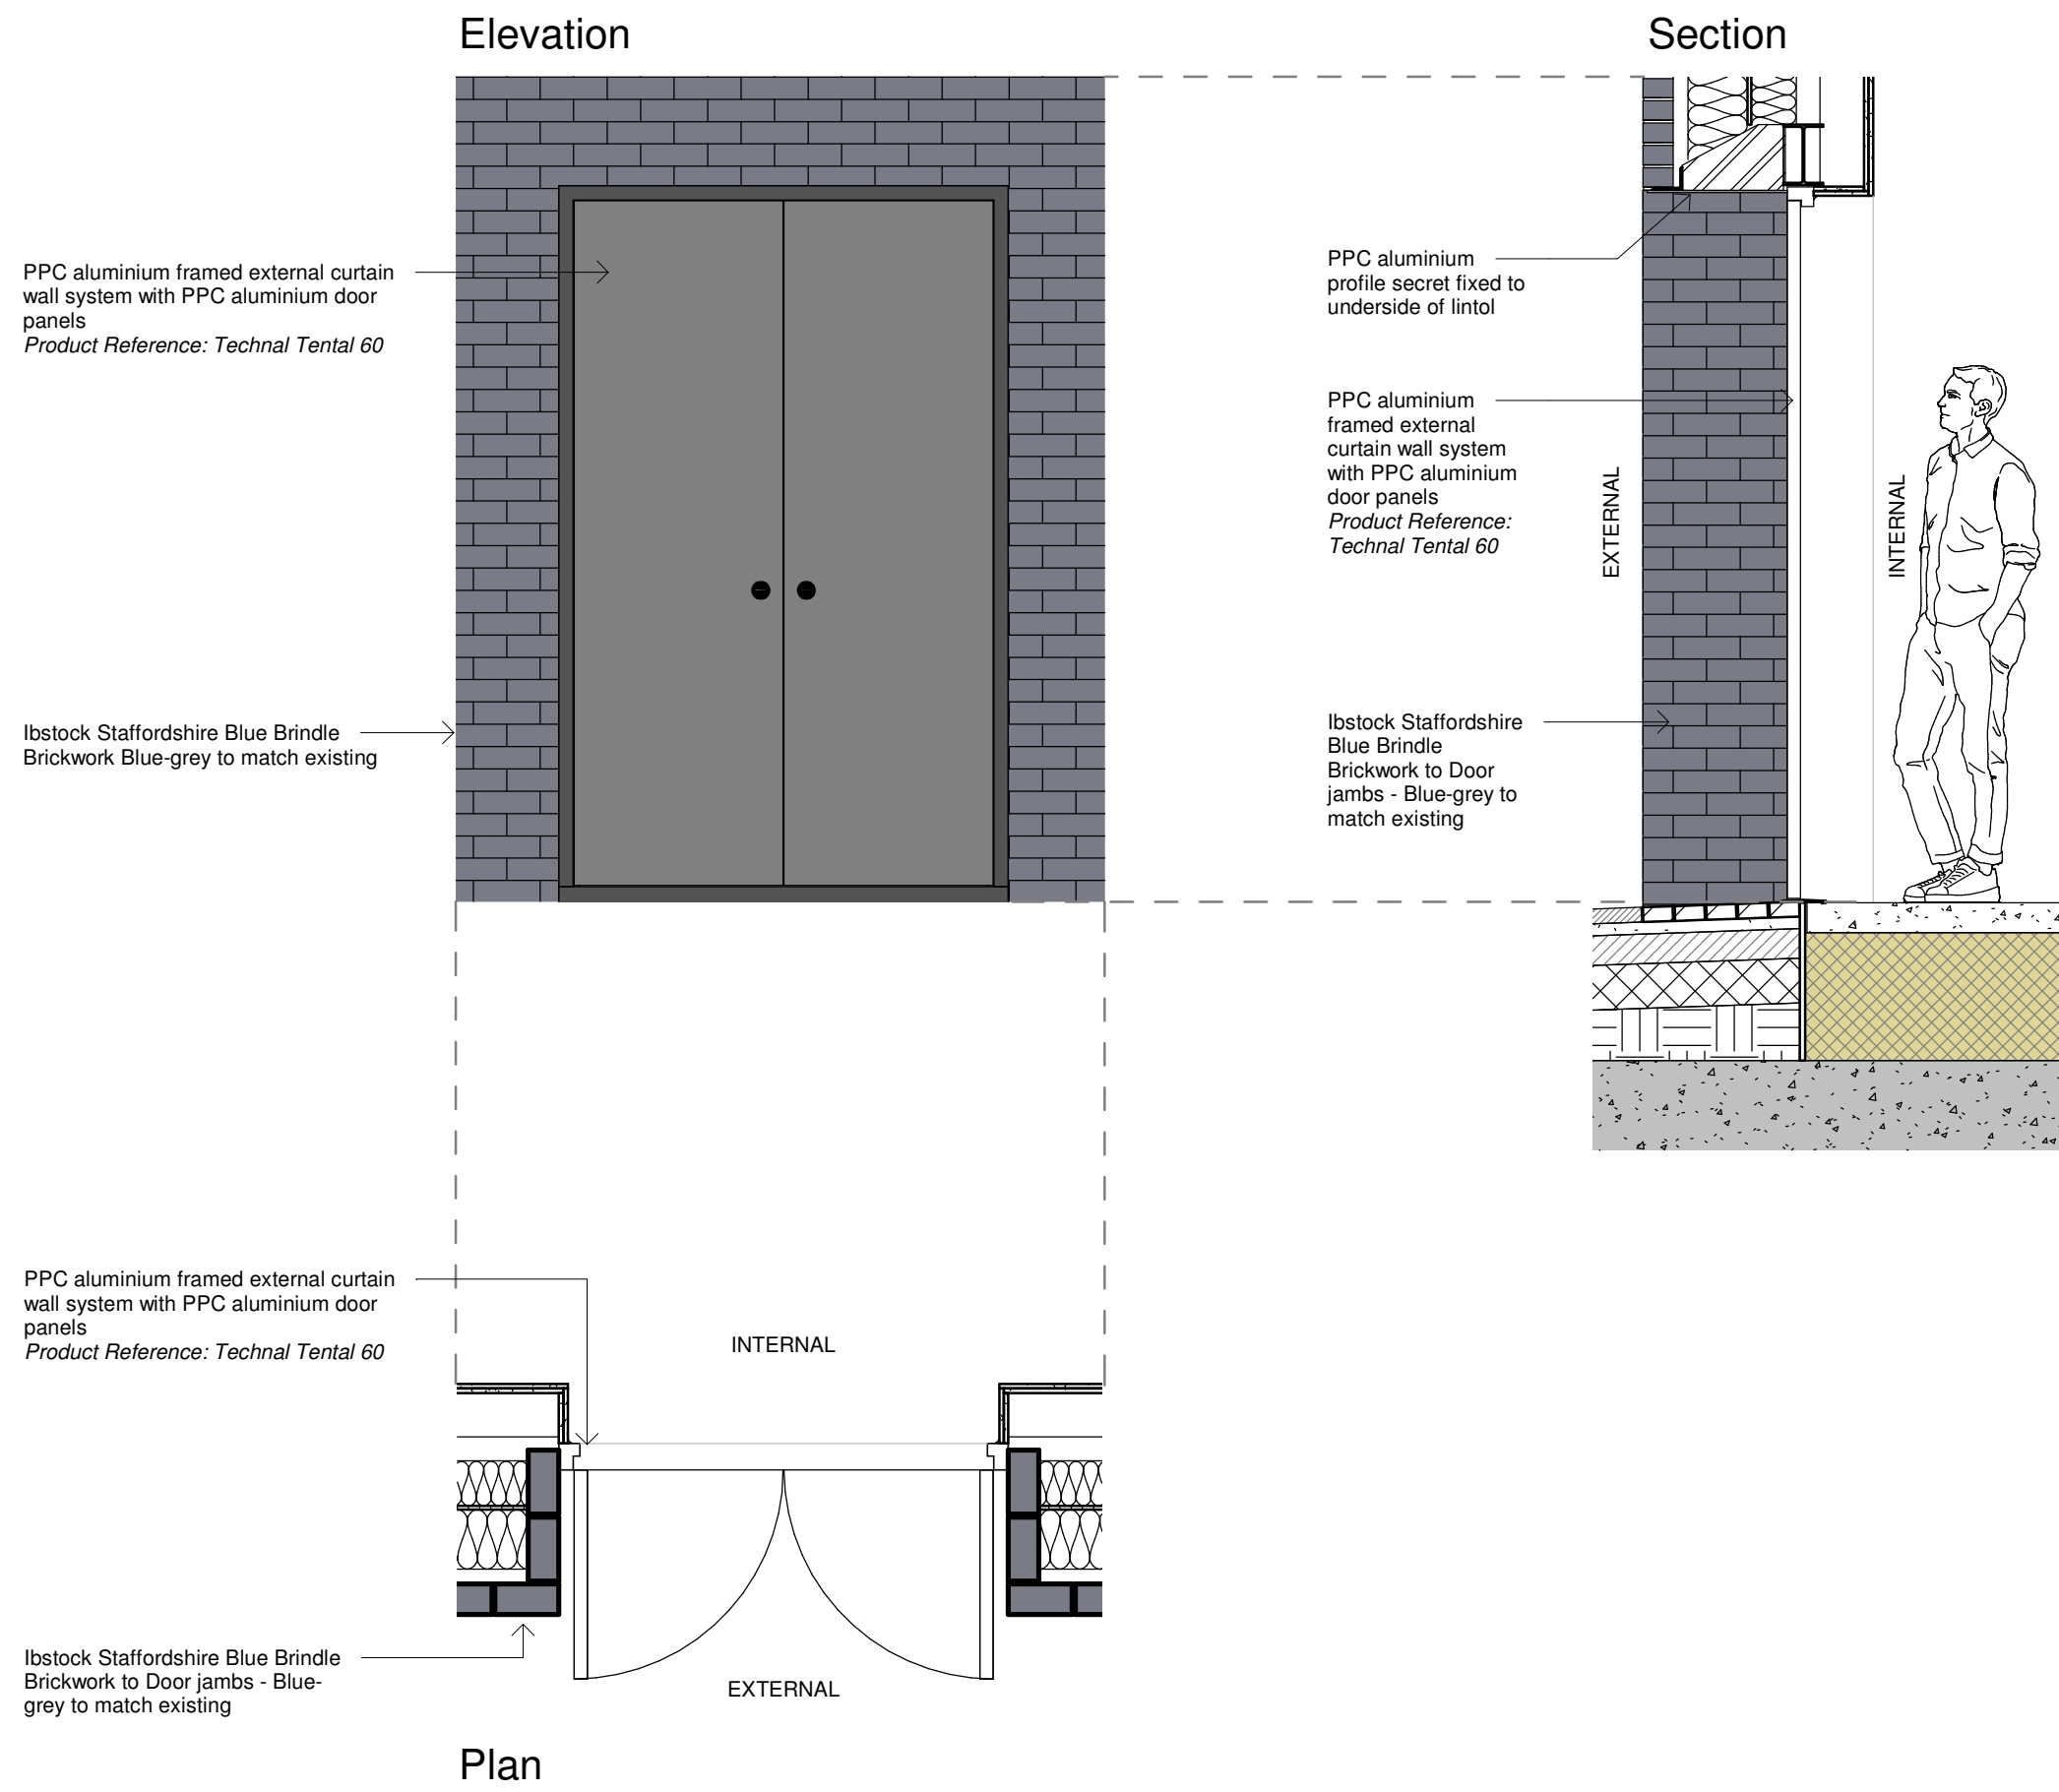

NOTE:
1. DO NOT SCALE OFF THIS DRAWING.
2. ANY DISCREPANCIES TO BE REPORTED IMMEDIATELY TO THE ARCHITECT.
3. ALL DIMENSIONS TO BE SITE CHECKED & VERIFIED BY THE CONTRACTOR PRIOR TO THE MANUFACTURE OR ORDER OF ANY MATERIALS OR GOODS.

P1	Discharge charge of condition application - Additional information on window and door added	19.12.23
Rev	Description	Date
PLANNING		
Rochdale Sixth Form College College Road, Rochdale, OL12 6HY		
Window and Door Type Schedule 1_Planning		
DRAWING NUMBER 3940-ABW-ZZ-XX-DR-A-9100		
DATE 12/14/23	REVISION P1	STATUS PURPOSE OF ISSUE
SCALE 1 : 25		
ABW architects Ltd. architecture.building.workshop		A1 © 19/12/2023 10:41:39