




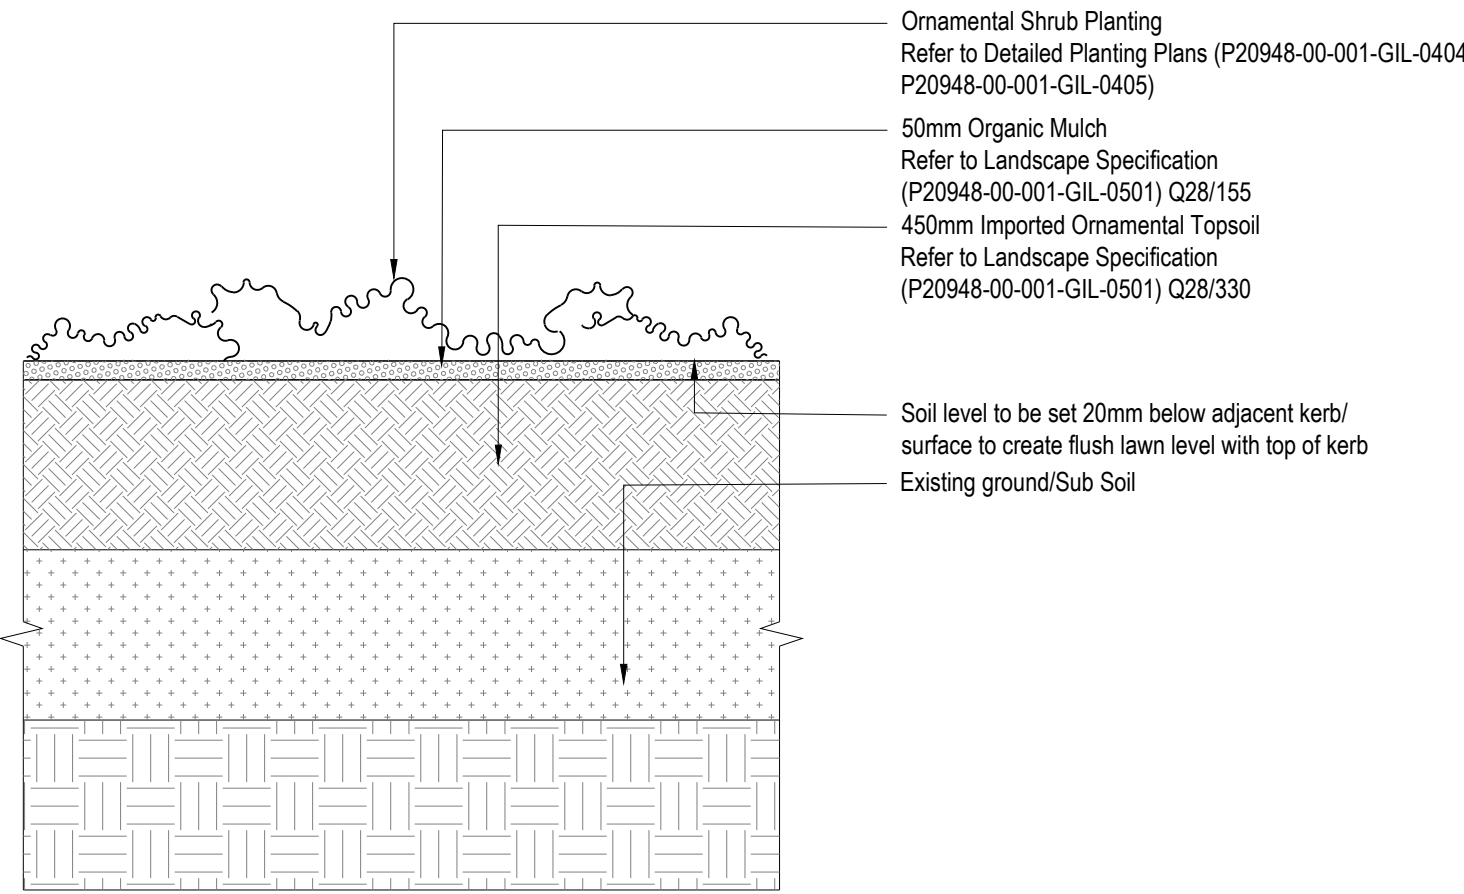

01
412
Shrubs Planting Detail
Scale 1:20 @A1

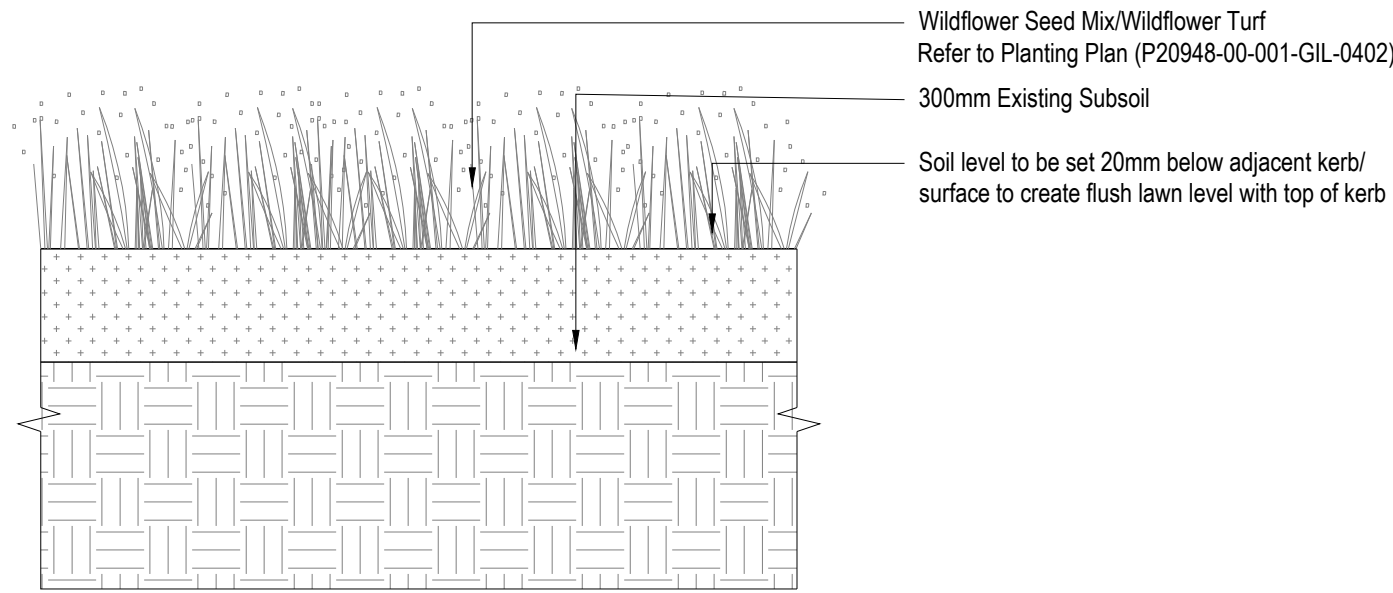

02
412
Wildflower Planting Detail
Scale 1:20 @A1

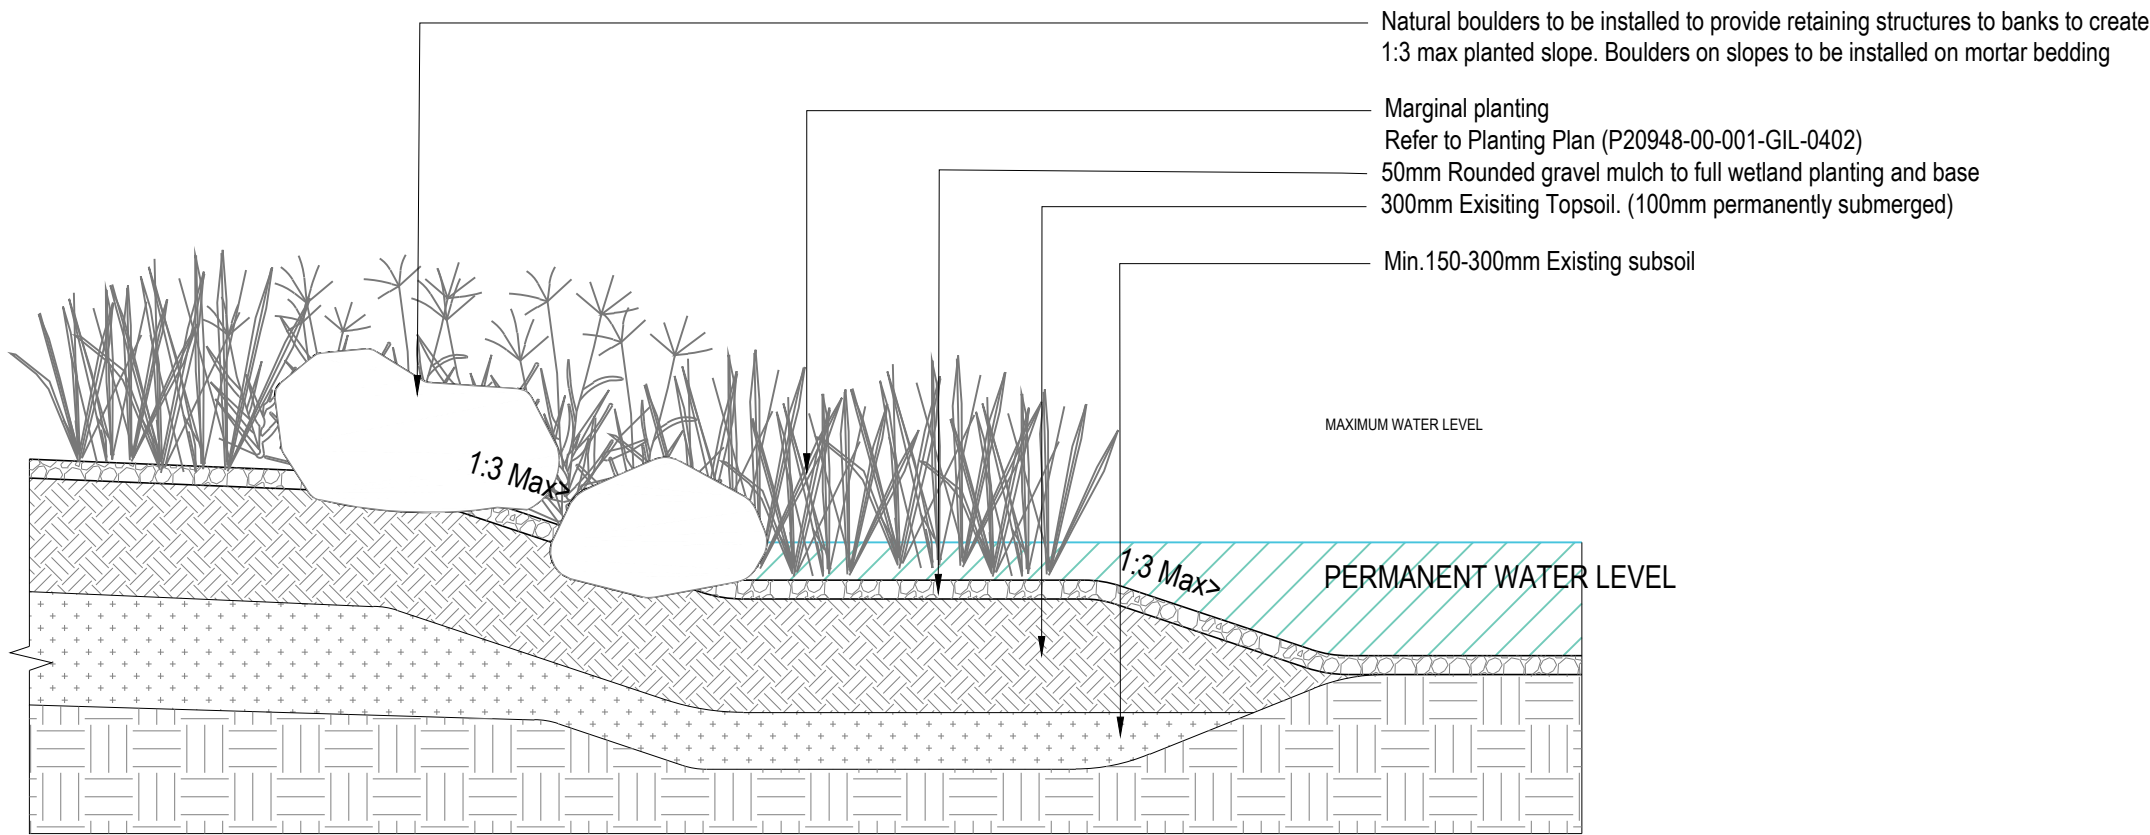


03
412
Pond Planting Detail
Scale 1:20 @A1

rev	details	by	date
T00	TENDER ISSUE	STo	18.10.2024
T01	TENDER ISSUE	STo	25.10.2024

Notes

1.0 Do not scale from drawing, use figured dimensions only
1.1 All dimensions to be checked onsite
1.2 This drawing to be read in conjunction with all other Gillespies drawings and specifications

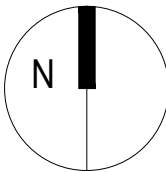

Ordinance Information shown is reproduced from Ordnance Survey material with the permission of Ordnance Survey on behalf of the Controller of Her Majesty's Stationary Office @ Crown Copyright. Unauthorised reproduction infringes Crown Copyright and may lead to prosecution or civil proceedings. License No. 1000 17262

Broadfield Park Slopes

Shrub and Pond Edge Planting Details

Drawing status	Scale	Drawn
TENDER	As shown @ A1	AH
	Date	Checked
	19.09.2024	STo
	Drawing number	Revision
P20948-00-001-GIL-412		T01

Rochdale
Development
Agency

Client
Rochdale Development Agency

GILLESPIES

8th Floor, Phoenix House, 3 South Parade, Leeds, LS1 5DQ
P: 0113 247 0500 F: 0113 247 0600 E: design.team@gillespies.co.uk