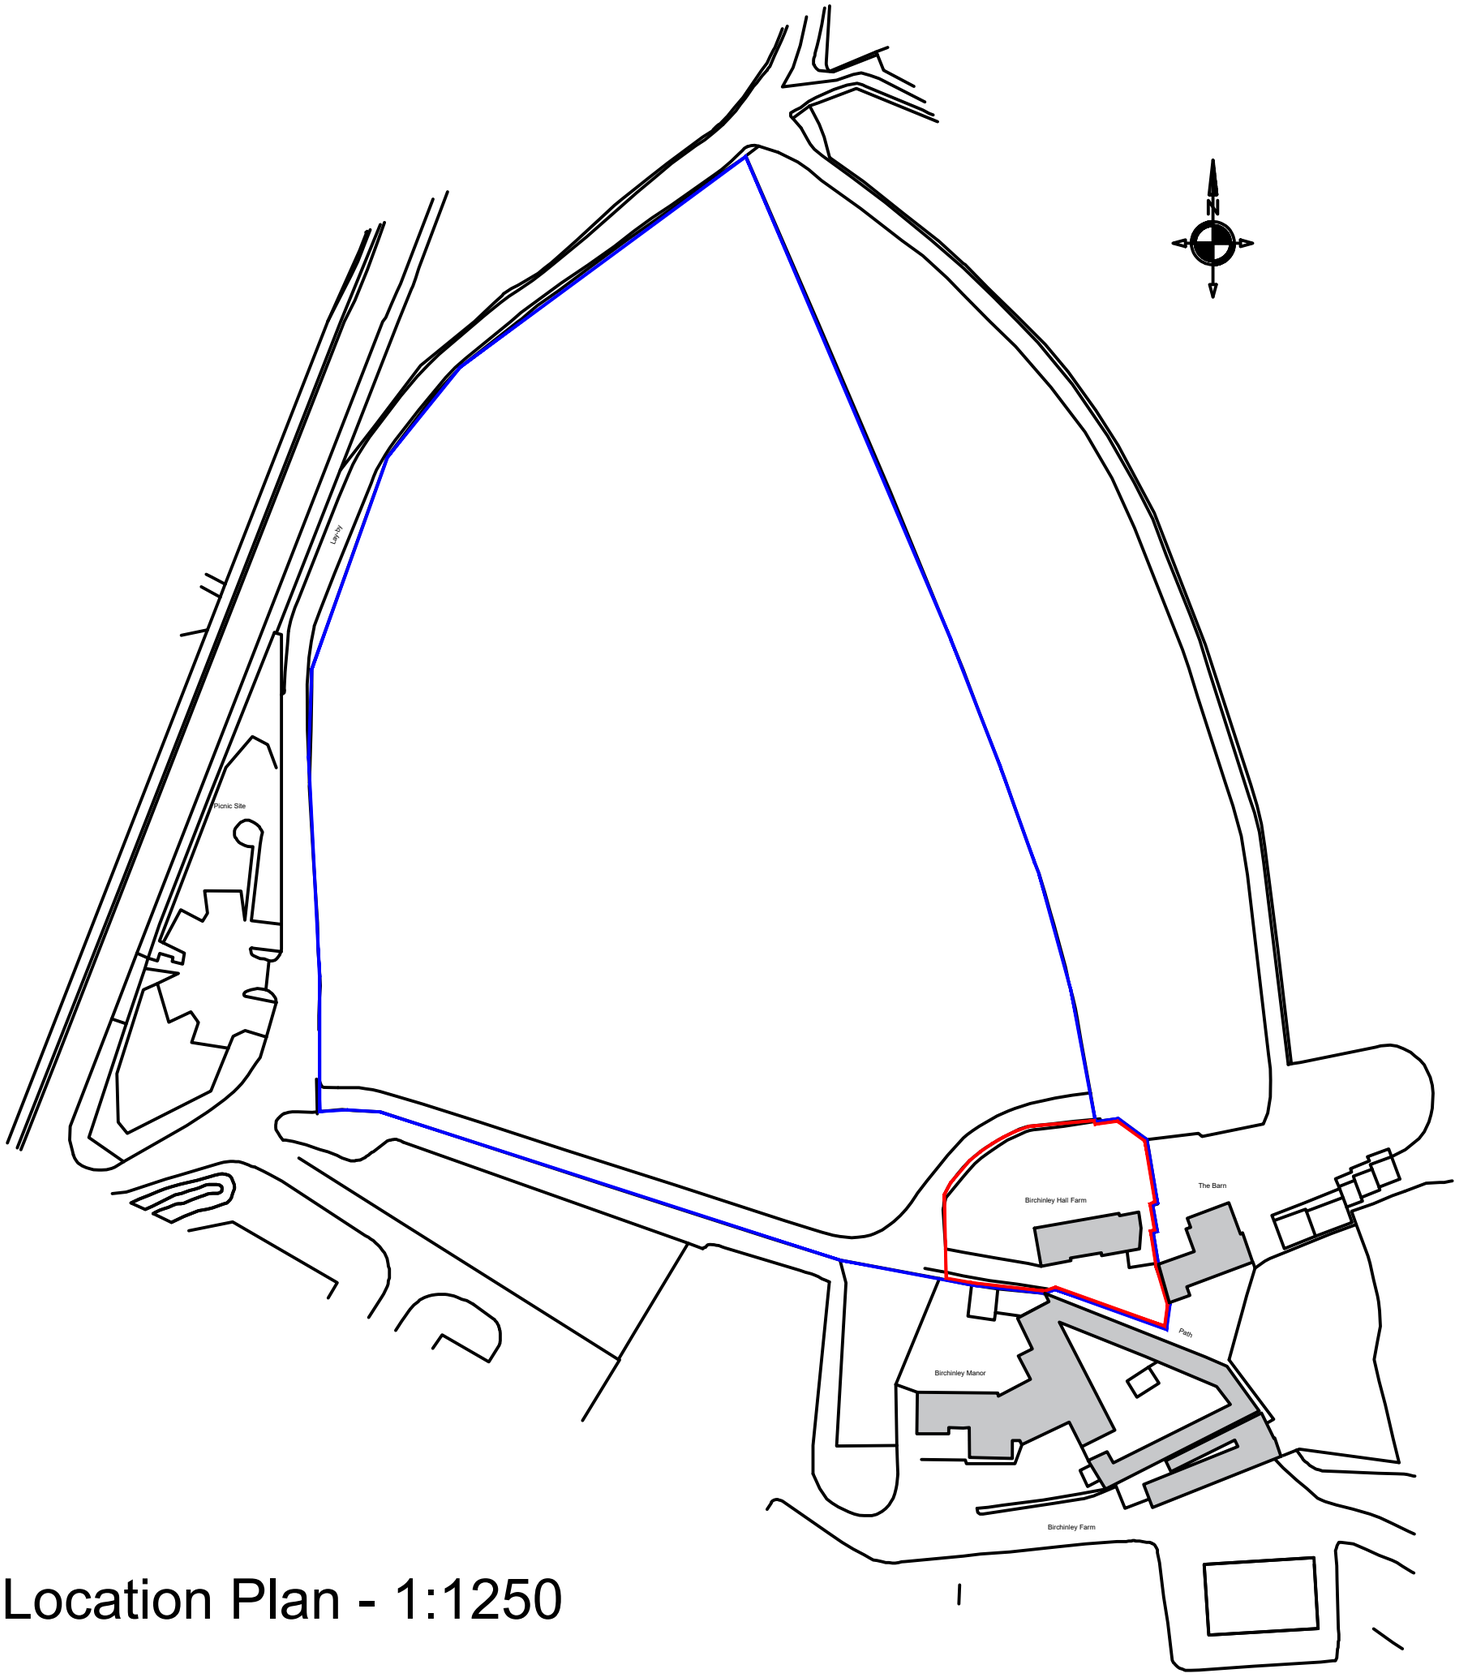

Location Plan - 1:1250

A3

aap

001A

DWG No.

Notes:

Site Boundary

Other Land Owned by the Applicant

Copyright: All rights reserved. This drawing must not be reproduced without permission from AA Projects Ltd. Do not scale off this drawing. All dimensions are to be checked on site by contractor / sub contractor. Any discrepancies to be reported to AA Projects Ltd.

Rev	Date	Revision notes	By	Check
A	18.12.18	Updated following comments.	JL	CT

aaprojects

Jackson House
Sibson Road
Sale
Manchester
M33 7RR
Tel: 0161 973 7410
Fax: 0161 973 6193

Additional offices in Birmingham, Leeds, Liverpool, London and Newcastle
www.aaprojects.co.uk

Client	Mr Chris Thorpe
Drawing Title	Location Plan As Existing
Project Title	Birchinley Hall Milnrow OL16 3TW
Drawn	JL
Date	18.12.18
Checked	CT
Date	18.12.18
DWG No.	001
Scale	1:1250
Revision	A