

REV	DESCRIPTION/NOTES	DATE	DRAWN	APPRVD
AA	Description/Notes	DD/MM/YY	Name	Name


Profile View of Section 1

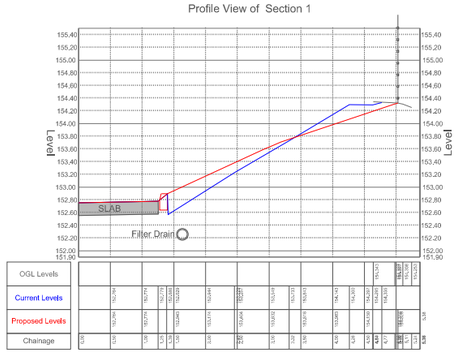


Profile View of Section 2

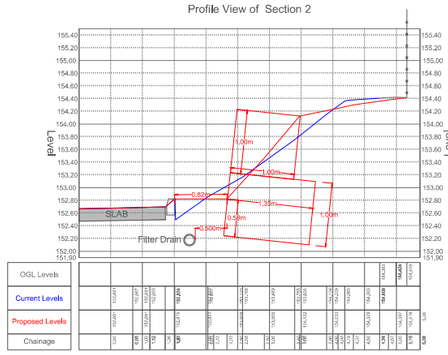


Profile View of Section 3

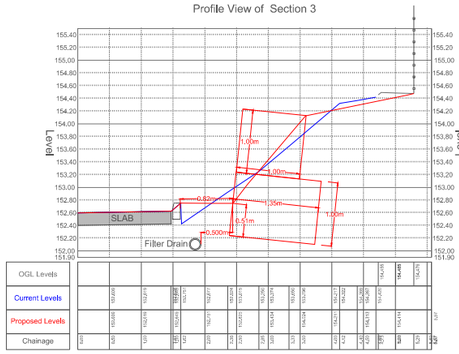


Profile View of Section 4

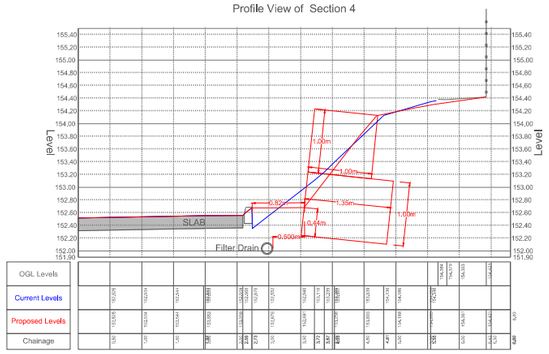


Profile View of Section 5

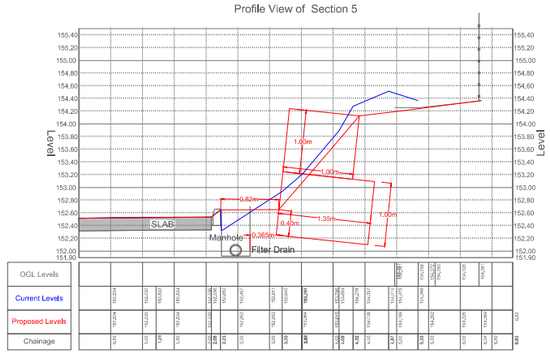

Profile View of Section 6

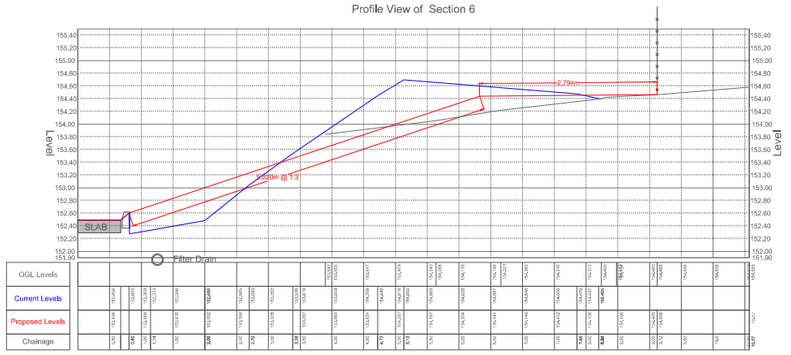

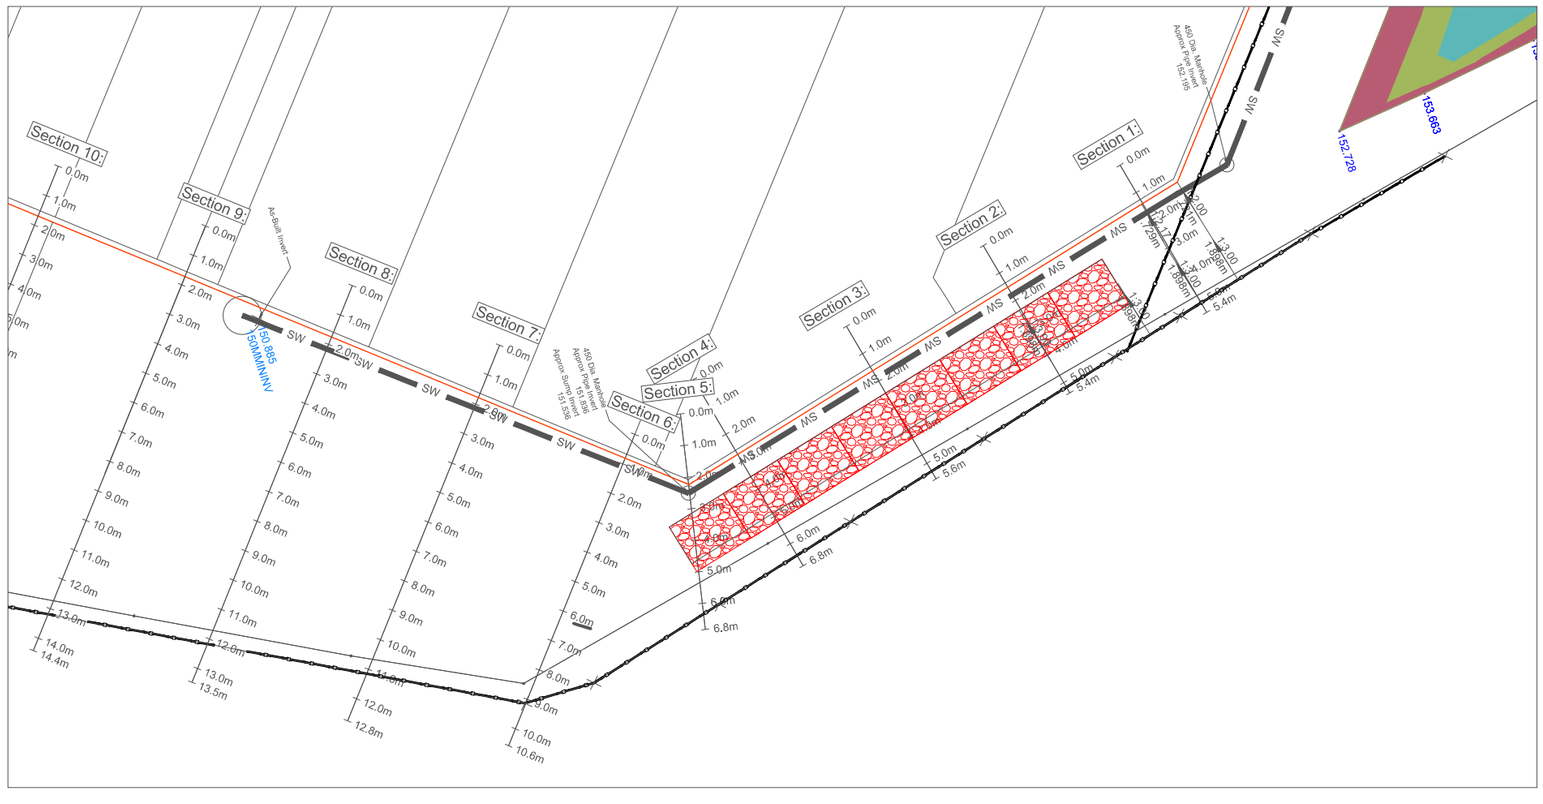

Gordon Johnson (Chorley) Ltd.

1 Stack Croft
Clayton le Woods
Chorley
Lancashire
PR6 7TN

Tel (Mobile): 07742 610947
Email: gordon_johnson_1@hotmail.com

PROJECT

Plot N Kingsway Rochdale

TITLE

Embankment Sections

SCALE	STATUS
As Shown	DRAFT

DRAWING NO.	REVISION
DRAWING NO.	ZZ1