


existing construction to be removed shown in dashed detail

new window

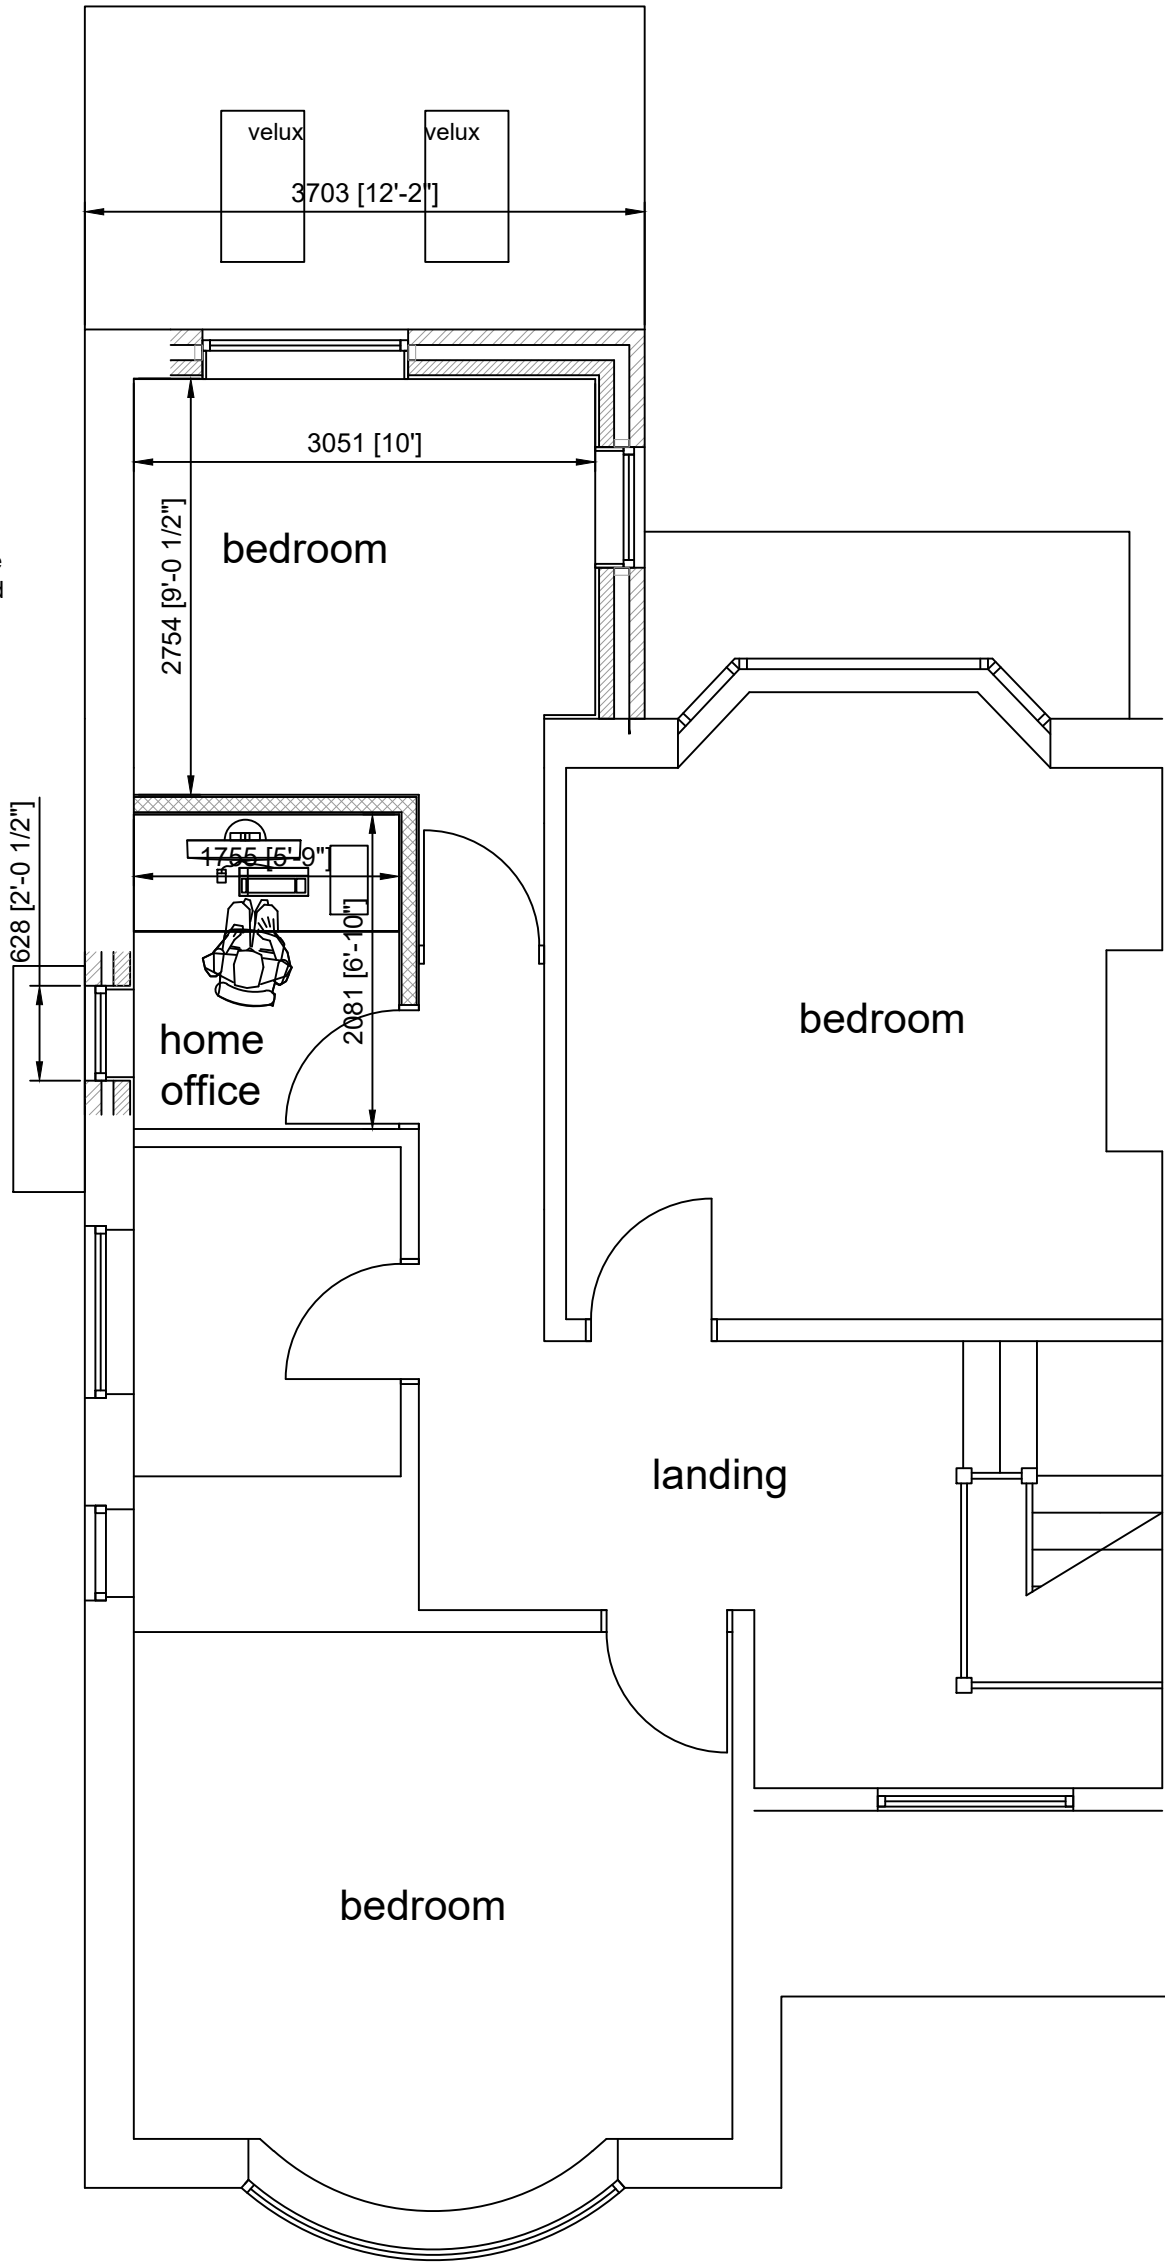

proposed
first floor plan