



09/02/2023 123432 P:\DDGN\1100011200-11299\11254\11254-P-011 BLOCK PLAN-Scheme 2.dgn
Unit 11, Sandbrook Park
carman.linott

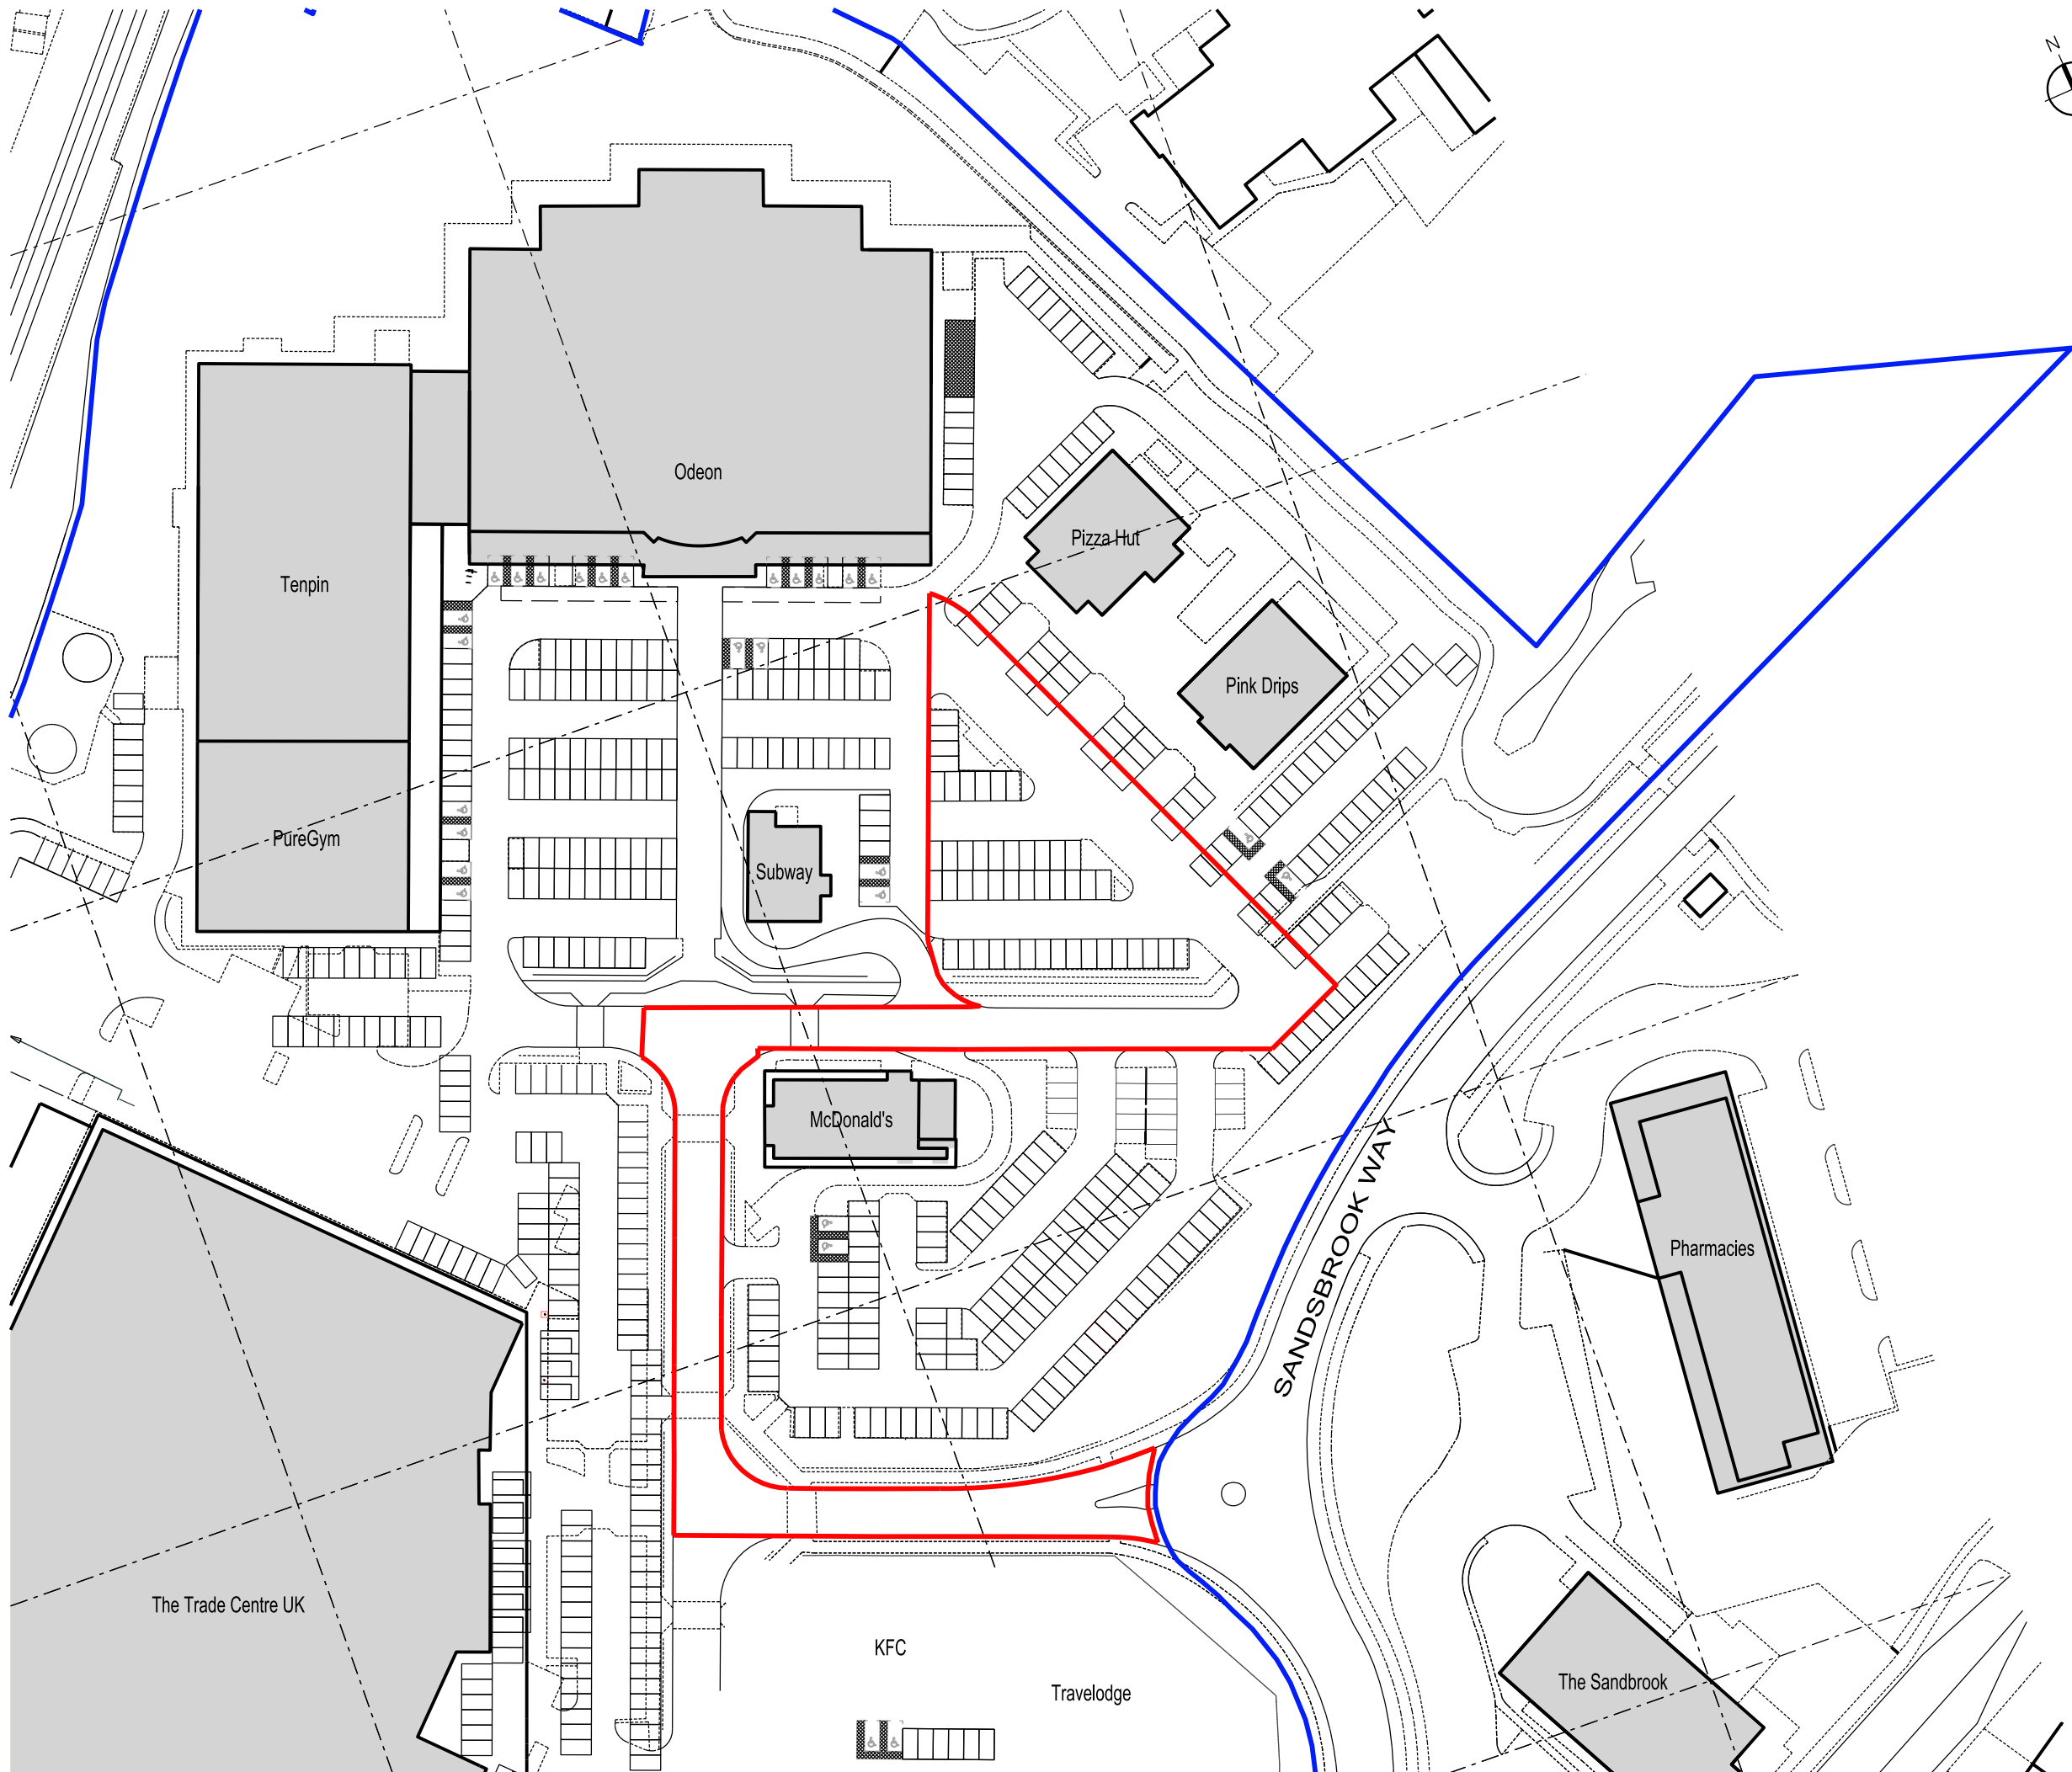

THIS DRAWING IS PROTECTED BY COPYRIGHT AND MUST NOT BE COPIED OR REPRODUCED WITHOUT THE WRITTEN CONSENT OF R.G. PARTNERSHIP LIMITED.

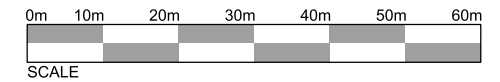

- Site Ownership Boundary
- Application Boundary

A	09.03.23 APPLICATION BOUNDARY AMENDED	CF
REV.	DATE	NOTES
		INIT.

CLIENT / PROJECT
AIG HOLDINGS LTD
SANDBROOK PARK, ROCHDALE
OL11 1RY

DRAWING TITLE
EXISTING BLOCK PLAN
SCHEME 2

STATUS				
PLANNING				
DATE		DRAWN		SCALE @ A3
06.07.2022		CF		1:1000
PROJECT NUMBER	UNIT / BLOCK	CI / SFB CODE	TYPE & NUMBER	REVISION LETTER
DRAWING NO.				
11254		P	011	A
Site Location Plans	L	GA Plans	P	Elevations
Sections	S	Details	D	Prefix Colour

THE RATCLIFFE GROVES PARTNERSHIP
LONDON
19 BEDFORD ROW
LONDON WC1R 4EB
T. 020 7600 6666 E. london@rgp.uk.com
www.rgp.uk.com

MANCHESTER
105 MANCHESTER ROAD
BURY LANCASHIRE BL9 0TD
T. 0161 797 6000 E. manchester@rgp.uk.com

