
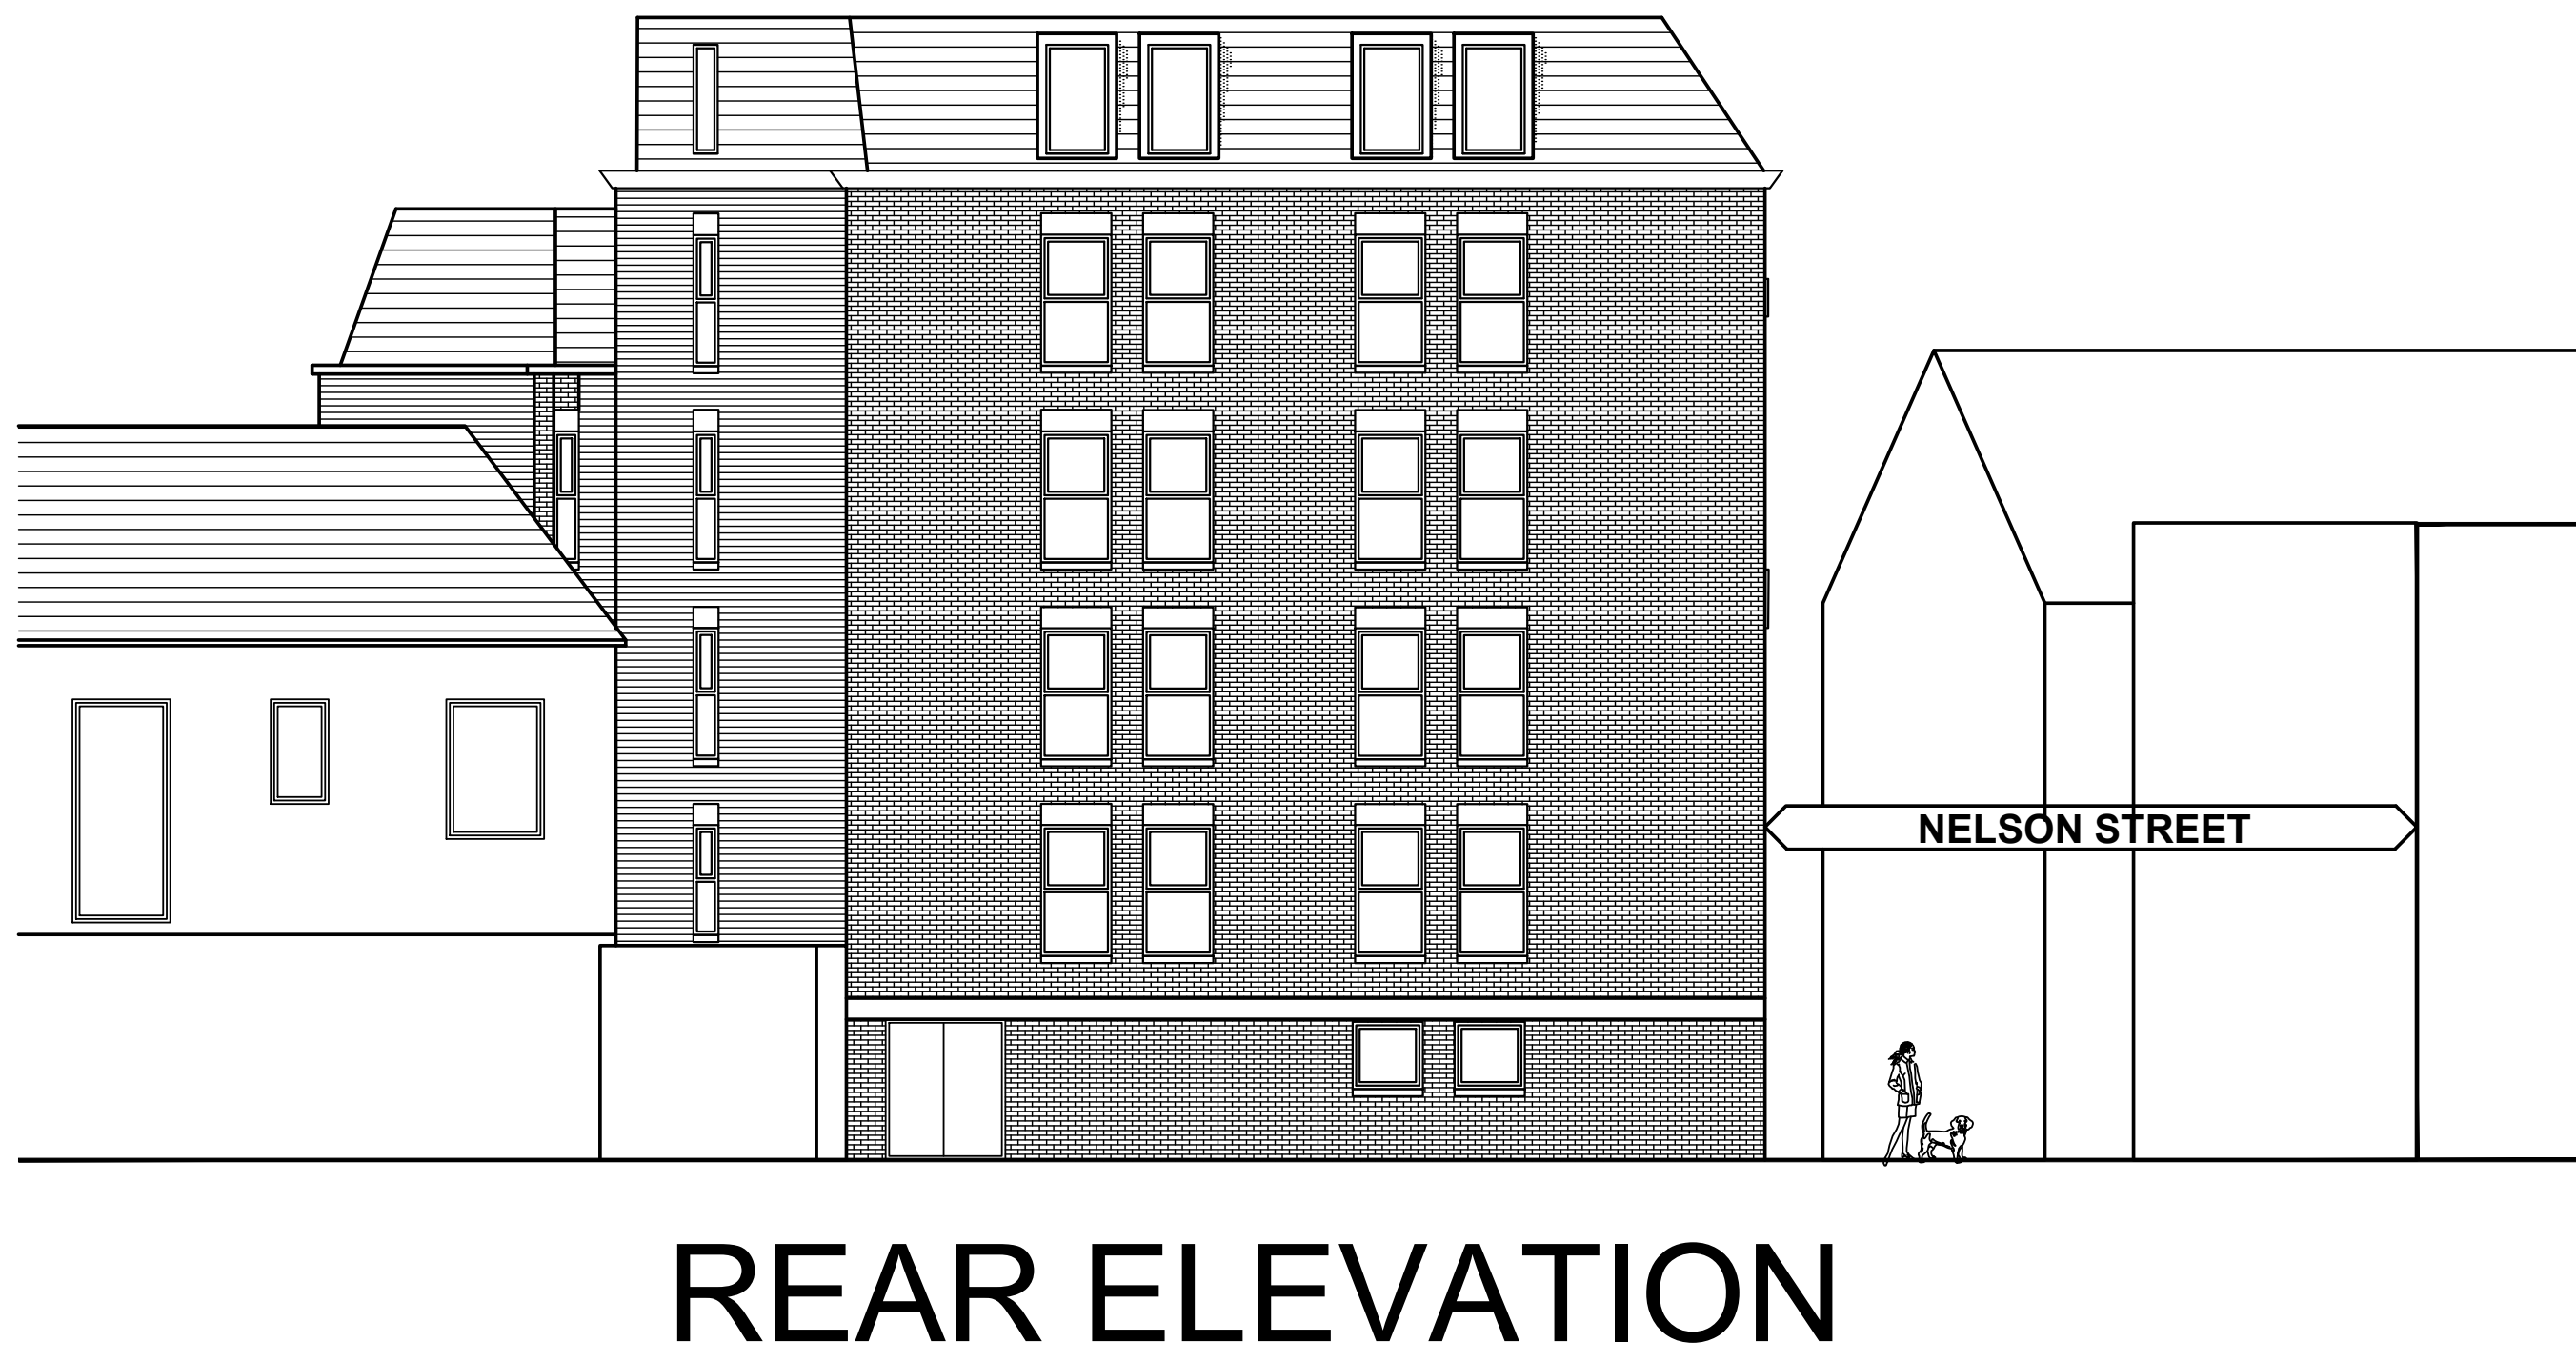


COPYRIGHT OF THIS DRAWING IS VESTED IN BM ARCHITECTURAL, AND IT MUST NOT BE COPIED OR REPRODUCED WITHOUT WRITTEN CONSENT. DIMENSIONS ONLY ARE TO BE TAKEN FROM THE DRAWING, NOT SCALE OFF THIS DRAWING. ALL DIMENSIONS ARE TO BE TAKEN FROM THE FACE UNLESS OTHERWISE SPECIFIED.
ALL CONTRACTORS MUST VISIT THE SITE AND BE RESPONSIBLE FOR TAKING AND CHECKING ALL DIMENSIONS RELATIVE TO THEIR POINTS.
BM ARCHITECTURAL HAS TO BE ADVISED OF ANY VARIATION BETWEEN DIMENSIONS AND SITE CONDITIONS.
ELECTRIC DATA DRAWINGS SHOULD BE READ ONLY AND SHOULD NOT BE INTERPRETED FOR MEASUREMENT.
ALL DIMENSIONS AND LEVELS SHOULD BE READ ONLY FROM POINTS VALUES STATED IN TEXT ON THE DRAWING.

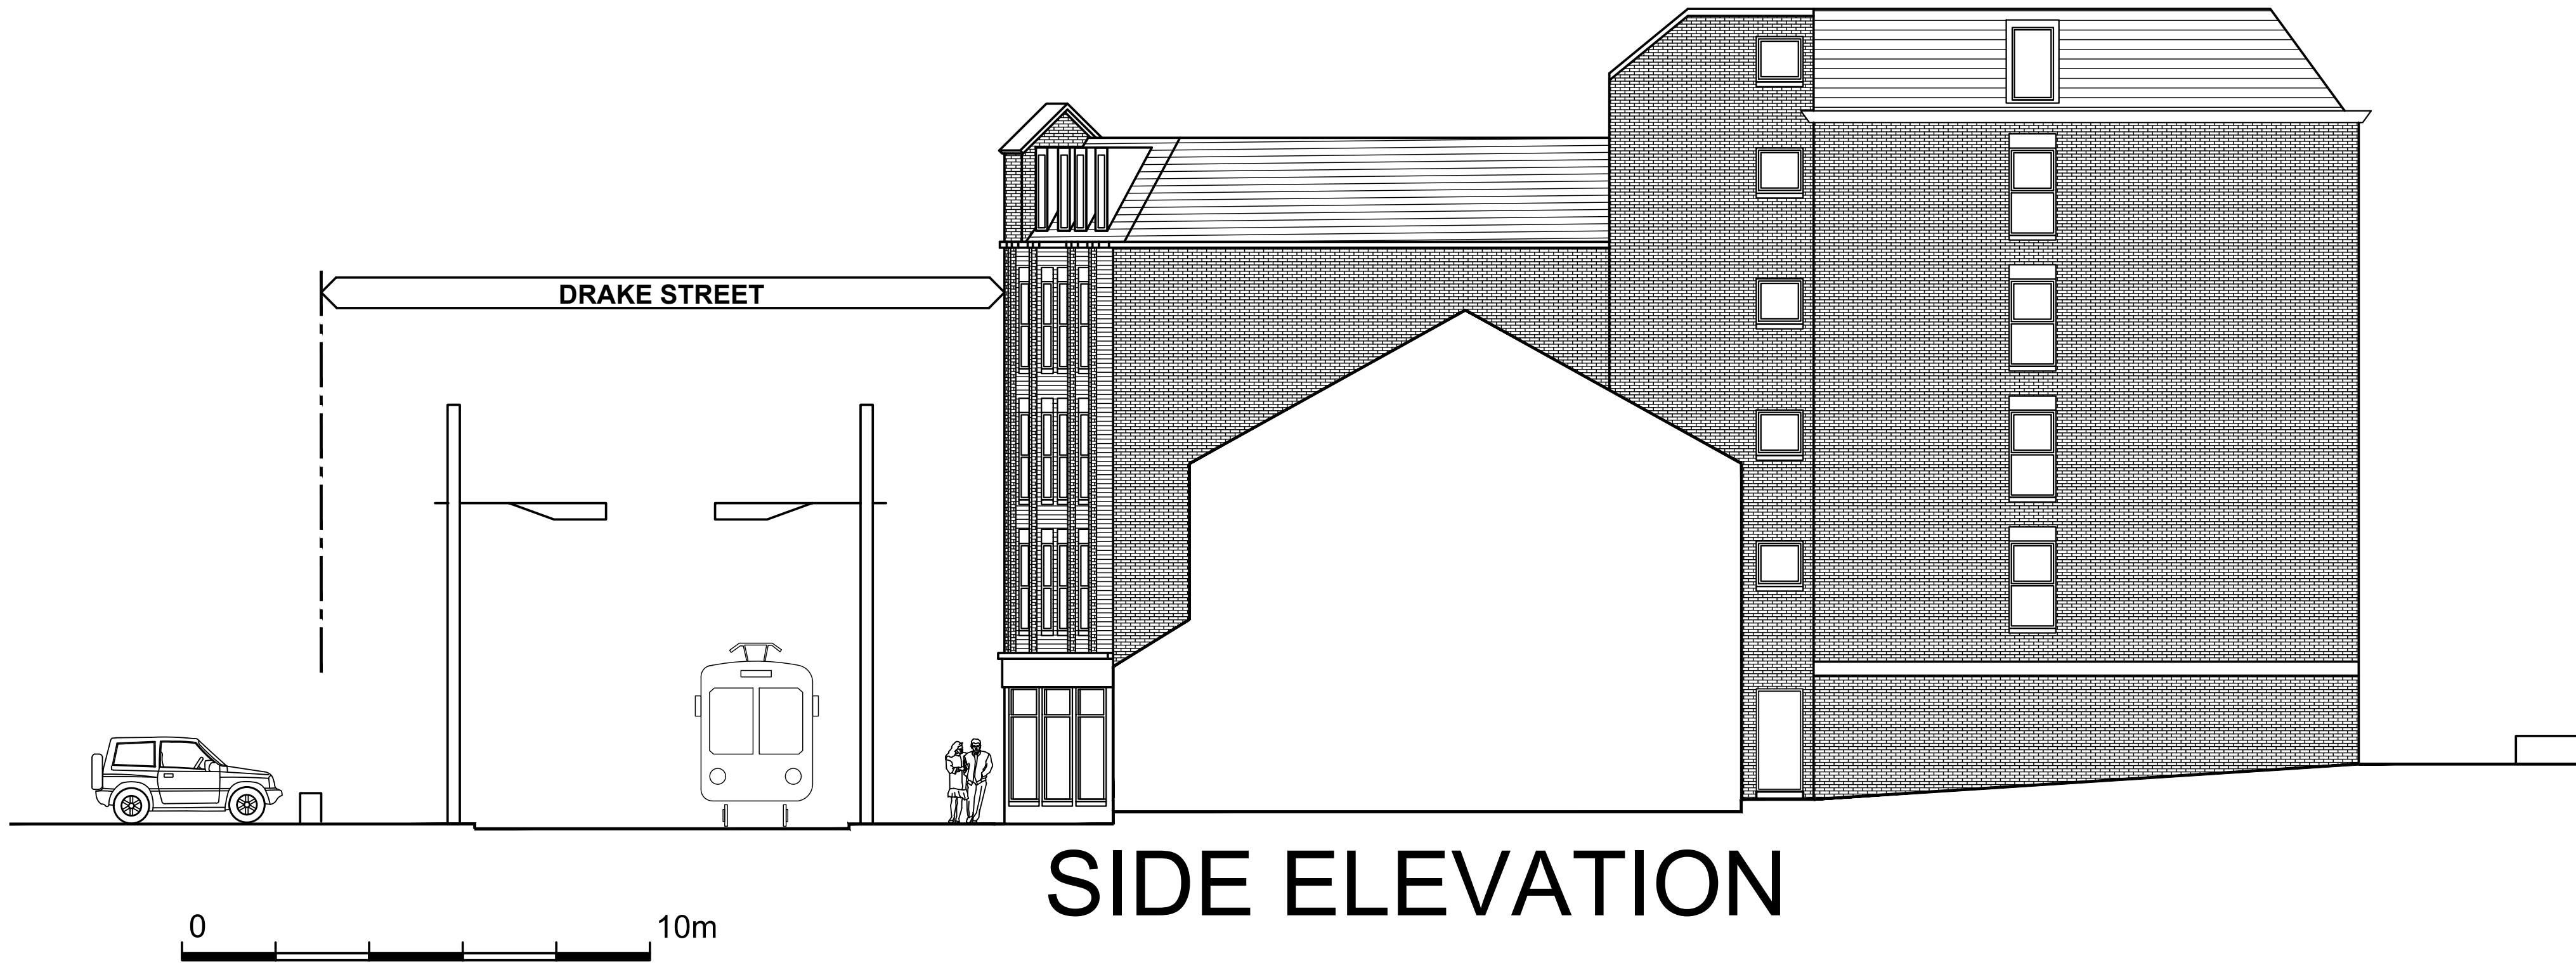

REV: DATE: DETAILS:

BM ARCHITECTURAL DESIGNS
APARTMENT 8
224 GREAT CLOWES STREET
MANCHESTER M7 2ZS
TEL: 07415 493002

PROJECT: NEW BUILDING,
42-46 DRAKE STREET
AND NELSON STREET,
ROCHDALE OL16 1NU

CLIENT: CASSEL AND FLETCHER PROPERTY
MANAGEMENT LTD.

TITLE: PRINCIPAL ELEVATIONS 2

SCALE: 1:100@A1 DATE: 01/ 2024 DRAWN: BM

STATUS: PLANNING

DRAWING NO: BM/0124/DRAKE/PL10 REV: