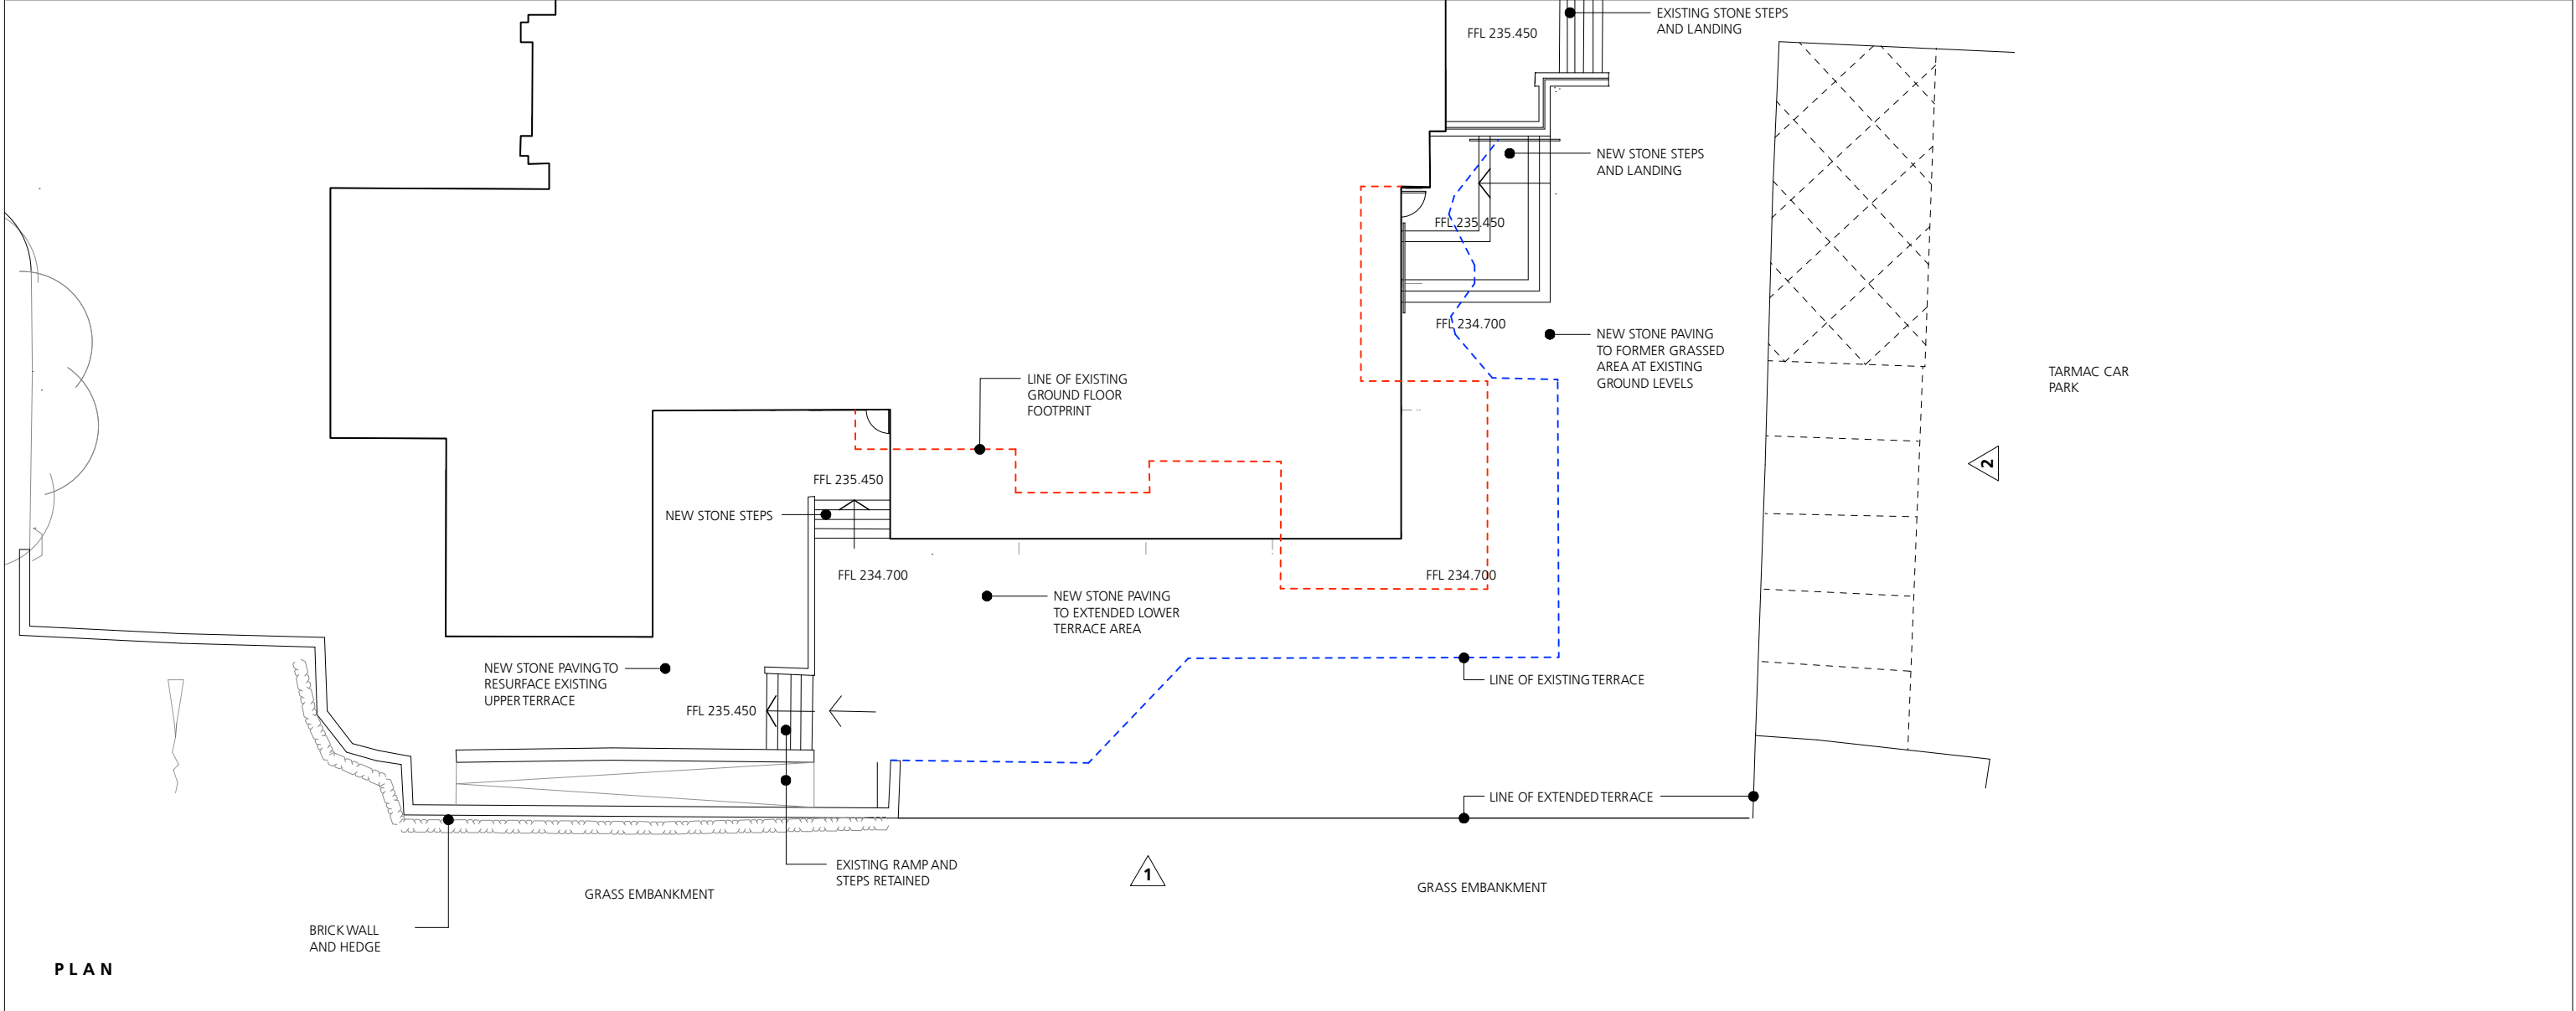
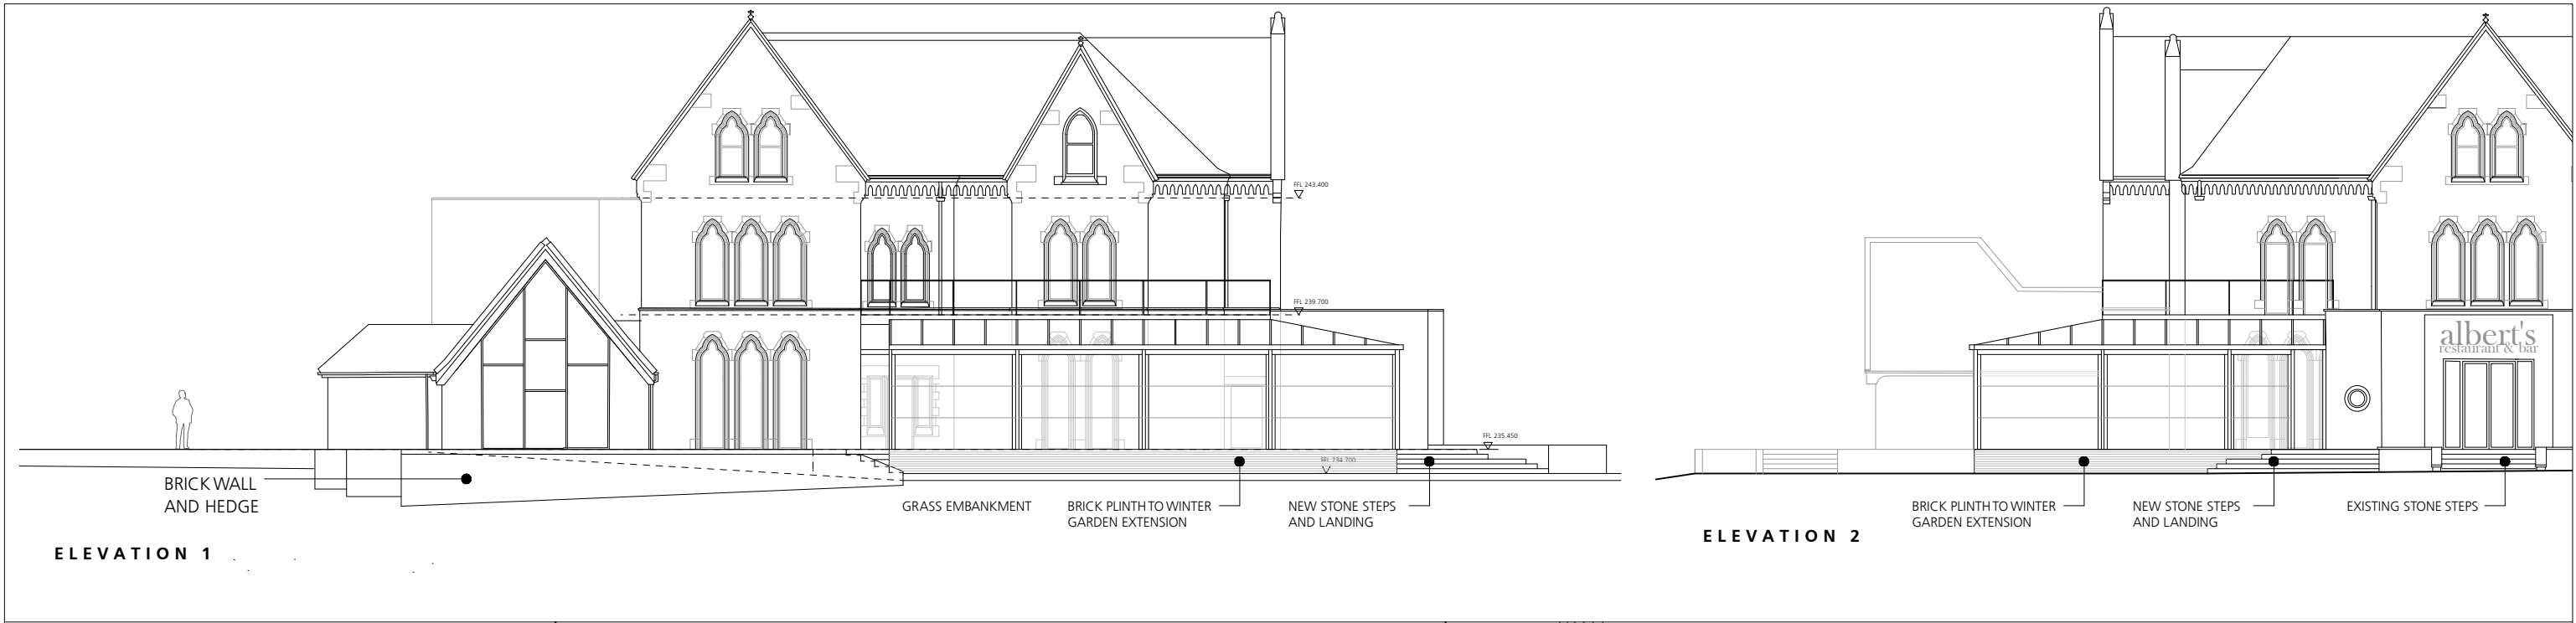


**Jonathan Davidson Architects**

Architecture & Industrial Design  
47 Hilton Street  
MANCHESTER  
M1 2EF  
t: 0161 711 0835  
e: [inbox@jddavidsonarchitects.com](mailto:inbox@jddavidsonarchitects.com)  
w: [www.jddavidsonarchitects.com](http://www.jddavidsonarchitects.com)

Client Elle R Leisure  
Project **Proposed Albert's Restaurant  
Edenfield Rd, Norden**  
Scale 1:100 @ A1 / 1:200 @ A3  
Date July 2023

Document **Planning Drawing  
Proposed Terrace Plan & Elevation**  
Status For information

|         |     |    |      |    |
|---------|-----|----|------|----|
| Doc Ref | 366 | PD | 2010 | A1 |
|---------|-----|----|------|----|