

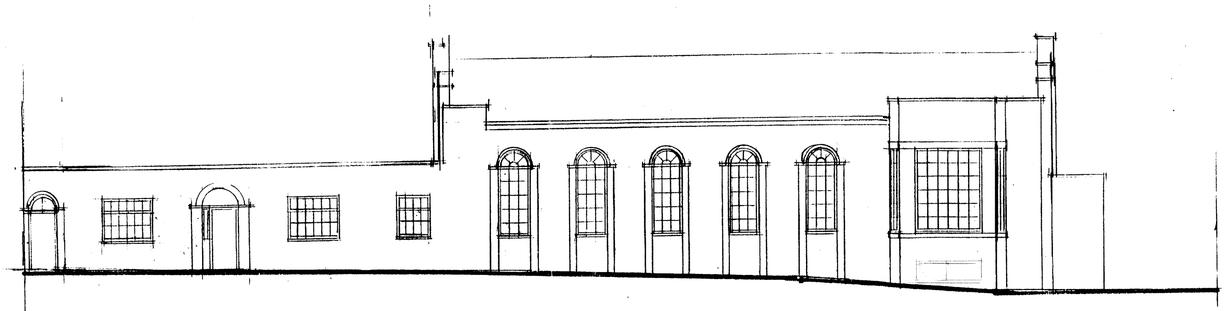



FRONT ELEVATION

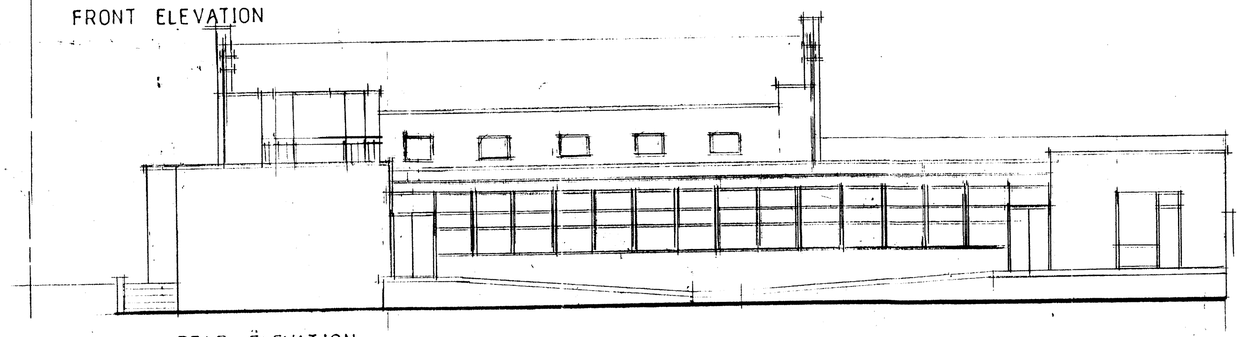


REAR ELEVATION

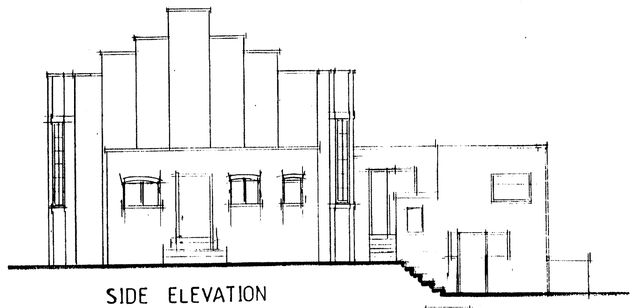


SIDE ELEVATION

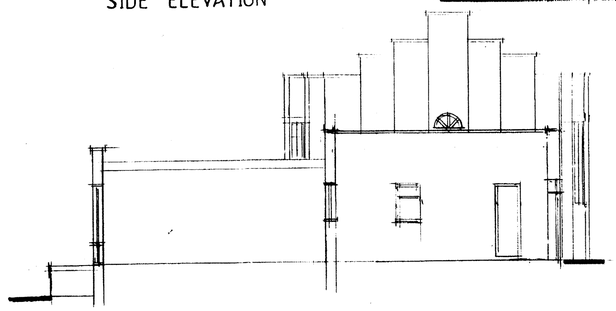

SIDE ELEVATION

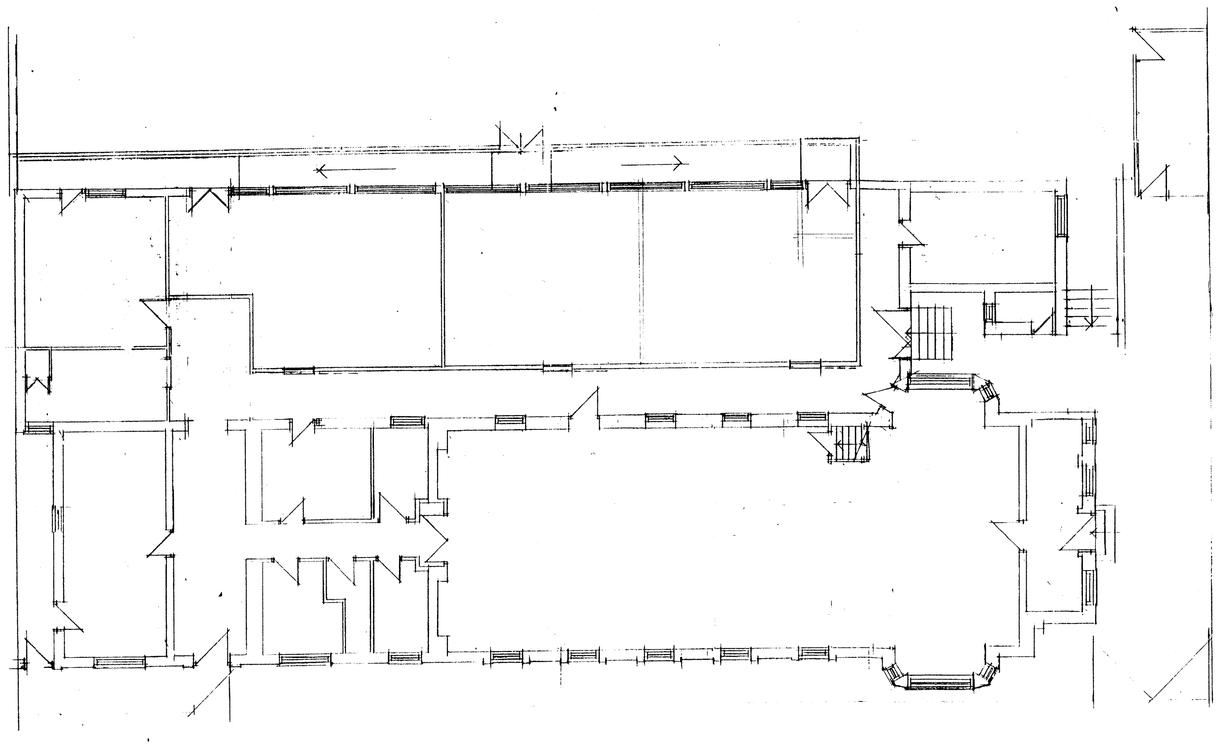

GROUND FLOOR PLAN

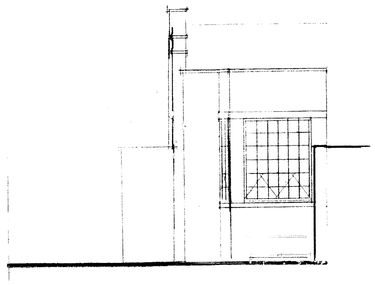

CLIENT
SILVERDALE DEVELOPMENTS LTD
94 EAST ROAD, LONGSIGHT
MANCHESTER M12 5QA

JOB TITLE
PROPOSED 10no FLATS AT
MILTON STREET
MIDDLETON M24 5FU

DRG. TITLE
PLANS AND ELEVATIONS
AS EXISTING

HOLBOROW ORMESHER +
Limited

architectural & interior design

Station House
Adams Hill
Knutsford
Cheshire WA16 6DN

telephone : 01565 652275
fax : 01565 750501

ISSUE	ORIGINAL	1	2	3	4	5	6	7
REVISION		A	B	C				
DATE		AUG 95	NOV 95	AUG 97				
DRAWN		MD	MC	MD				
CHECKED								
APPROVED								

SCALE 1:100 at A1

DRAWING NUMBER 1274/1401 MBC