




Boundary Type 5: Brick-faced retaining wall with timber horizontal hit and miss slatted fence to be inset

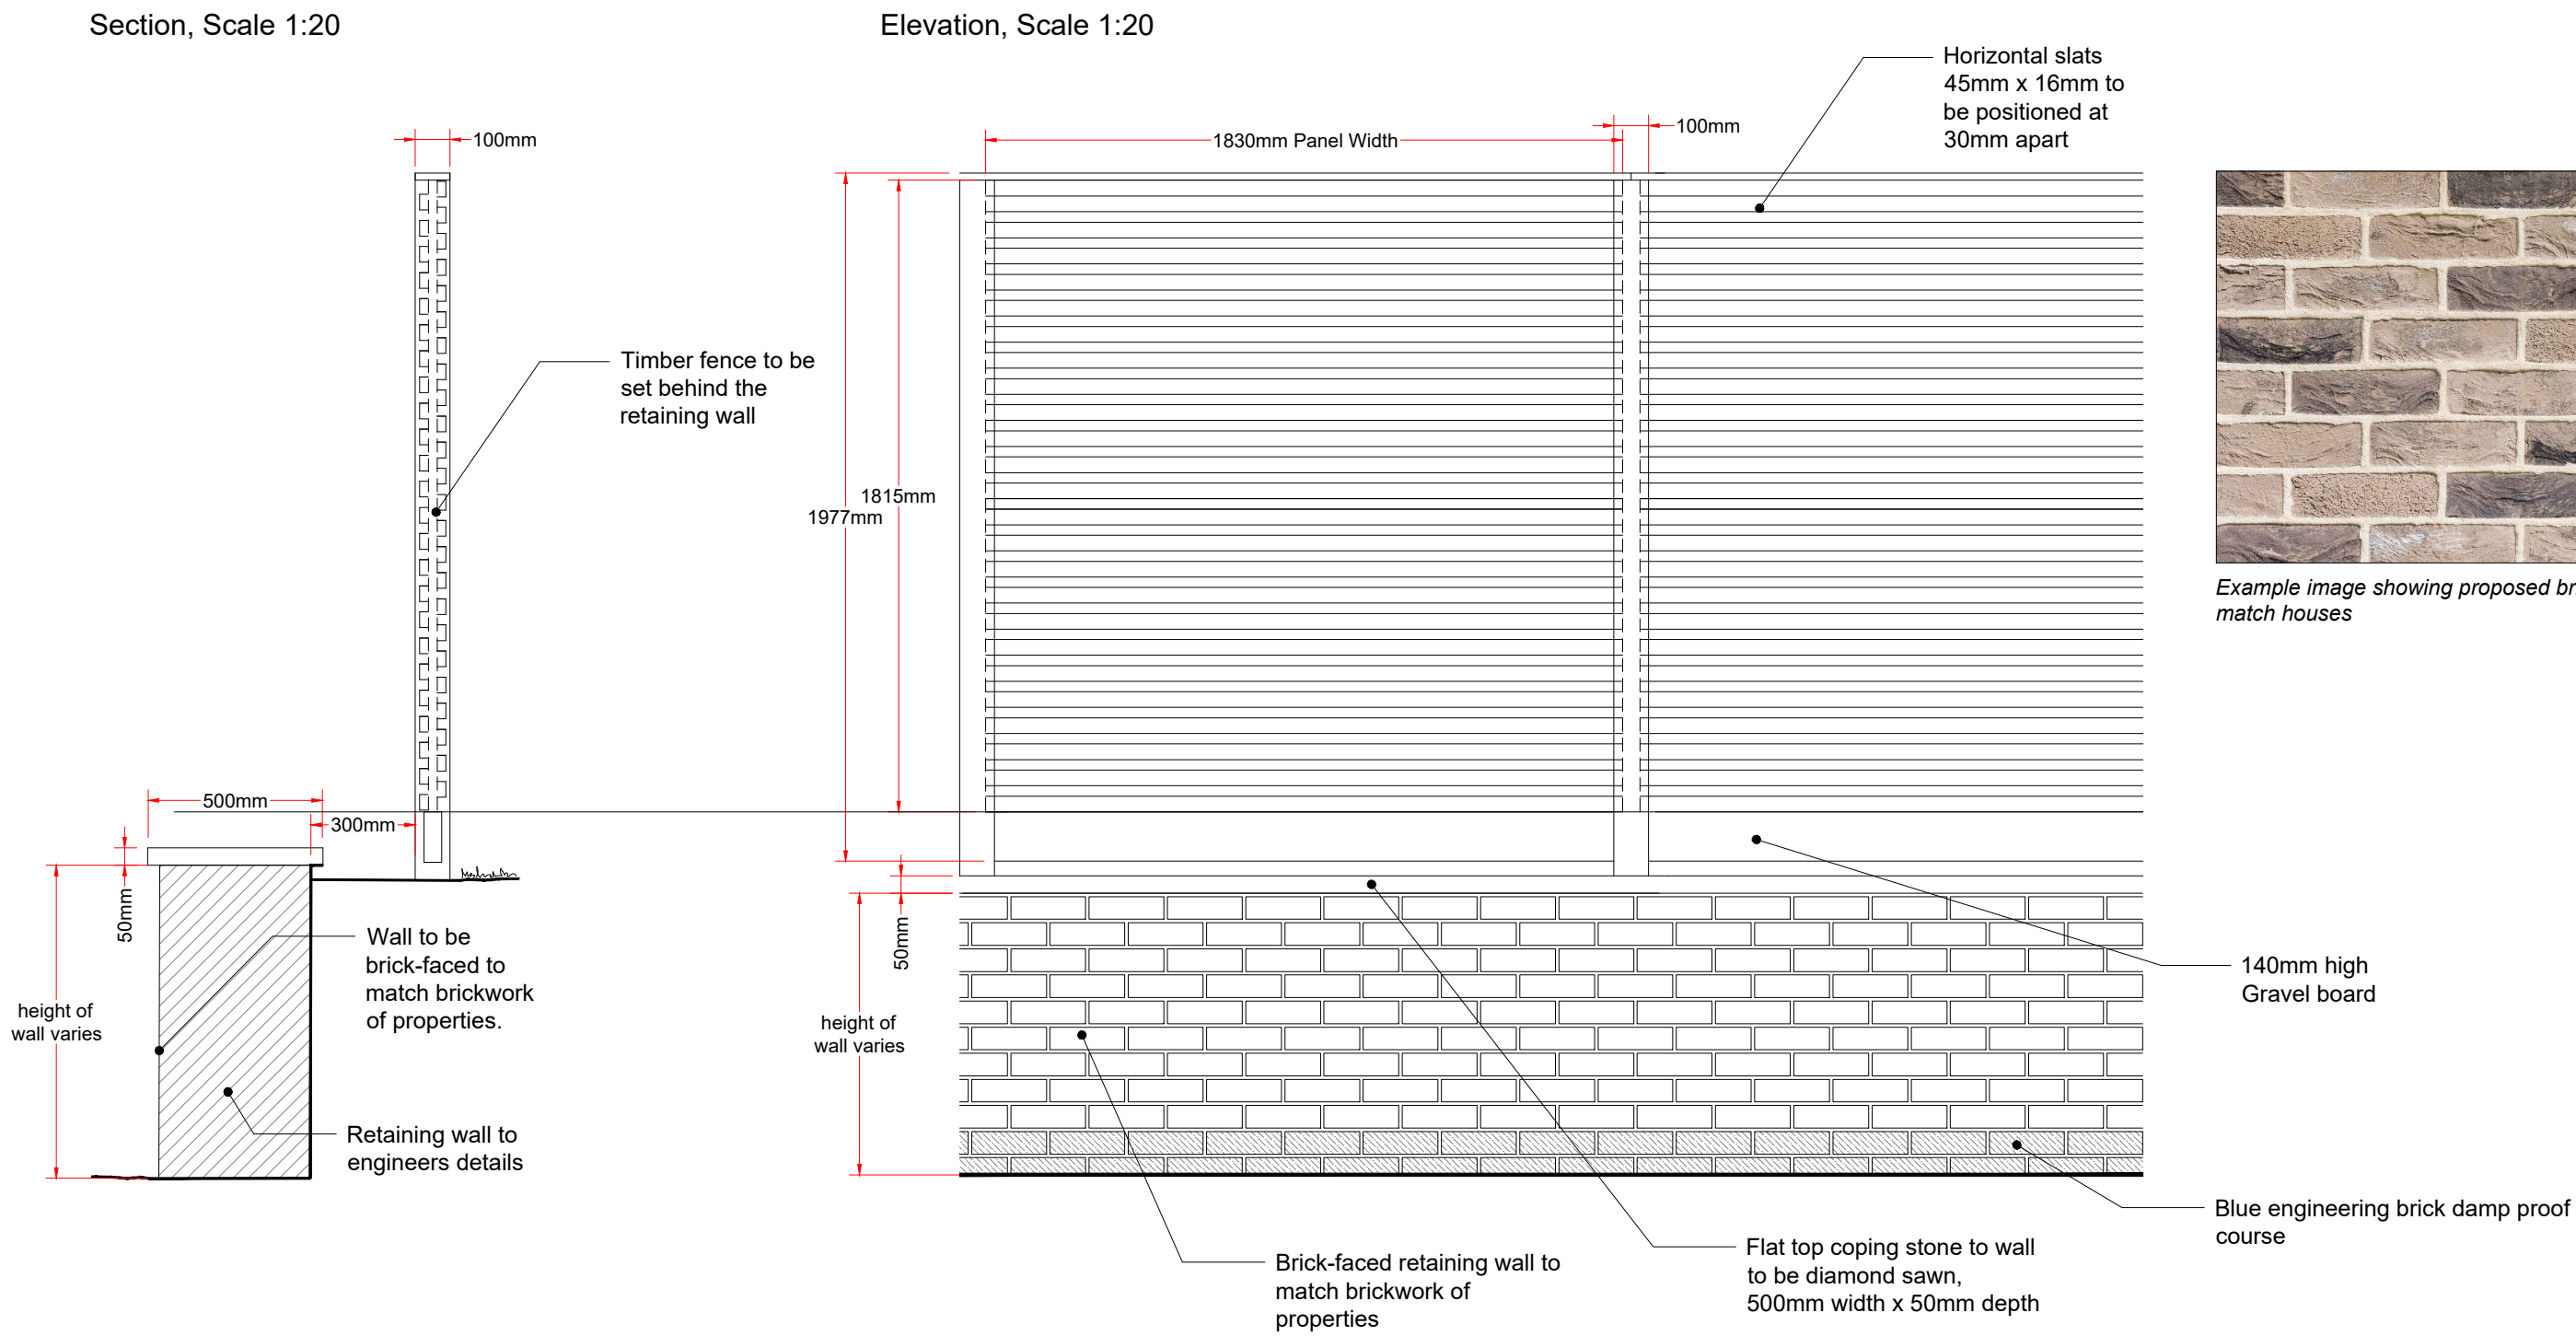


Boundary Type 6: Knee rail, 0.45m high

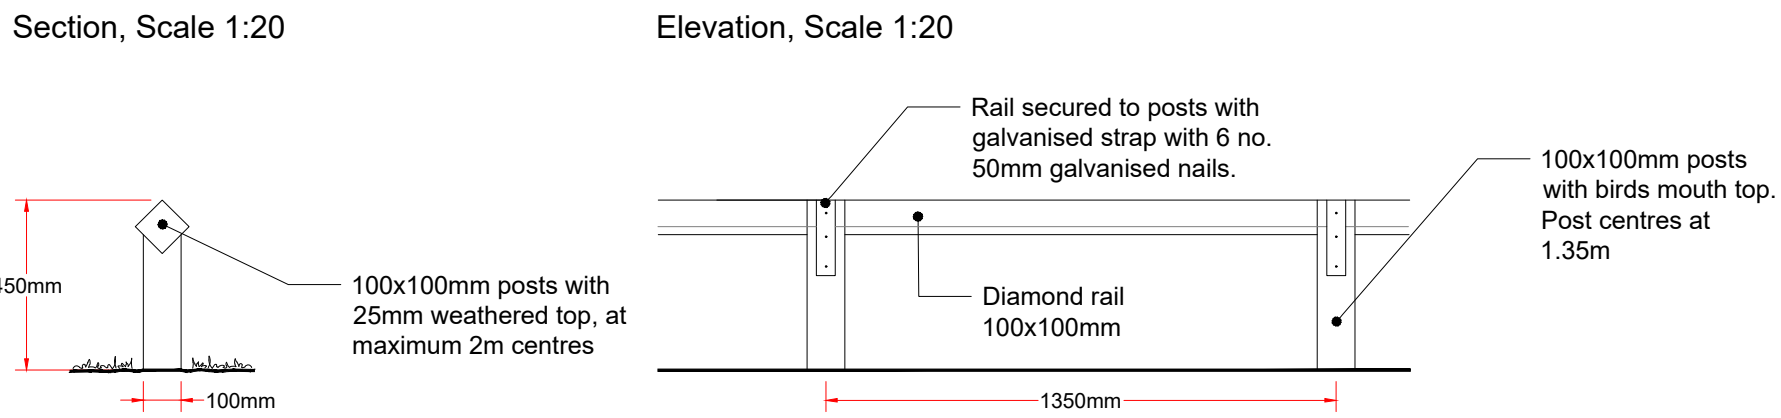


Boundary Type 7: Natural Stone Wall with vertical coping, 0.70m high

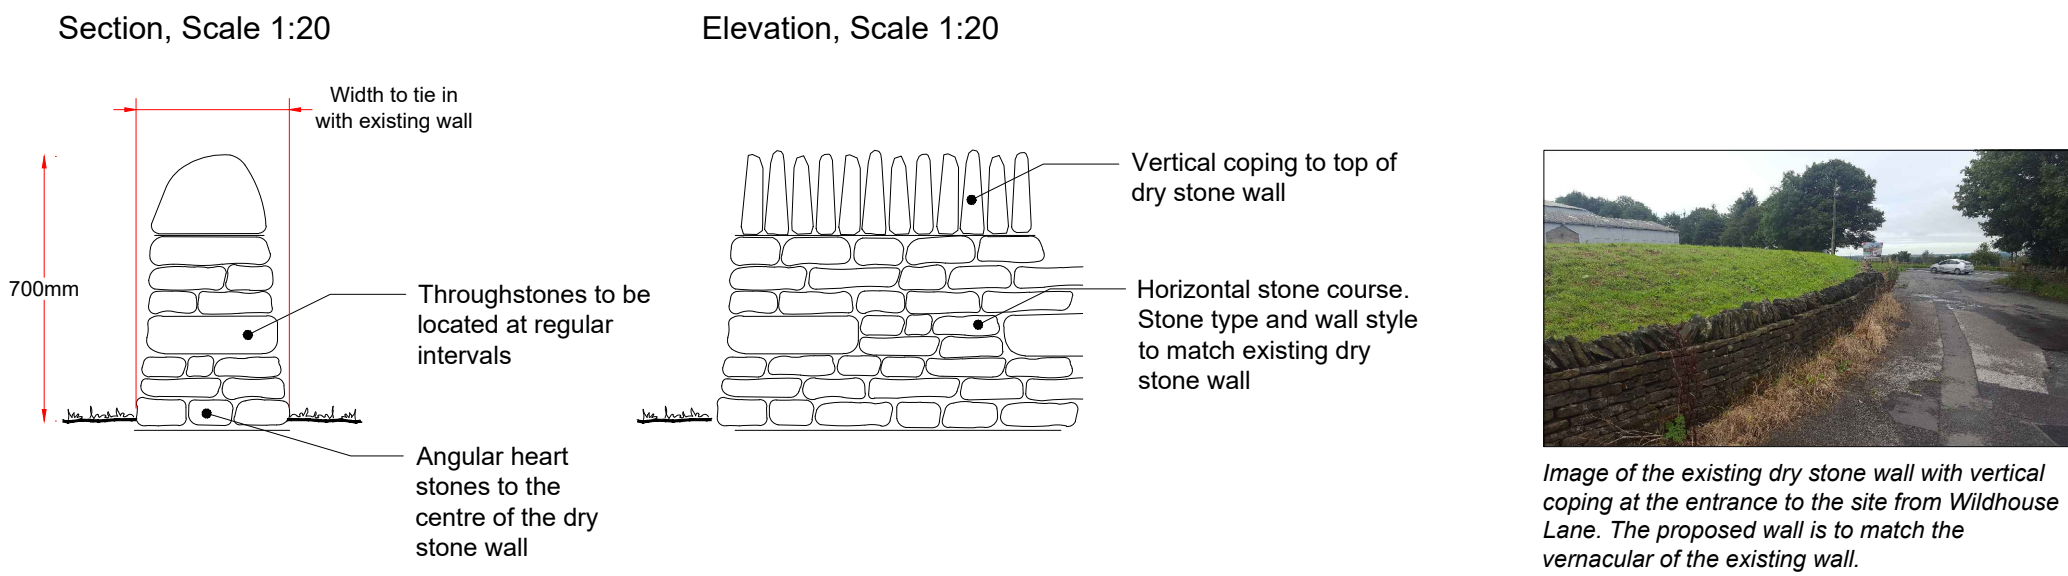

Boundary Type 8: Stone-faced concrete retaining wall with timber horizontal hit and miss slatted fence to top and rendered retained planter to base.

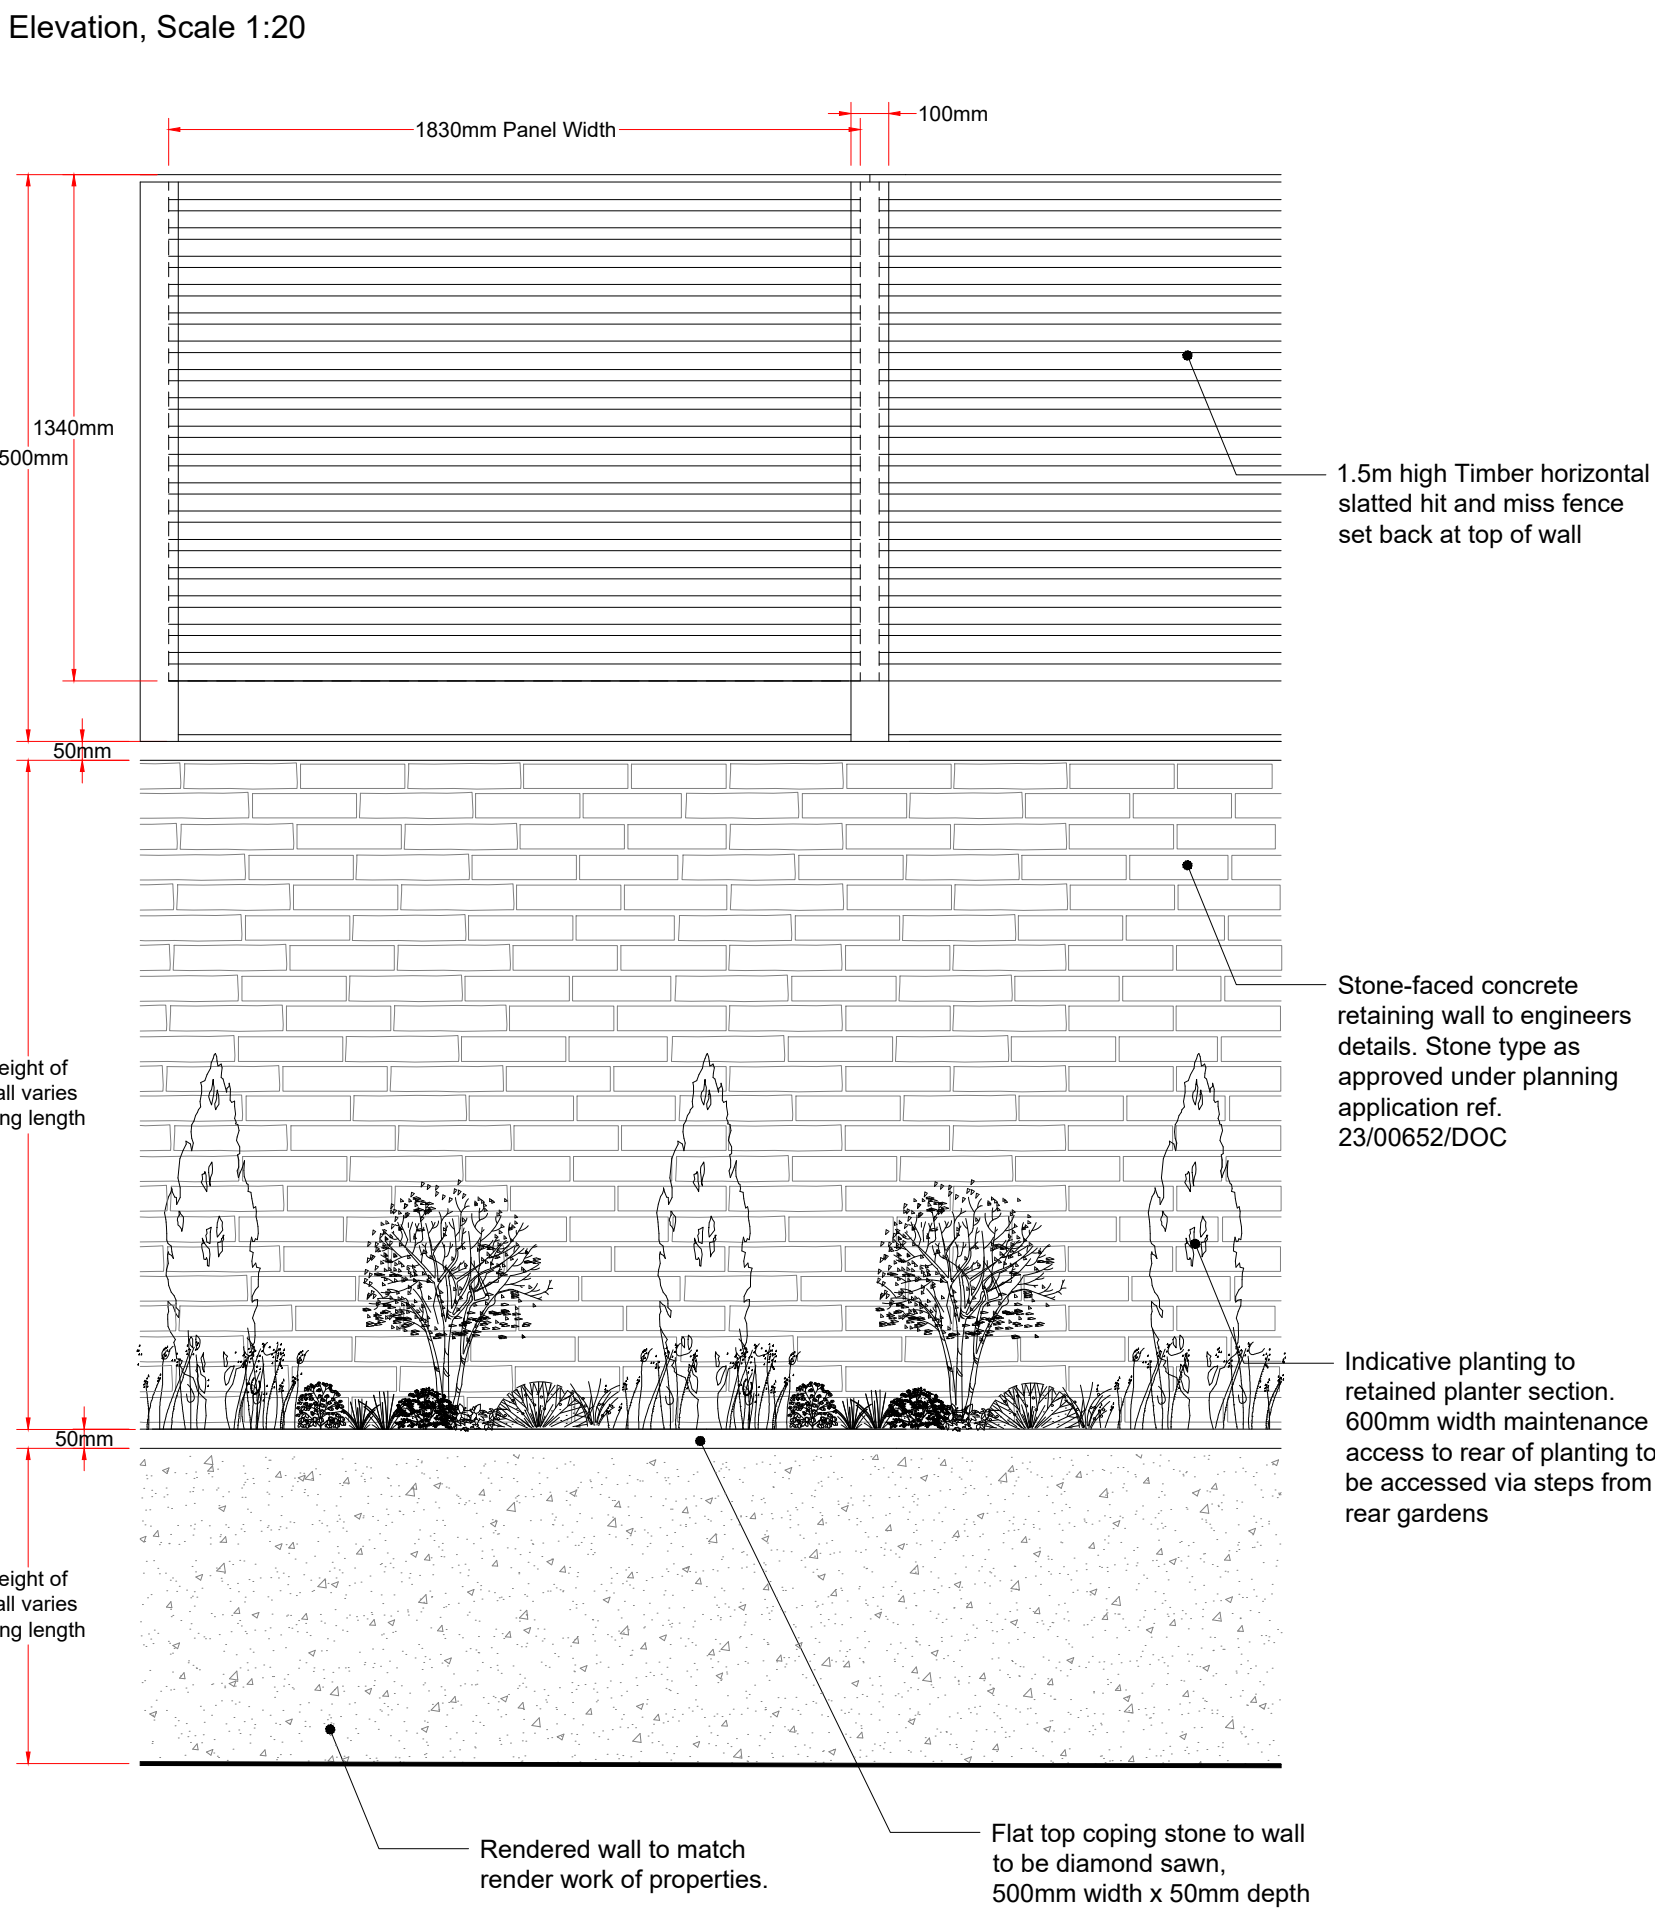

Boundary Type 9: Low Brick Retaining Wall to form rear garden terraces (Plots 1&2)

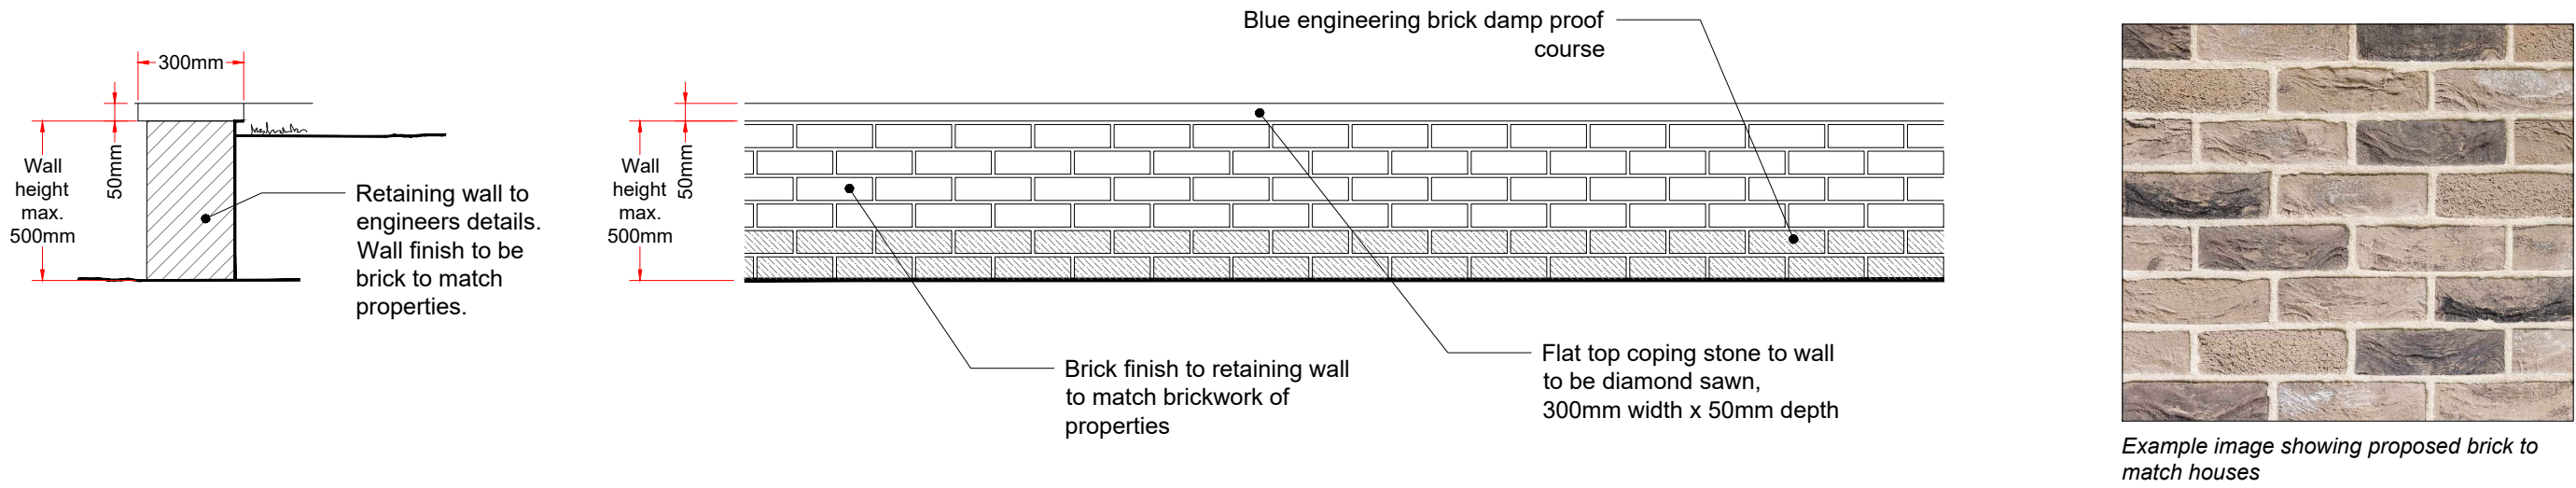

Boundary Type 10: Treated Softwood Timber Log Roll to form low retaining edge to rear gardens (Plots 1-4)



Boundary Type 11: 2.0m High Timber Acoustic Fence (Rear of Plots 1-4 & 5-8)



D	Boundary Type 4 moved to Sheet 1 and Boundary Types 9-11 added.	CAH	RJC	05/06/24
C	Minor update to annotation	CAH	NKH	27/03/24
B	Update to wall finish on Boundary Types 1 & 6	CAH	NKH	22/03/24
A	Update to annotation on stone wall material	CAH	NKH	28/07/23
Rev	Description	Drawn	Approved	Date

TEP **THE ENVIRONMENT PARTNERSHIP**

Genesis Centre, Birchwood Science Park, Warrington WA3 7BH
Tel 01925 844004 e-mail tep@tep.uk.com www.tep.uk.com

Project
Wildhouse Lane, Milnrow, Rochdale

Title
Boundary Elevations - Sheet 2 of 2

Drawing Number
7849.01.005D

Scale 1:20 @ A1	Date 20/04/2023
Drawn KD	Checked LG
	Approved CH