


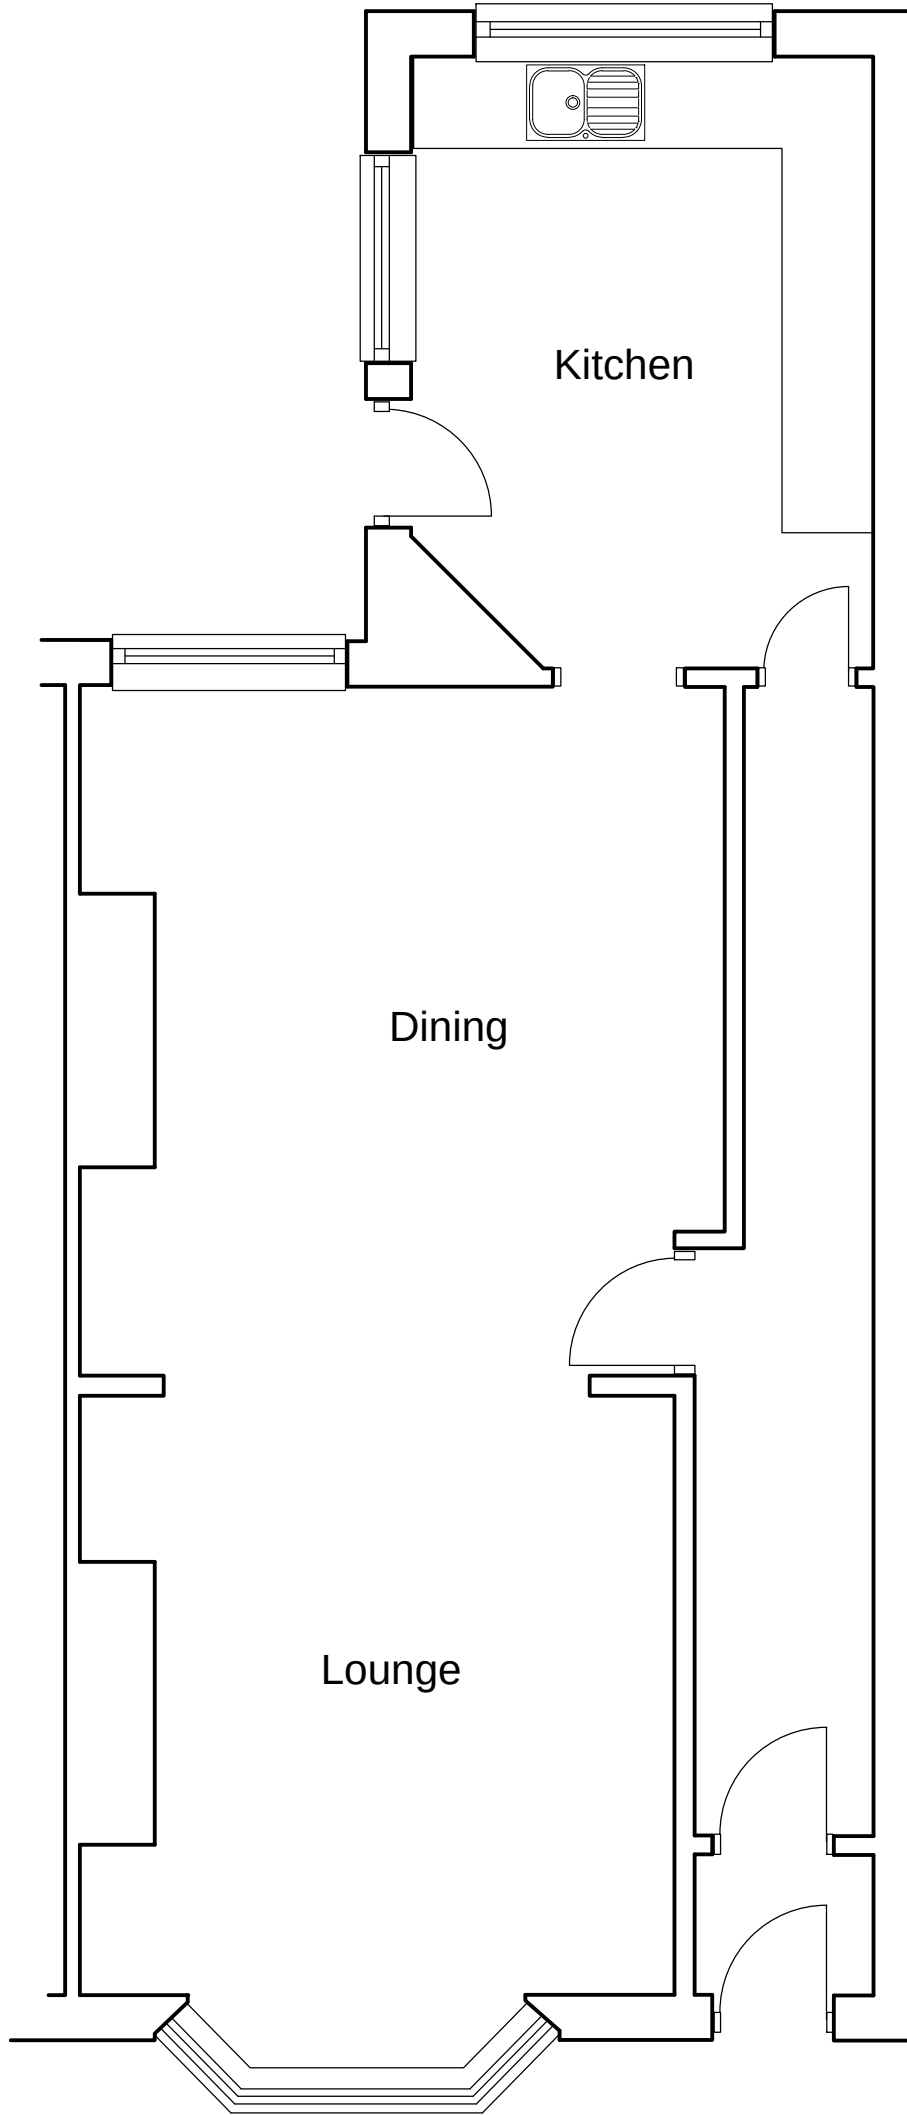


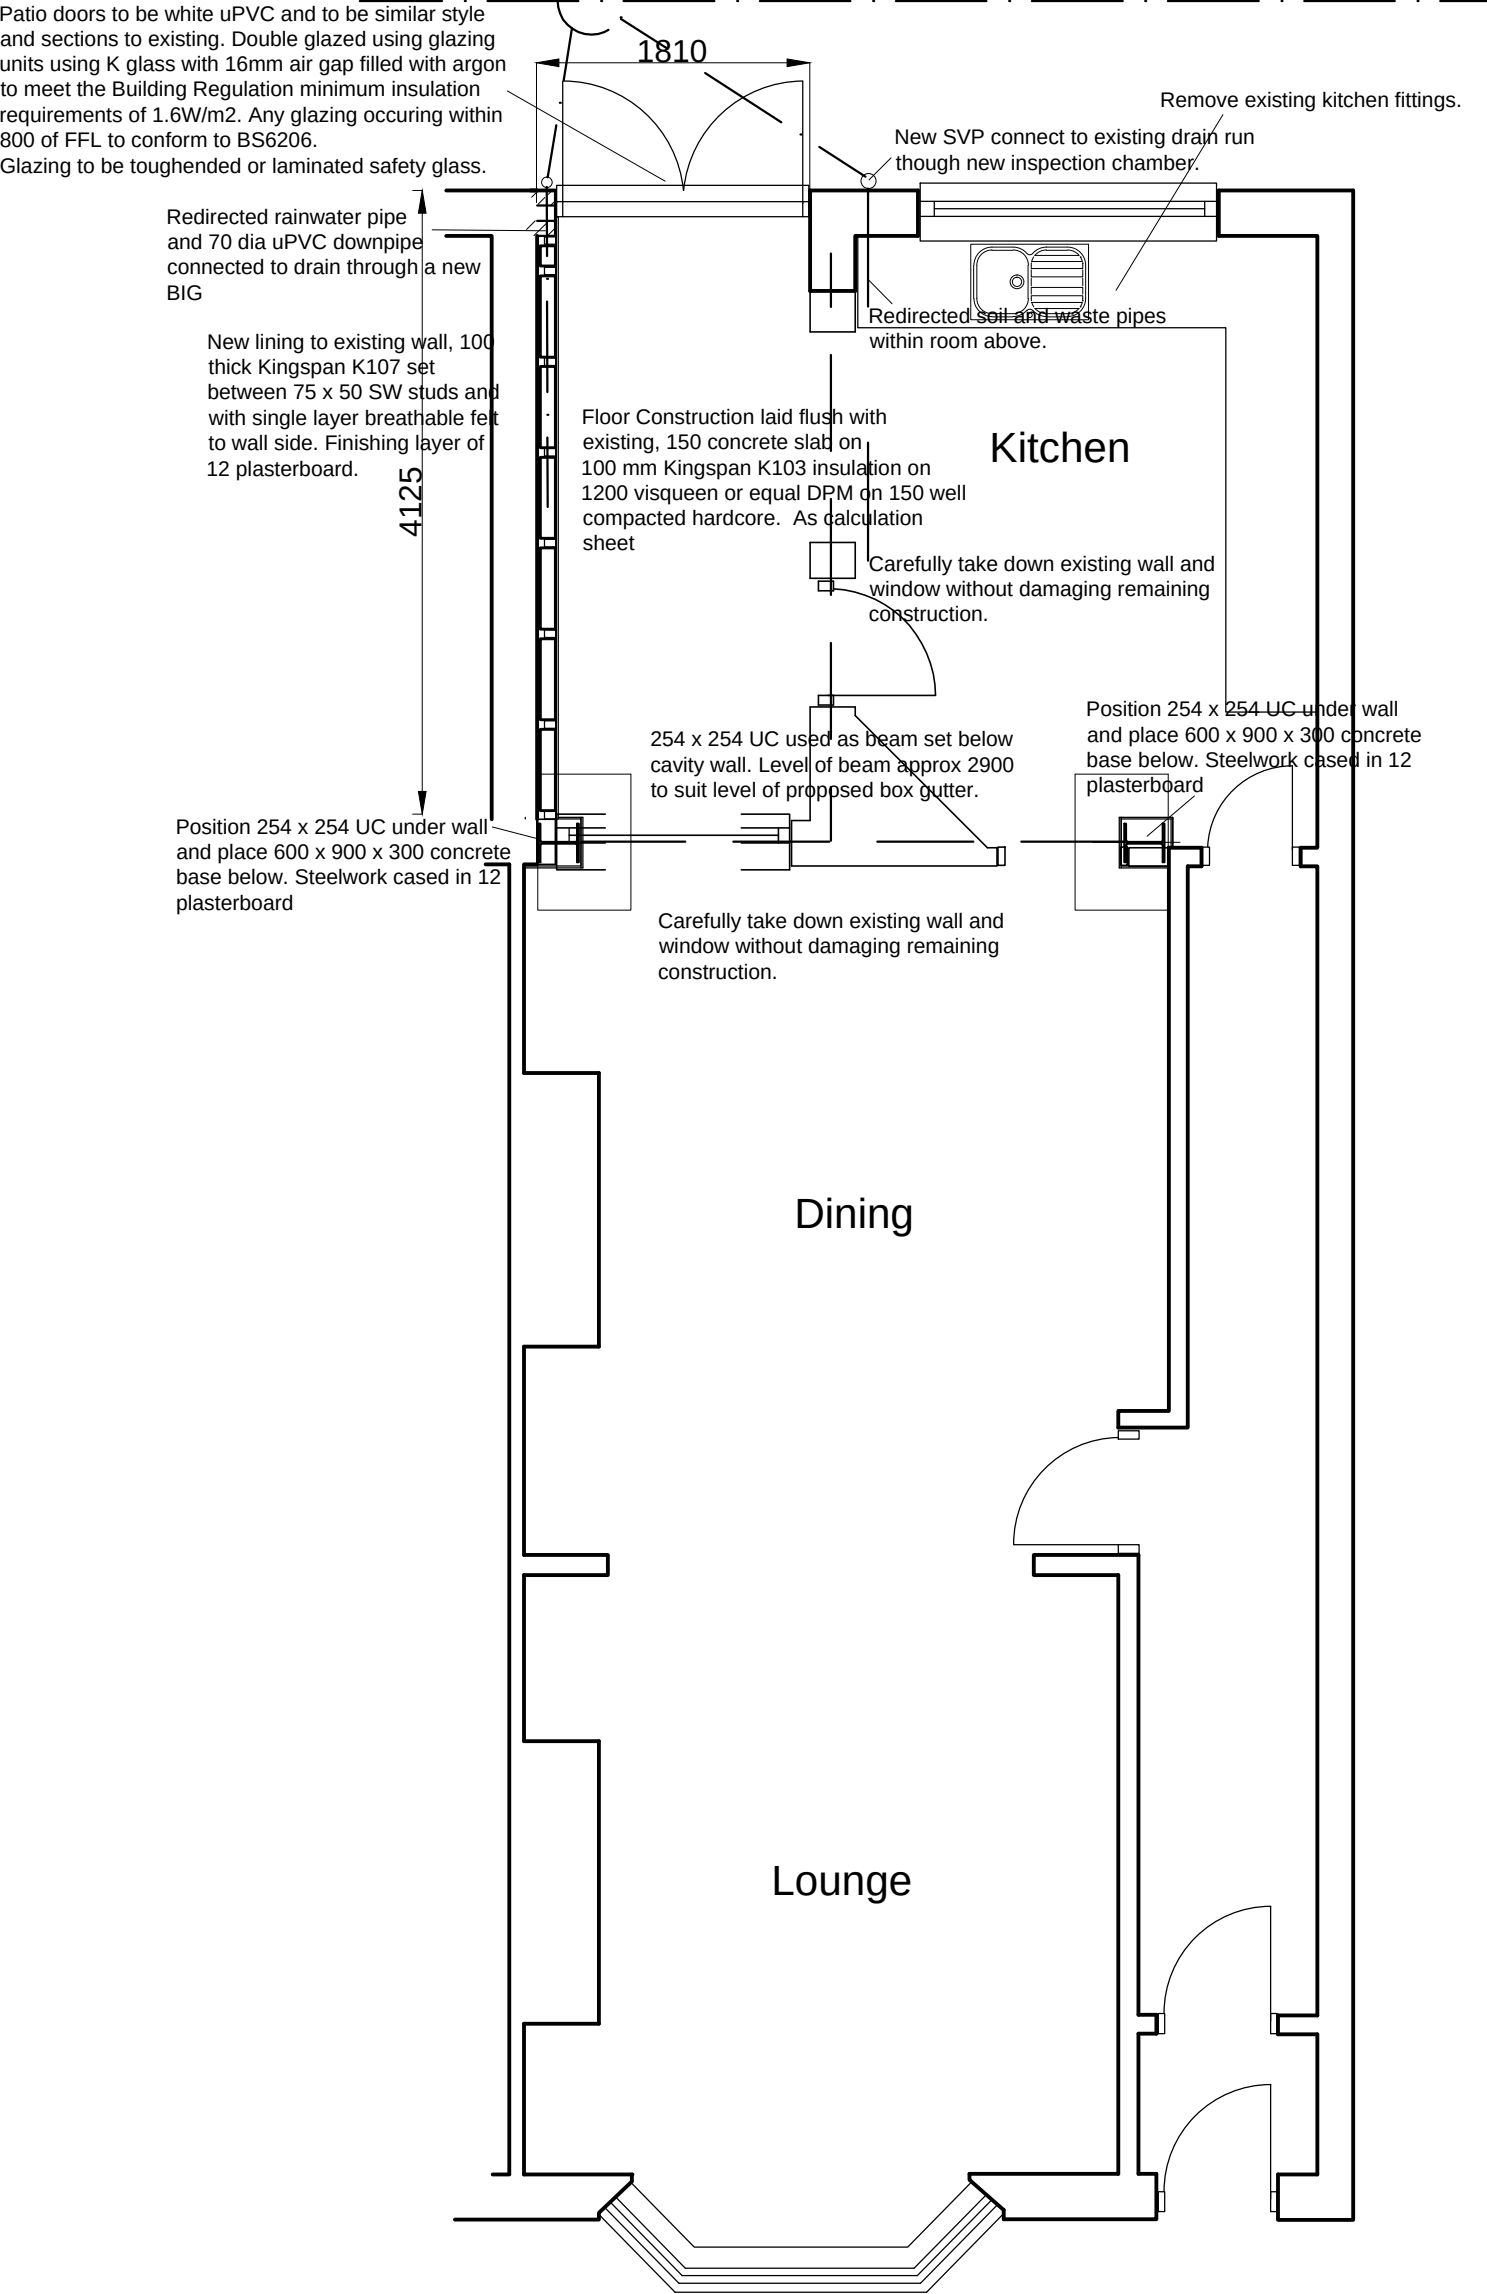

Existing Ground Floor Layout

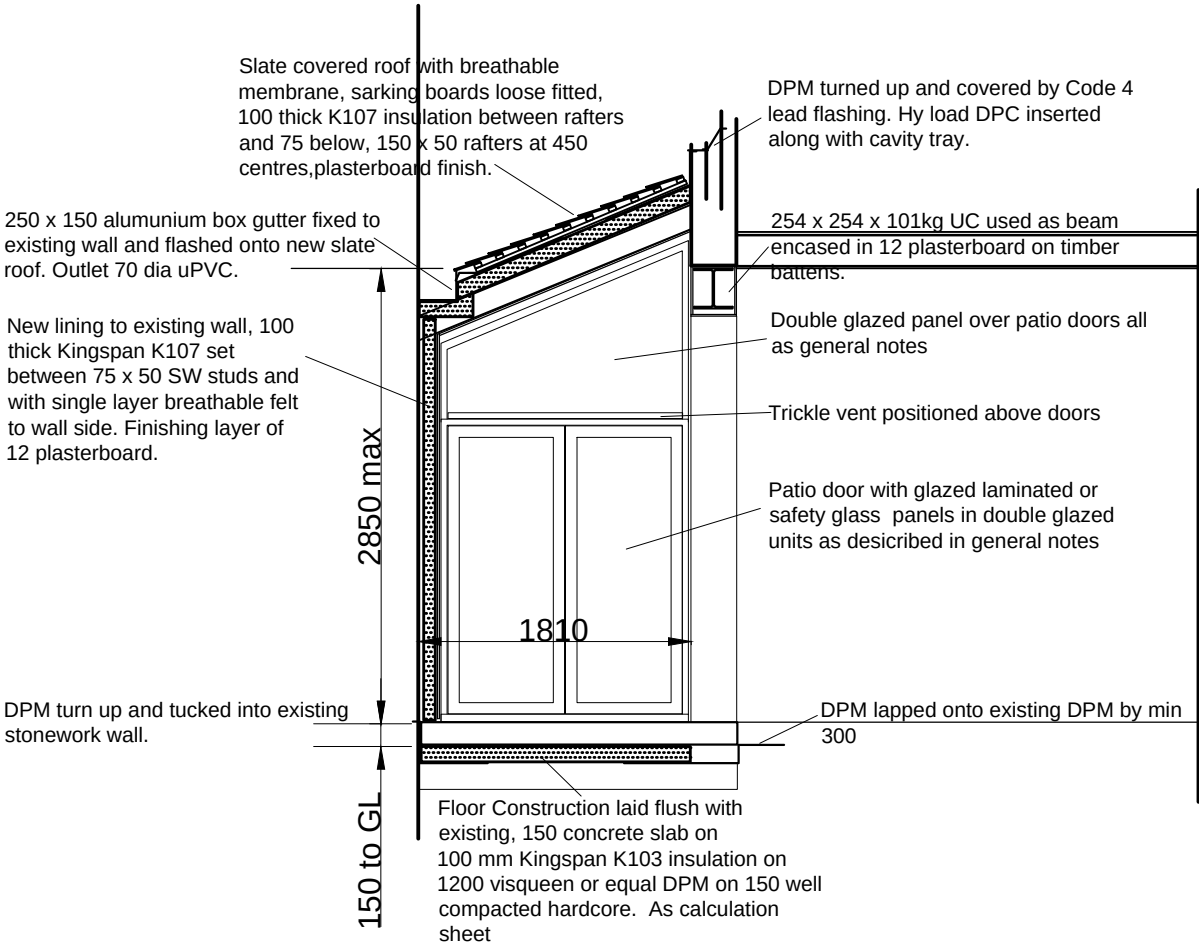

Proposed Ground Floor Layout

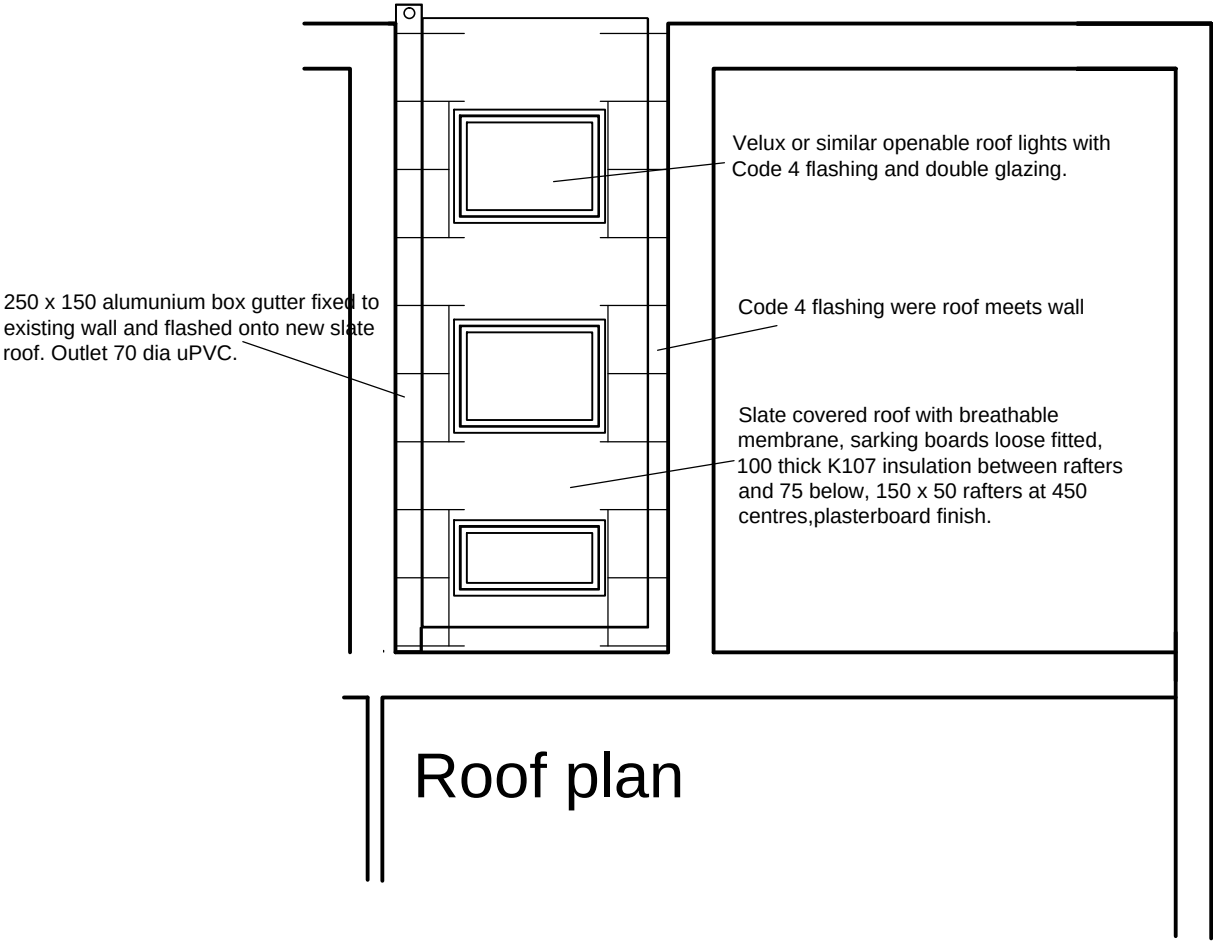

Title
Elevations and Section

Job
155 Featherstall Road,
Littleborough

Client

Dwg No
16027/1

Scale
1:50

DJ Hancock Design
22 Croft Street
Bacup
Tel 01745 799359
Mob 07599 008 791