


This drawing & design is the copyright of Munshi+Partners and may not be reproduced in any way without prior written consent.

Any discrepancies on this drawing between drawings area to be reported to this office.


Unless specifically specified these drawings are not to be used for construction purposes or placing of any orders.




1 Front - Proposed
1 : 100

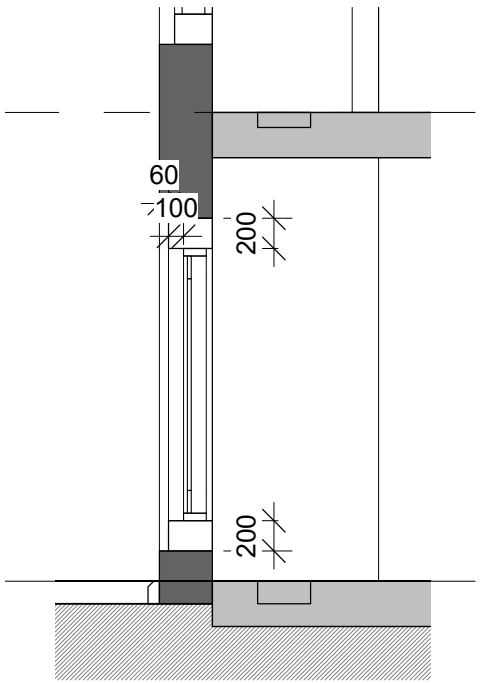

3 Section 2
1 : 50

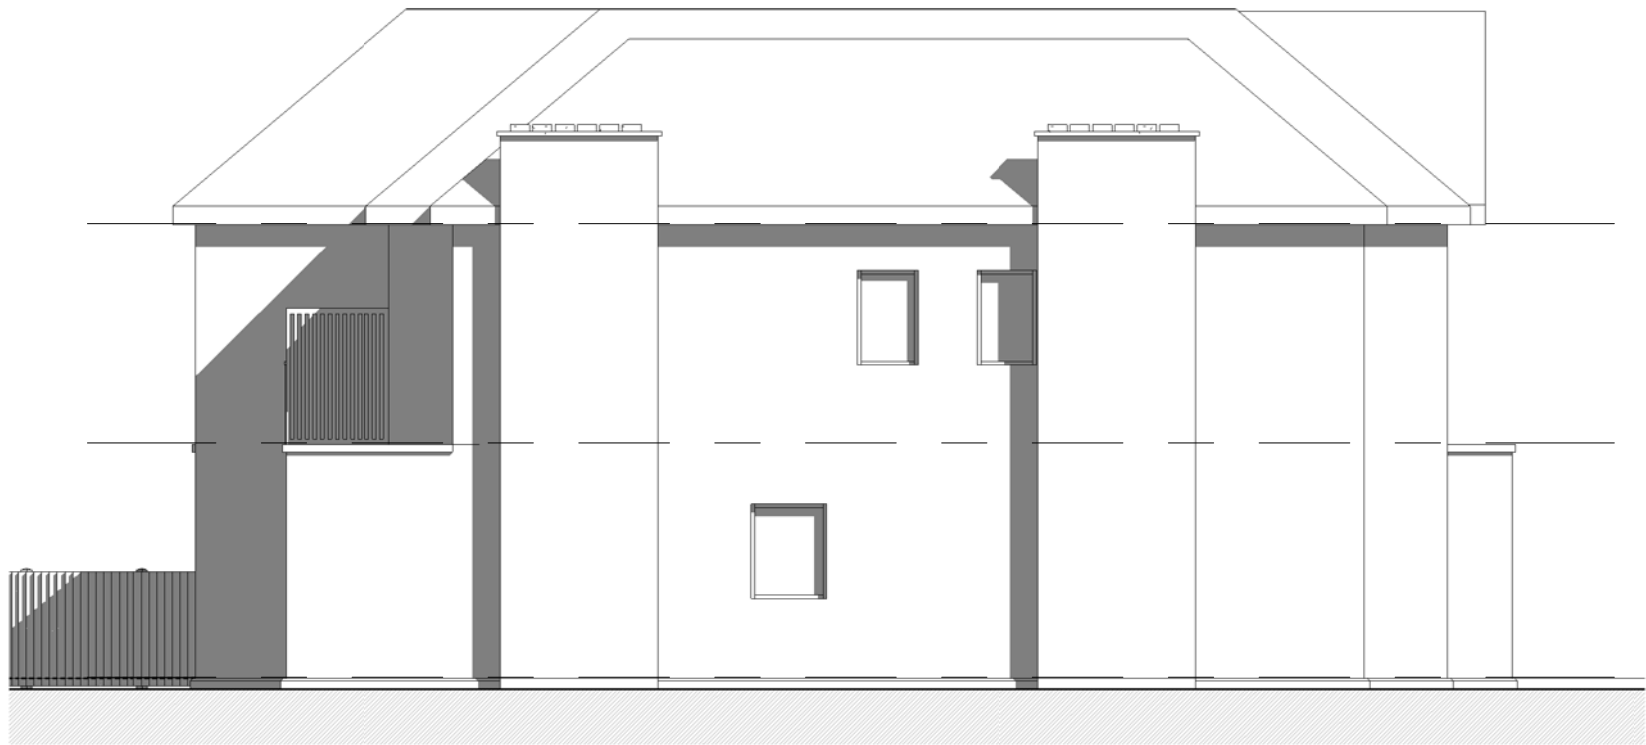

2 Left Side - Proposed
1 : 100

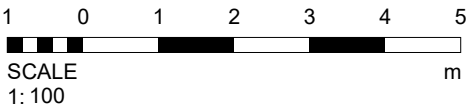

16-12-24. Rev A- Scheme Amended

- Status
- ☐ FEASIBILITY
 - ☒ PLANNING APPROVAL
 - ☐ BUILDING REGULATIONS
 - ☐ TENDER
 - ☐ CONSTRUCTION

Project 385 Bury & Rochdale Old Rd, Rochdale
OL10 4AT

Client Mr N Akhtar

Drawing title Proposed Front & Left Side Elevations

Project No	Drawing No	Rev No	Scale	Date
MP337	010	A	As indicated	08-24

MUNSHI+
PARTNERS
ARCHITECTURE & PROPERTIES

No 3 Caxton Road, Fulwood. Preston. PR2 9ZZ.
Tel- 01772 342570
Email- info@munshiandpartners.com

☐ Cheshire

☒ Preston