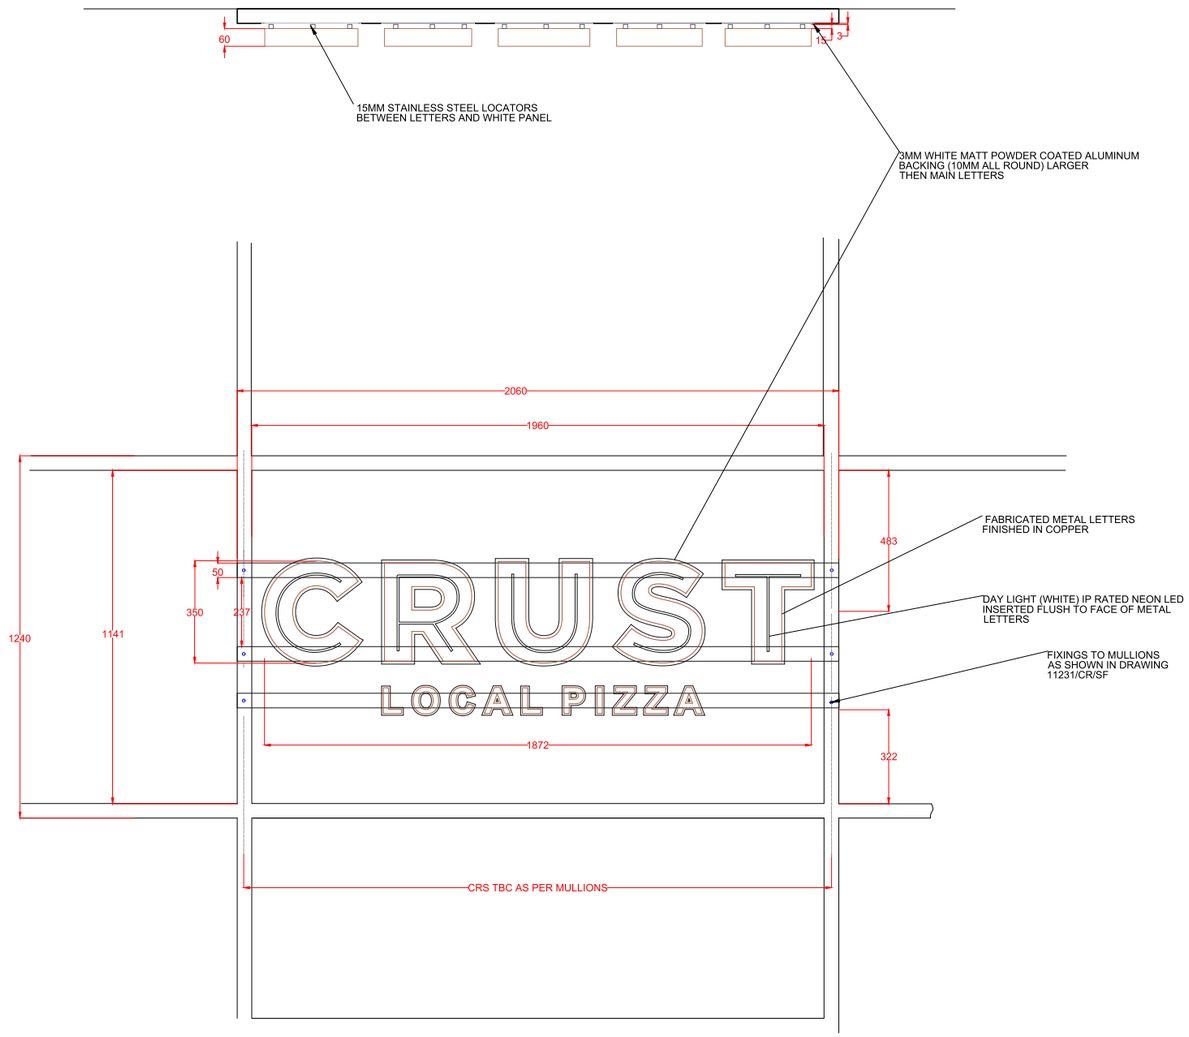

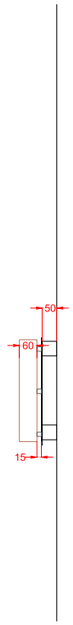

CLIENT	CRUST ROCHDALE
PROJECT	UNIT 21A RIVERSIDE WALK ROCHDALE OL16 1BE
TITLE	PROPOSED SIGNAGE DETAILS
SCALE 1 : 20 A3	DATE DEC 2020
DRAWN BY T SHEIKH	DWG No 11232/CR/SF

SIGN ARCHITECTS
UNIT 1B PACIFIC WHARF
HERTFORD ROAD
IG11 8BL

Email: info@signarchitects.co.uk
www.signarchitects.co.uk

This drawing remains the property of Sign Architects and should not be reproduced in part or whole without written permission from Sign Architects . Copyright is retained by Sign Architects.This drawings should not be scaled. The contractor is to verify all dimensions and conditions on site.If in doubt, ask.