THIS DRAWING IS THE PROPERTY OF NORTH WEST DESIGN COLLECTIVE. COPYRIGHT IS RESERVED BY THEM AND THE DRAWING IS ISSUED ON CONDITION THAT IT IS NOT COPIED EITHER WHOLLY OR IN PART WITHOUT THE CONSENT IN WRITING OF NORTH WEST DESIGN COLLECTIVE.

DIMENSIONS SHOULD NOT BE SCALED. ALL DIMENSIONS TO BE CHECKED ON SITE BY THE CONTRACTOR BEFORE COMMENCEMENT OF THE RELEVANT PART OF THE WORK

NOTES

WALLS
W.1 - New internal partition, refer to drawing 1905.01.10/11 for wall type specification.

W.2 - New glazed partition , refer to drawing 1905.01.10/11 for wall type specification. Manifestation design TBC.

W.3 - 100mm dense blockwork (min. 1.13W/mK)

W.4 - 90mm Kingspan Kooltherm K106 cavity insulation

W.5 - 100mm fair faced medium denisty blockwork (0.51W/mK)

W.6 - Cavity wall ties, Ancon Staifix RT2 with insulation retaining clip at 900mm horizontal and 450mm vertical centres.

W.7 - Wraptite Self adhesive breathable membrane applied to joints on external face on insulation.

W.8 - Rytons Rytweep cavity weep hole in clear finish at maximum 900mm centres.

W.9 - New internal door, refer to door schdule for specification and sizes.

W.10 - UPVC window within existing opening, refer to window schdule for specification and sizes.

W.11 - New opening formed in existing wall to reinstate ciruclar window.

W.12 - Circular timber window within existing opening.

W.13 - Equitone cladding. Refer to drawing 1905.04.60 for details.

W.14 - Perforated metal window protection fixed within reveals. Polyester powder coated RAL TBC.

W.15 - Existing steel columns, clad in fire protecting lining, refer to drawing 1905.01.10/11 for specification.

W.16 - Existing external wall.

W.17 - IPS panel system. High pressure laminate finish, colour TBC.

W.18 - Existing partition / drylining.

W.19 - New window board, square profile MDF, primed and painted.

FLOORS
F.1 - 18mm thick marine ply installed on to of existing floor to provide level deck for screed.

F.2 - 65mm thick Isocrete Fast K-Screed, or approved alternative, installed strictly in accordance with manufacturers recommendations and standard details.

F.3 - Visqueen High Performance DPM installed between 18mm ply and 65mm screed.

F.4 - Visqueen self adhesive membrane on visqueen HP tanking primer.

F.5 - Visqueen detailing strip on visqueen HP tamking primer.

F.7 - New floor finish on latex self levelling screed. Refer to drawing 1905.01.20/21 for details and specification.

F.8 - Steel stringer to structural engineers detail and specification with intumescent coating. Polyester powder coated to RAL 1032.

F.9 - Concrete filled tread pan.

F.10 - Steel balustrade, Delta Balustrade Mono system or similar approved. Polyester powder coated to RAL 1032.

F.11 - Perforated steel infill panels. Polyester powder coated to RAL 1032.

F.12 - 47mm diameter brushed stainless steel handrail with barrel wall bracket.

F.13 - 47mm diameter brushed stainless steel handrail secured to F.10 with standard offset barrel bracket.

F.14 - Existing steel beam.

F.15 - Existing floor joists.

F.16 - Existing beam and block floor.

F.17 - New mdf skirting, square profile 200mm high.

F.18 - External payment.

F.19 - Void below beam and block floor.

F.20 - New steelwork to structural engineers detail and specification.

CEILINGS
C.1 - British Gypsum Gyproc Wallboard 15mm secured to underside of 38mm batten on existing purlins.

C.2 - 38mm batten secured to underside of existing purlins to secure insulation in place.

C.3 - Actis Triso-super 10+ insulation secured between existing prulins and 38mm batten. 25mm air cavity to be maintained on either side of insulation.

C.4 - 30mm Celotex TB4000 PIR insulation installed between purlins.

C.5 - 2 x 15mm Gyproc Fireline secured to underside of josits in accordance with British Gypsum system refernce CD16009. Refer to ceilign layout drawing 1905.01.40/41 for further details.

C.6 - British Gypsum Casoline MF C106003 suspended ceiling. All service penetrations to be fire stopped. Refer to ceilign layout drawing 1905.01.40/41 for further details.

C.7 - Ecophon Hygeine Perforamce Plus A 600mm x 600mm tiles. Installed below C.5. Refer to ceilign layout drawing 1905.01.40/41 for further details.

ROOF
R.1 - Dormer window

R.2 - Existing felt roof covering

R.4 - Existing ceiling joists

R.5 - Existing purlins.

R.6 - Existing rafters.

R.7 - Existing truss.

R.8 - New polyester powder coated 2mm alluminium flashing. Colour TBC.

MISCELLANEOUS
M.1 - Sanitaryware as sanitary schdule

M.2 - Internal wall tiling splashback.

M.3 - Internal wall tiling, back bar.

M.4 - Peg wall with integrated shelving.

M.5 - Joinery items as per drawing series 1905.07.-

M.6 - AV screen as per AV specification.

M.7 - Lighting rig secured to existing trusses.

M.8 - Light fittings, refer to M&E details and specification.

M.9 - Services, refer to M&E details and specification.

M.10 - Platform Lift, Ability Lifts Optimum 100.

M.11 - Guardian Fire Resistant TM60-240 Roller Shutter

M.12 - CADISH MDA PerfTec perforated galvanised steel sheet, polyester powder coated RAL TBC mounted on steel angle frame to form guarding 1100mm high.

M.13 - Air curtain to M&E detail and specification.

EXTERNAL
E.3 - CADISH MDA PerfTec perforated galvanised steel sheet, polyester powder coated RAL TBC. Perforated steel sheet supported from cladding support frame to contractors design.

E.4 - H&E Smith eco glazed brick slips, colour TBC. Fixed to existing external face of building using Ardex cement based adhesive in accordance with brick slip manufacturers recommendations. Brick slips to be pointed using standard san/cement mortar mix, colour TBC.

E.5 - 'Nelson Street' die pressed sign as elevated.

E. 6 - Mineral wood insulation packed into voids between existing steels.

E.7 - Security shutter, refer to door schedule for specification.

E.8 - Aluminimum framed glazed extrance door, refer to door schedule for specification.

E.9 - New concrete threshold. DPC lapped and taped to DPM and secured under aluminium frame.

E.10 - Existing external surface to be taken up and replaced with new tarmac surface laid to falls.

E.11 - Neon sign in wings motif as elevated.

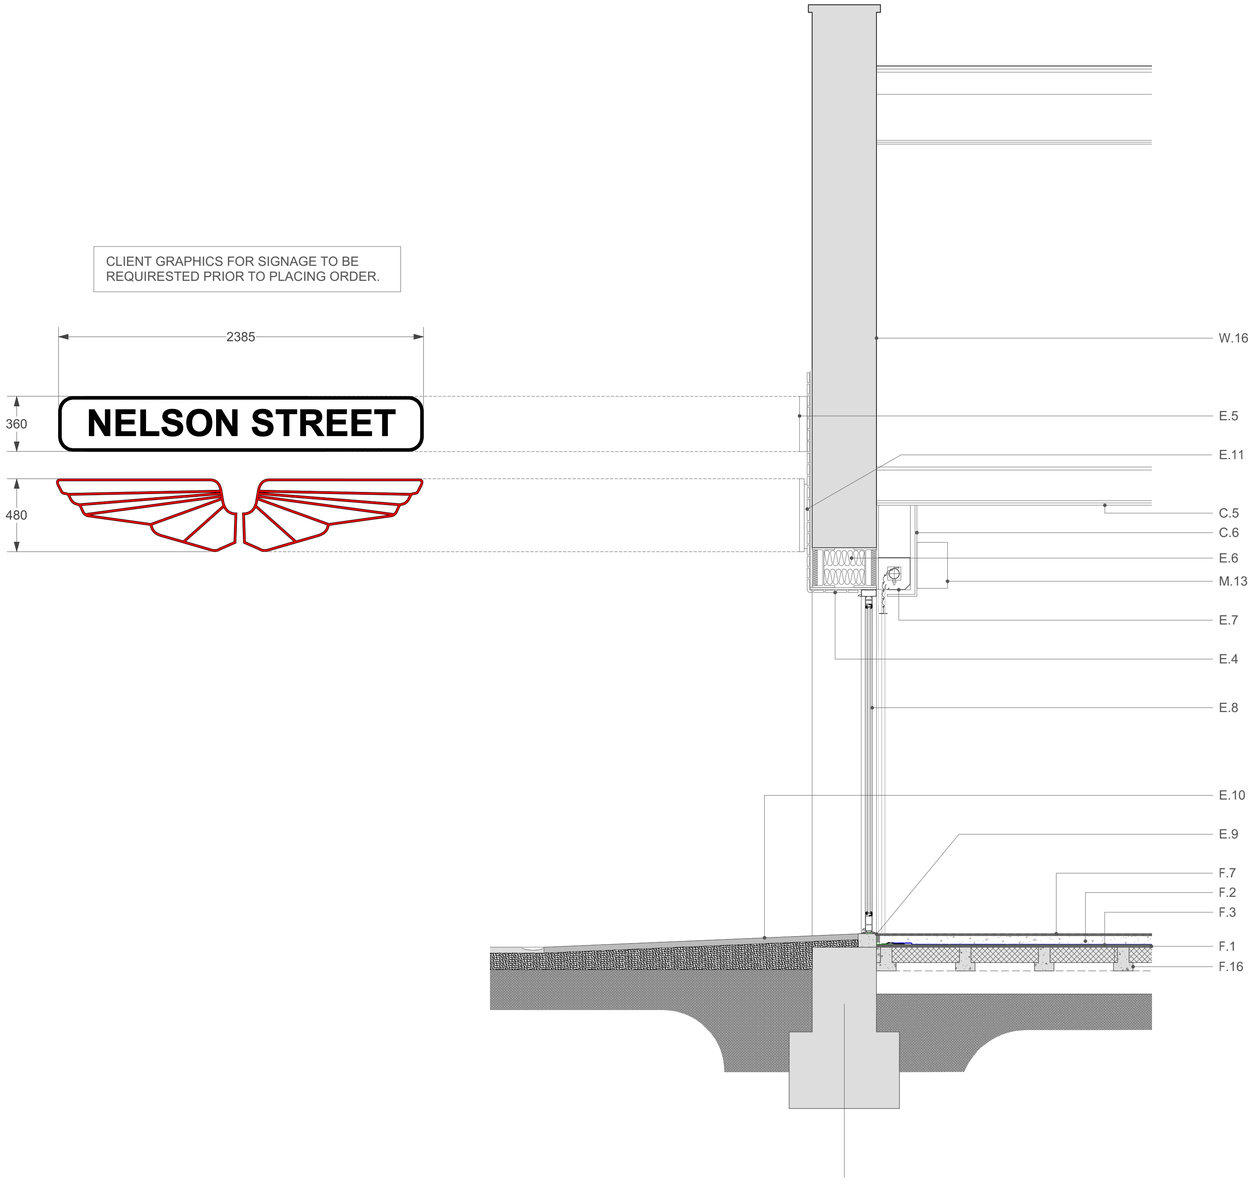

SECTION THROUGH ENTRANCE DOORS
1:20@A1

Rev.	Date	Revision Notes
A	2020.08.26	ISSUED FOR CONSTRUCTION

Project Title

ROCHDALE RESOURCE CHURCH

Drawing Title

EXTERNAL WALL DETAILS
SHEET 2

Drawing No. 1905.04.61

Revision A

Date AUG '20

Scale as shown

Drawn by: EJW

Checked by:

northwestdesigncollective
e: hello@nwdcstudio.com • t: +44(0) 1772 429840