



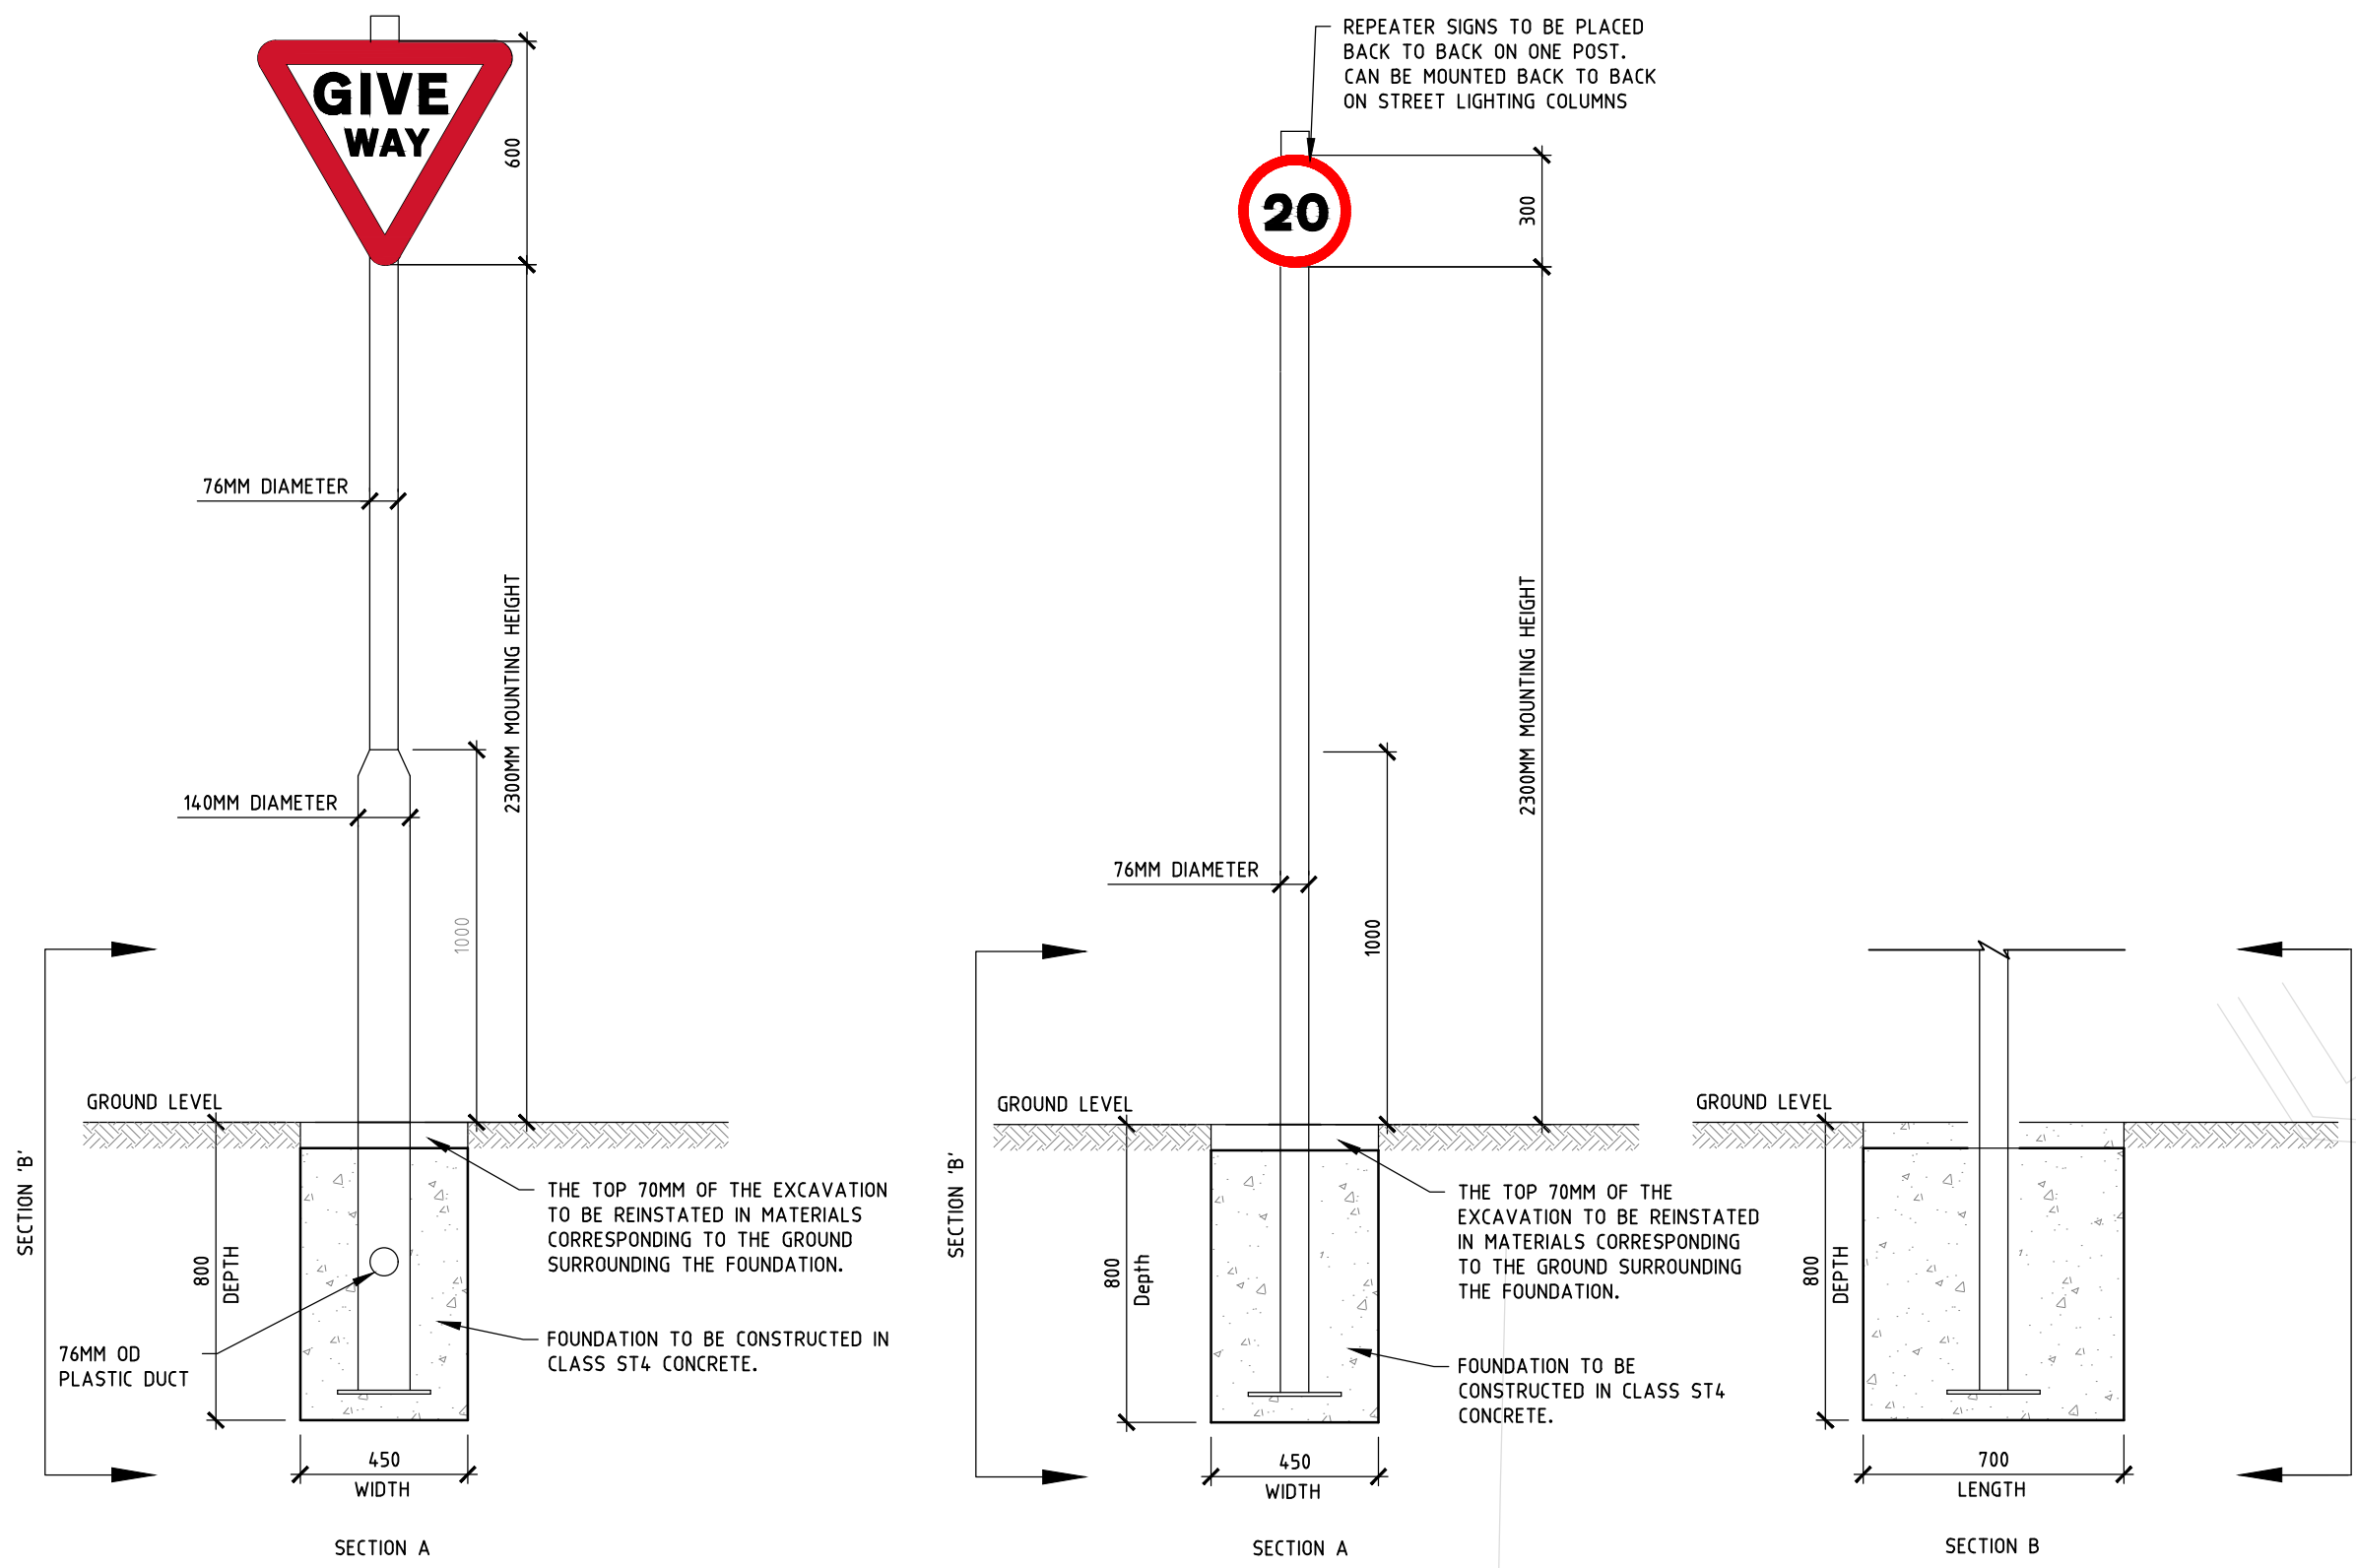

DETAIL A - SCALE 1:20

DETAIL B

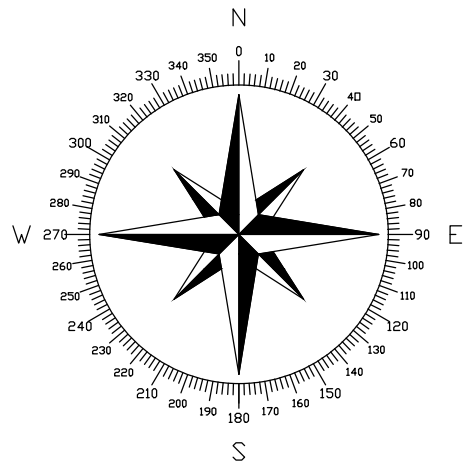

PO1 13.10.22 PRELIMINARY - Issued for Information		H.S. R.A.
Rev	Date	Description
EDGE CONSULTING ENGINEERS www.edgece.com		Manchester . UK 3rd Floor, Cornavan Court, 12 Blackfriars Street, Manchester, M3 5BQ, United Kingdom T: +44 (0) 161 834 1938 E: manchester@edgece.com
The concepts + information contained in this document are the copyright of EDGE Consulting Engineers. Use or copying of this document in whole or in part without the written permission of EDGE Consulting Engineers constitutes an infringement of copyright. DO NOT SCALE DRAWINGS. IF IN DOUBT, ASK!		
Project Name NIXON STREET ROCHDALE		
Client HIVE HOMES		
Designed R.A	Drawn H.S	Checked R.A
Drawing Title ROAD MARKING DETAILS		Scale @ A1 1:500
Project No. 20066		PRELIMINARY NOT FOR CONSTRUCTION
Drawing No. C3008		
Revision P01		