


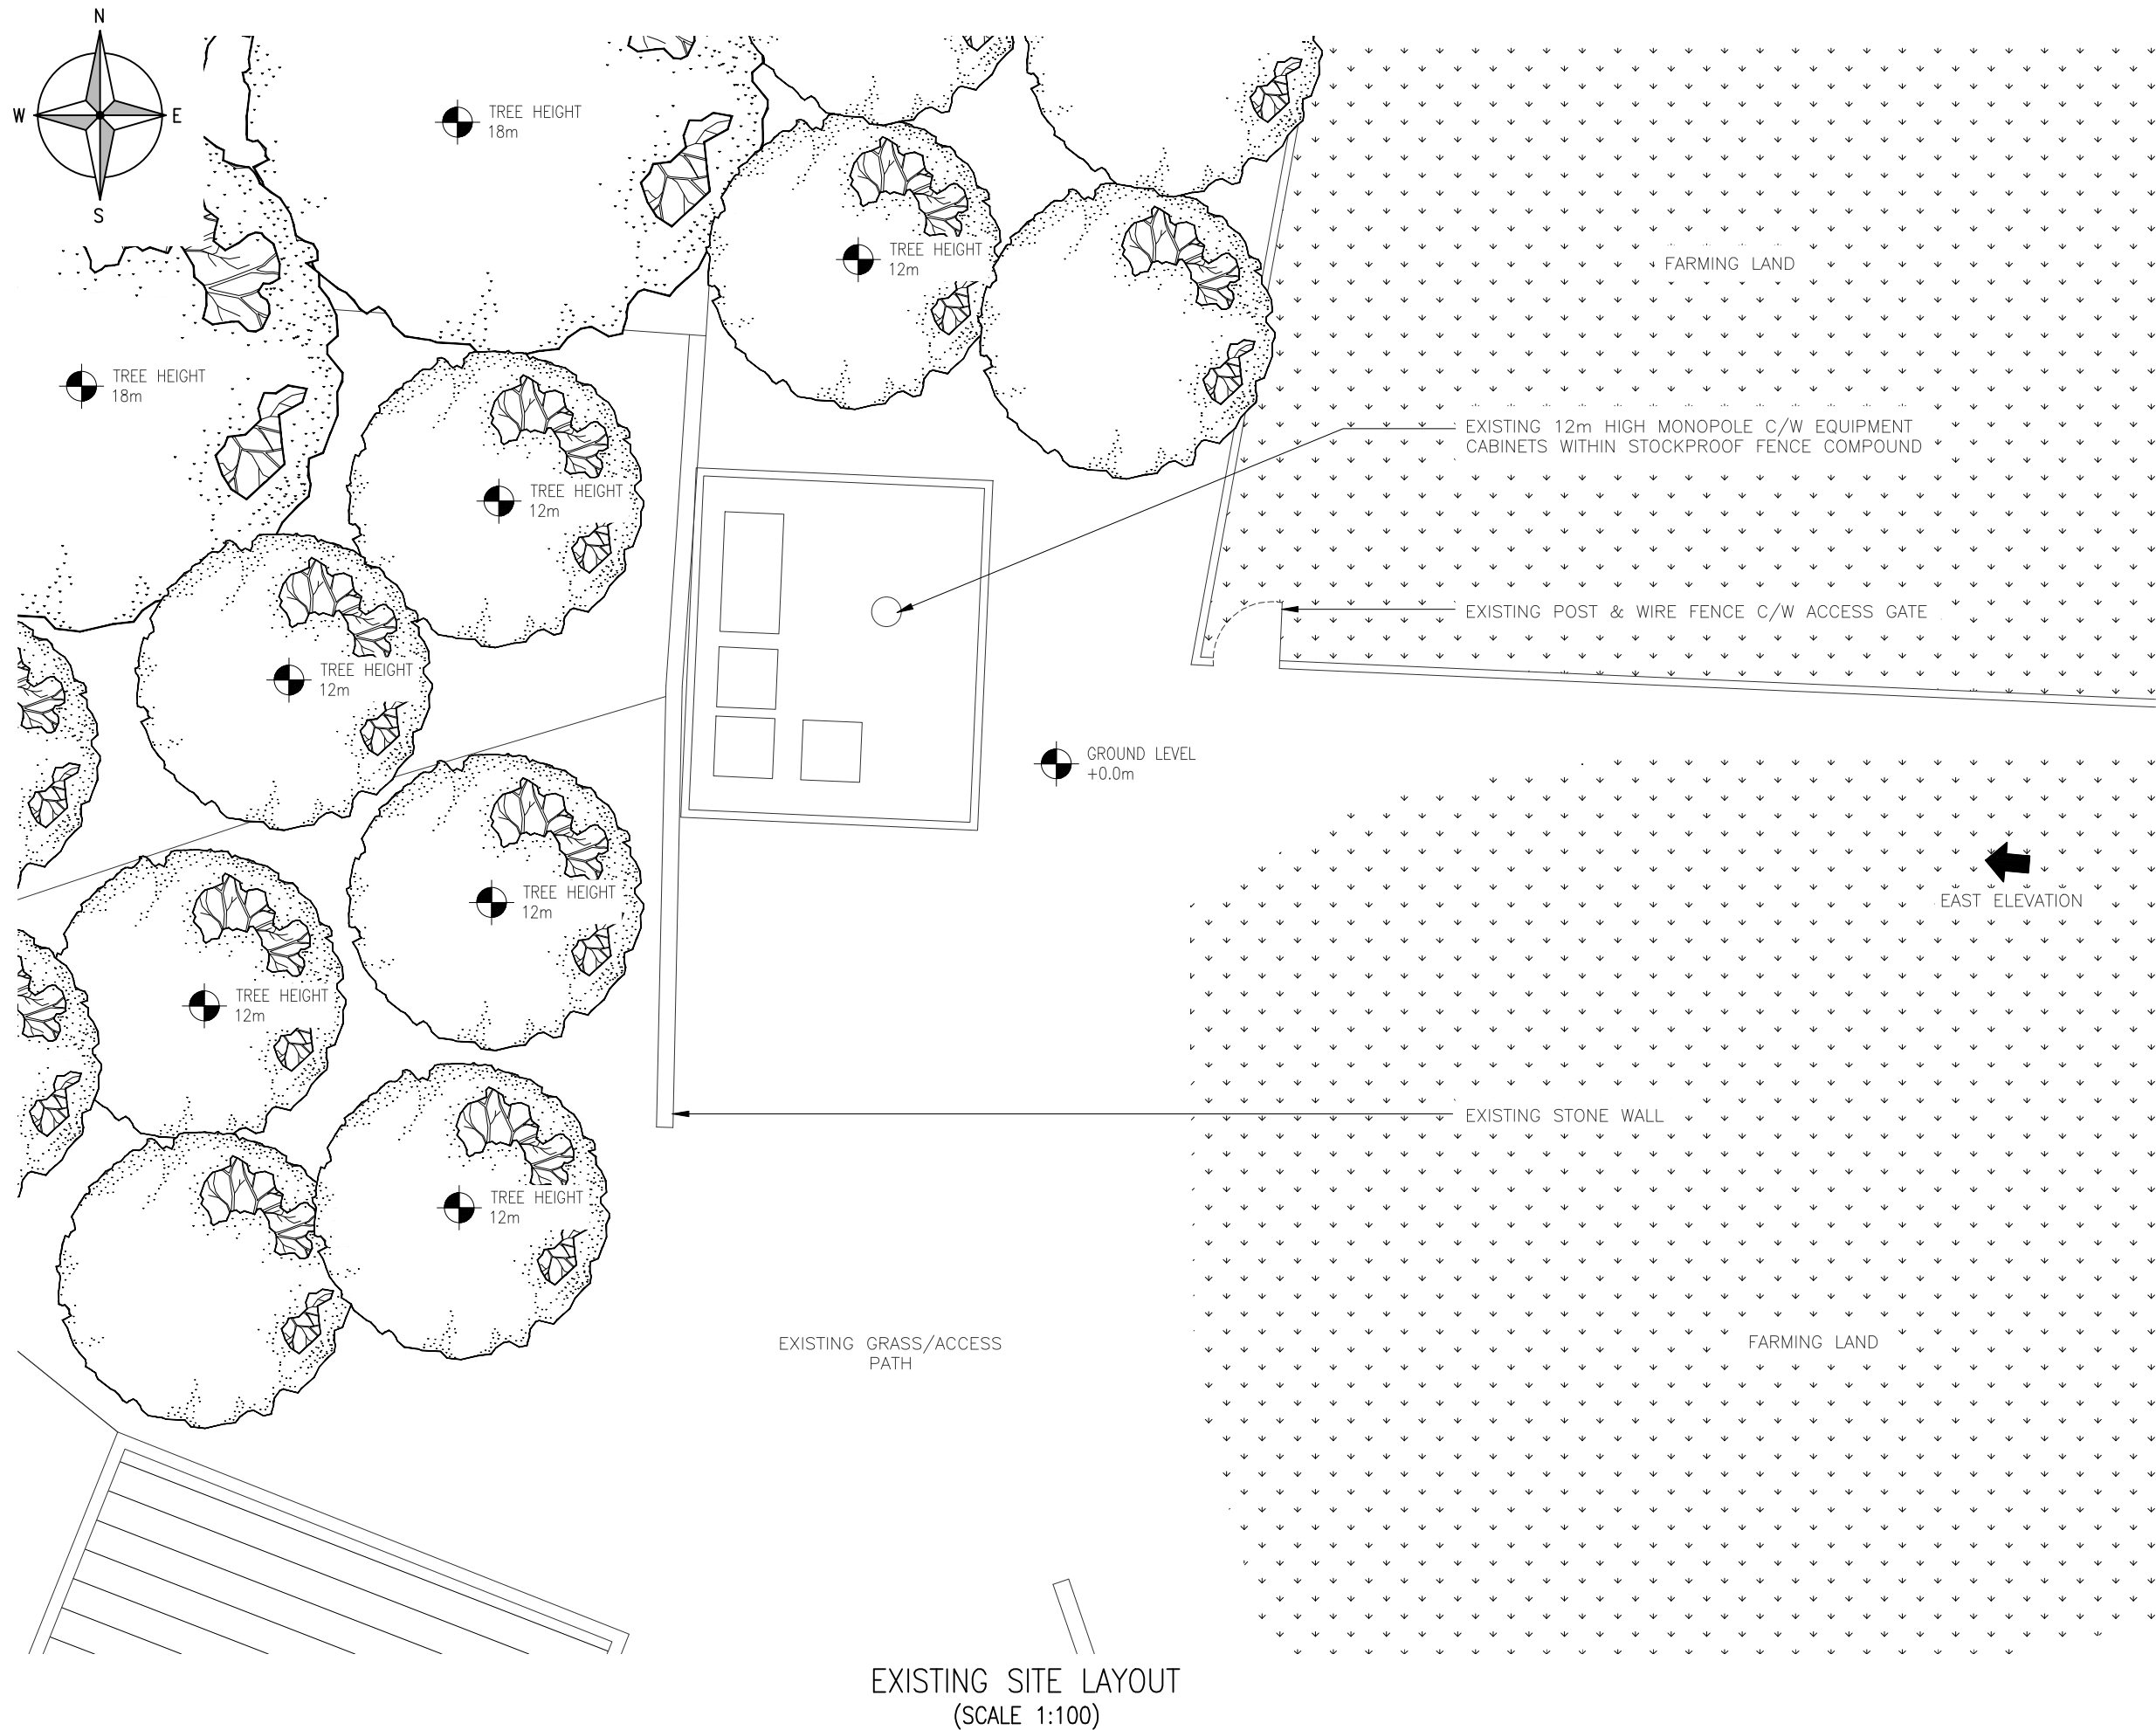

EXISTING SITE LAYOUT
(SCALE 1:100)

5000 0 5000 10000
ORIGINAL SCALE AT A3 - 1:100 ALL DIMENSIONS IN MILLIMETRES

NOTES:

A	INITIAL ISSUE	JCCS JEM	28.02.23
REV.	MODIFICATION	BY CHK.	DATE



ICON TOWER REFERENCE No.:
GBR-RCH0001

OPERATOR 2 REFERENCE No.:
N/A

OPERATOR 3 REFERENCE No.:
N/A

SITE NAME AND ADDRESS:
HOLLANDS FARM
OLDHAM
GREATER MANCHESTER
OL12 6BN

DRAWING TITLE:
EXISTING SITE LAYOUT

PURPOSE OF ISSUE:
PLANNING

DRAWING NUMBER:
200

SURVEYED BY: JEM	ORIGINAL SIZE: A3	ISSUE: A
DRAWN: JCCS	DATE: 28.02.23	CHECKED: JEM
	DATE: 28.02.23	