



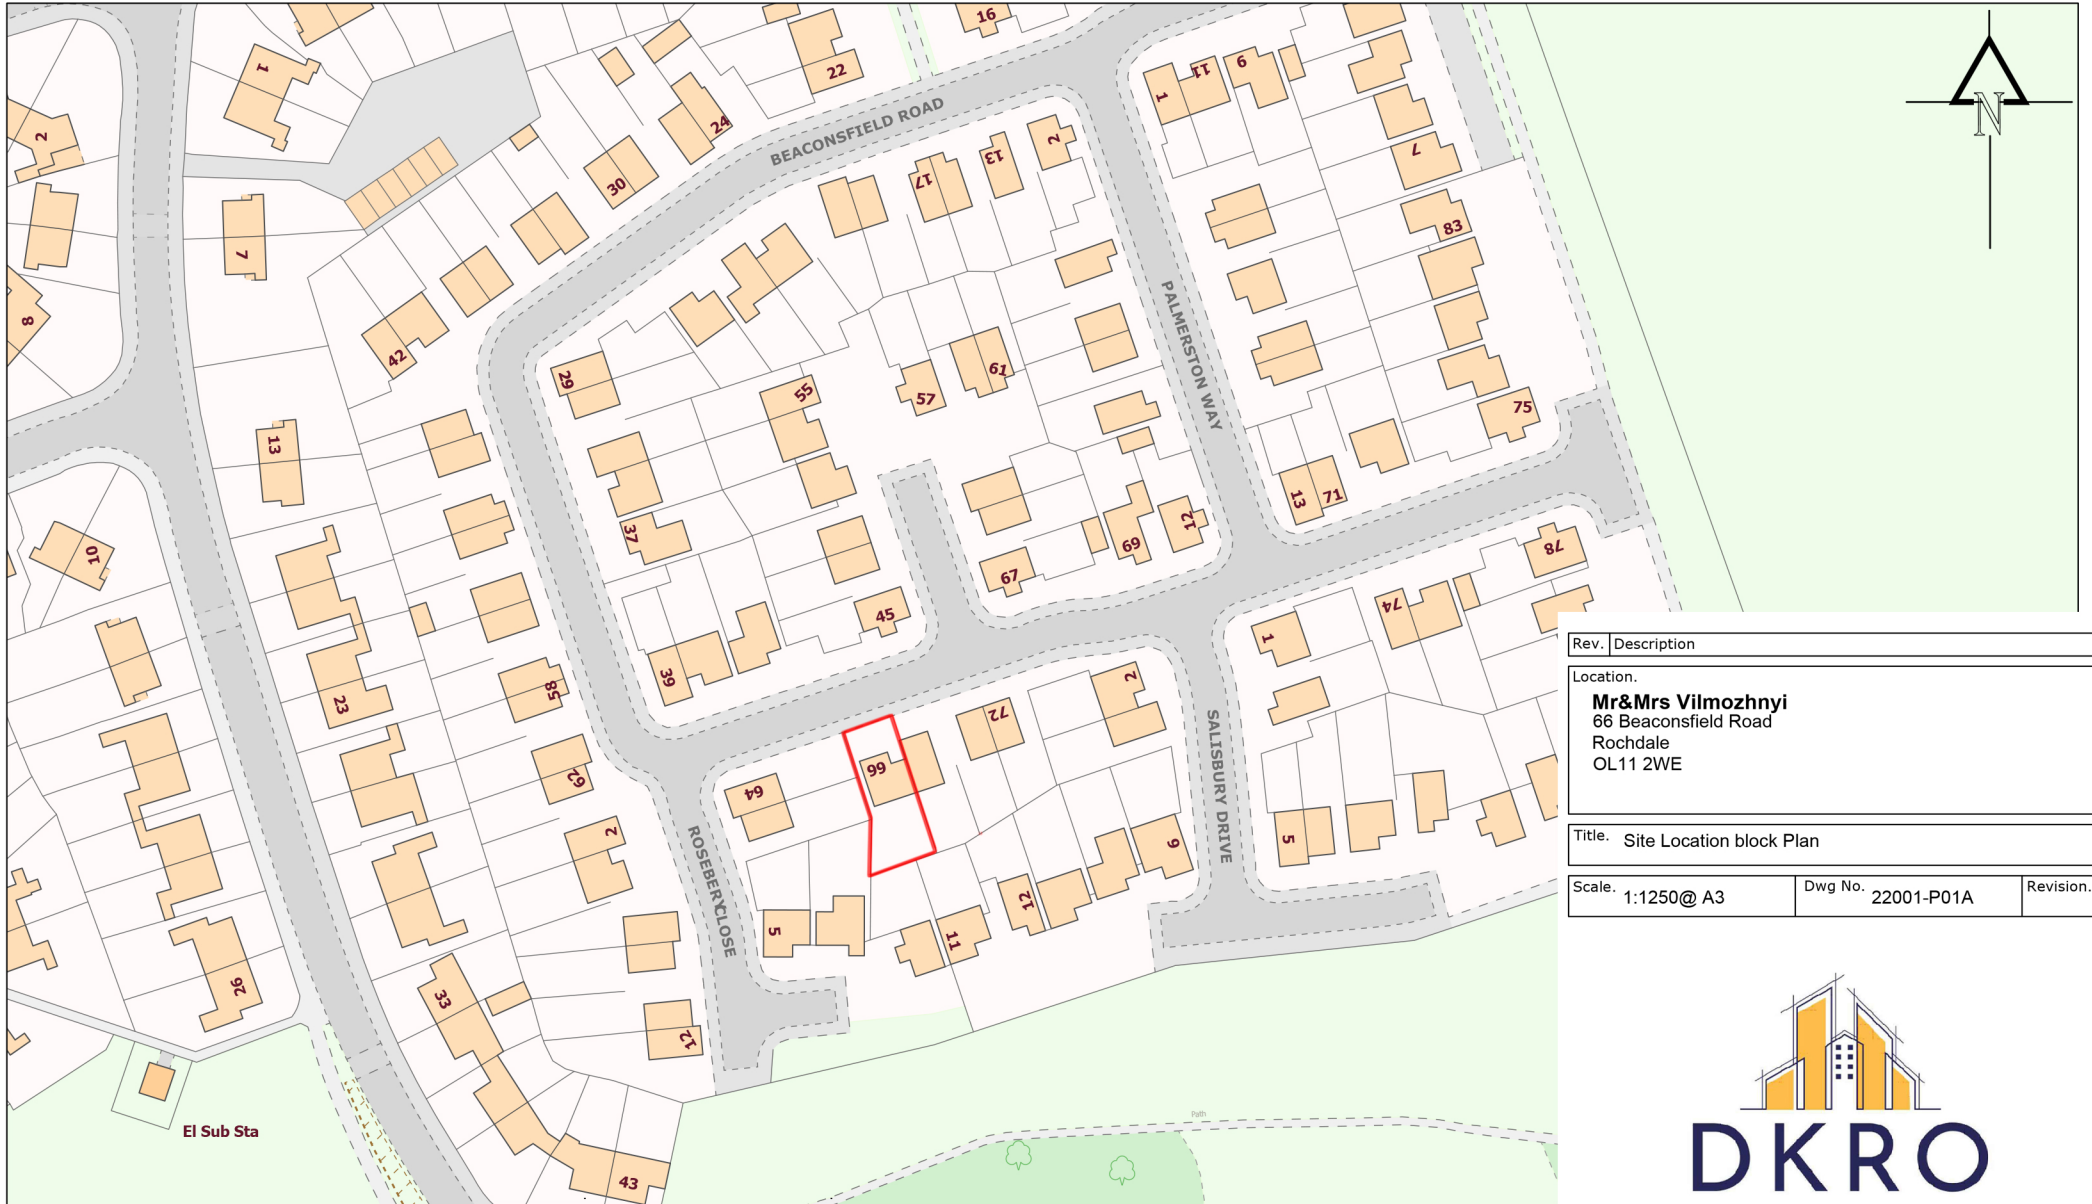

Rev.	Description
Location. Mr&Mrs Vilmoznyi 66 Beaconsfield Road Rochdale OL11 2WE	
Title. Site Location block Plan	
Scale. 1:1250@ A3	Dwg No. 22001-P01A
	Revision.

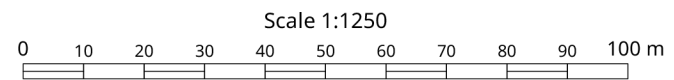

Scale 1:1250
Projection: British National Grid
16 August 2023 20:23

5, 5 St James Avenue
Horsforth, Leeds
West Yorkshire
LS18 5RA
United Kingdom
www.dkro.co.uk
mob: +44 7377418809