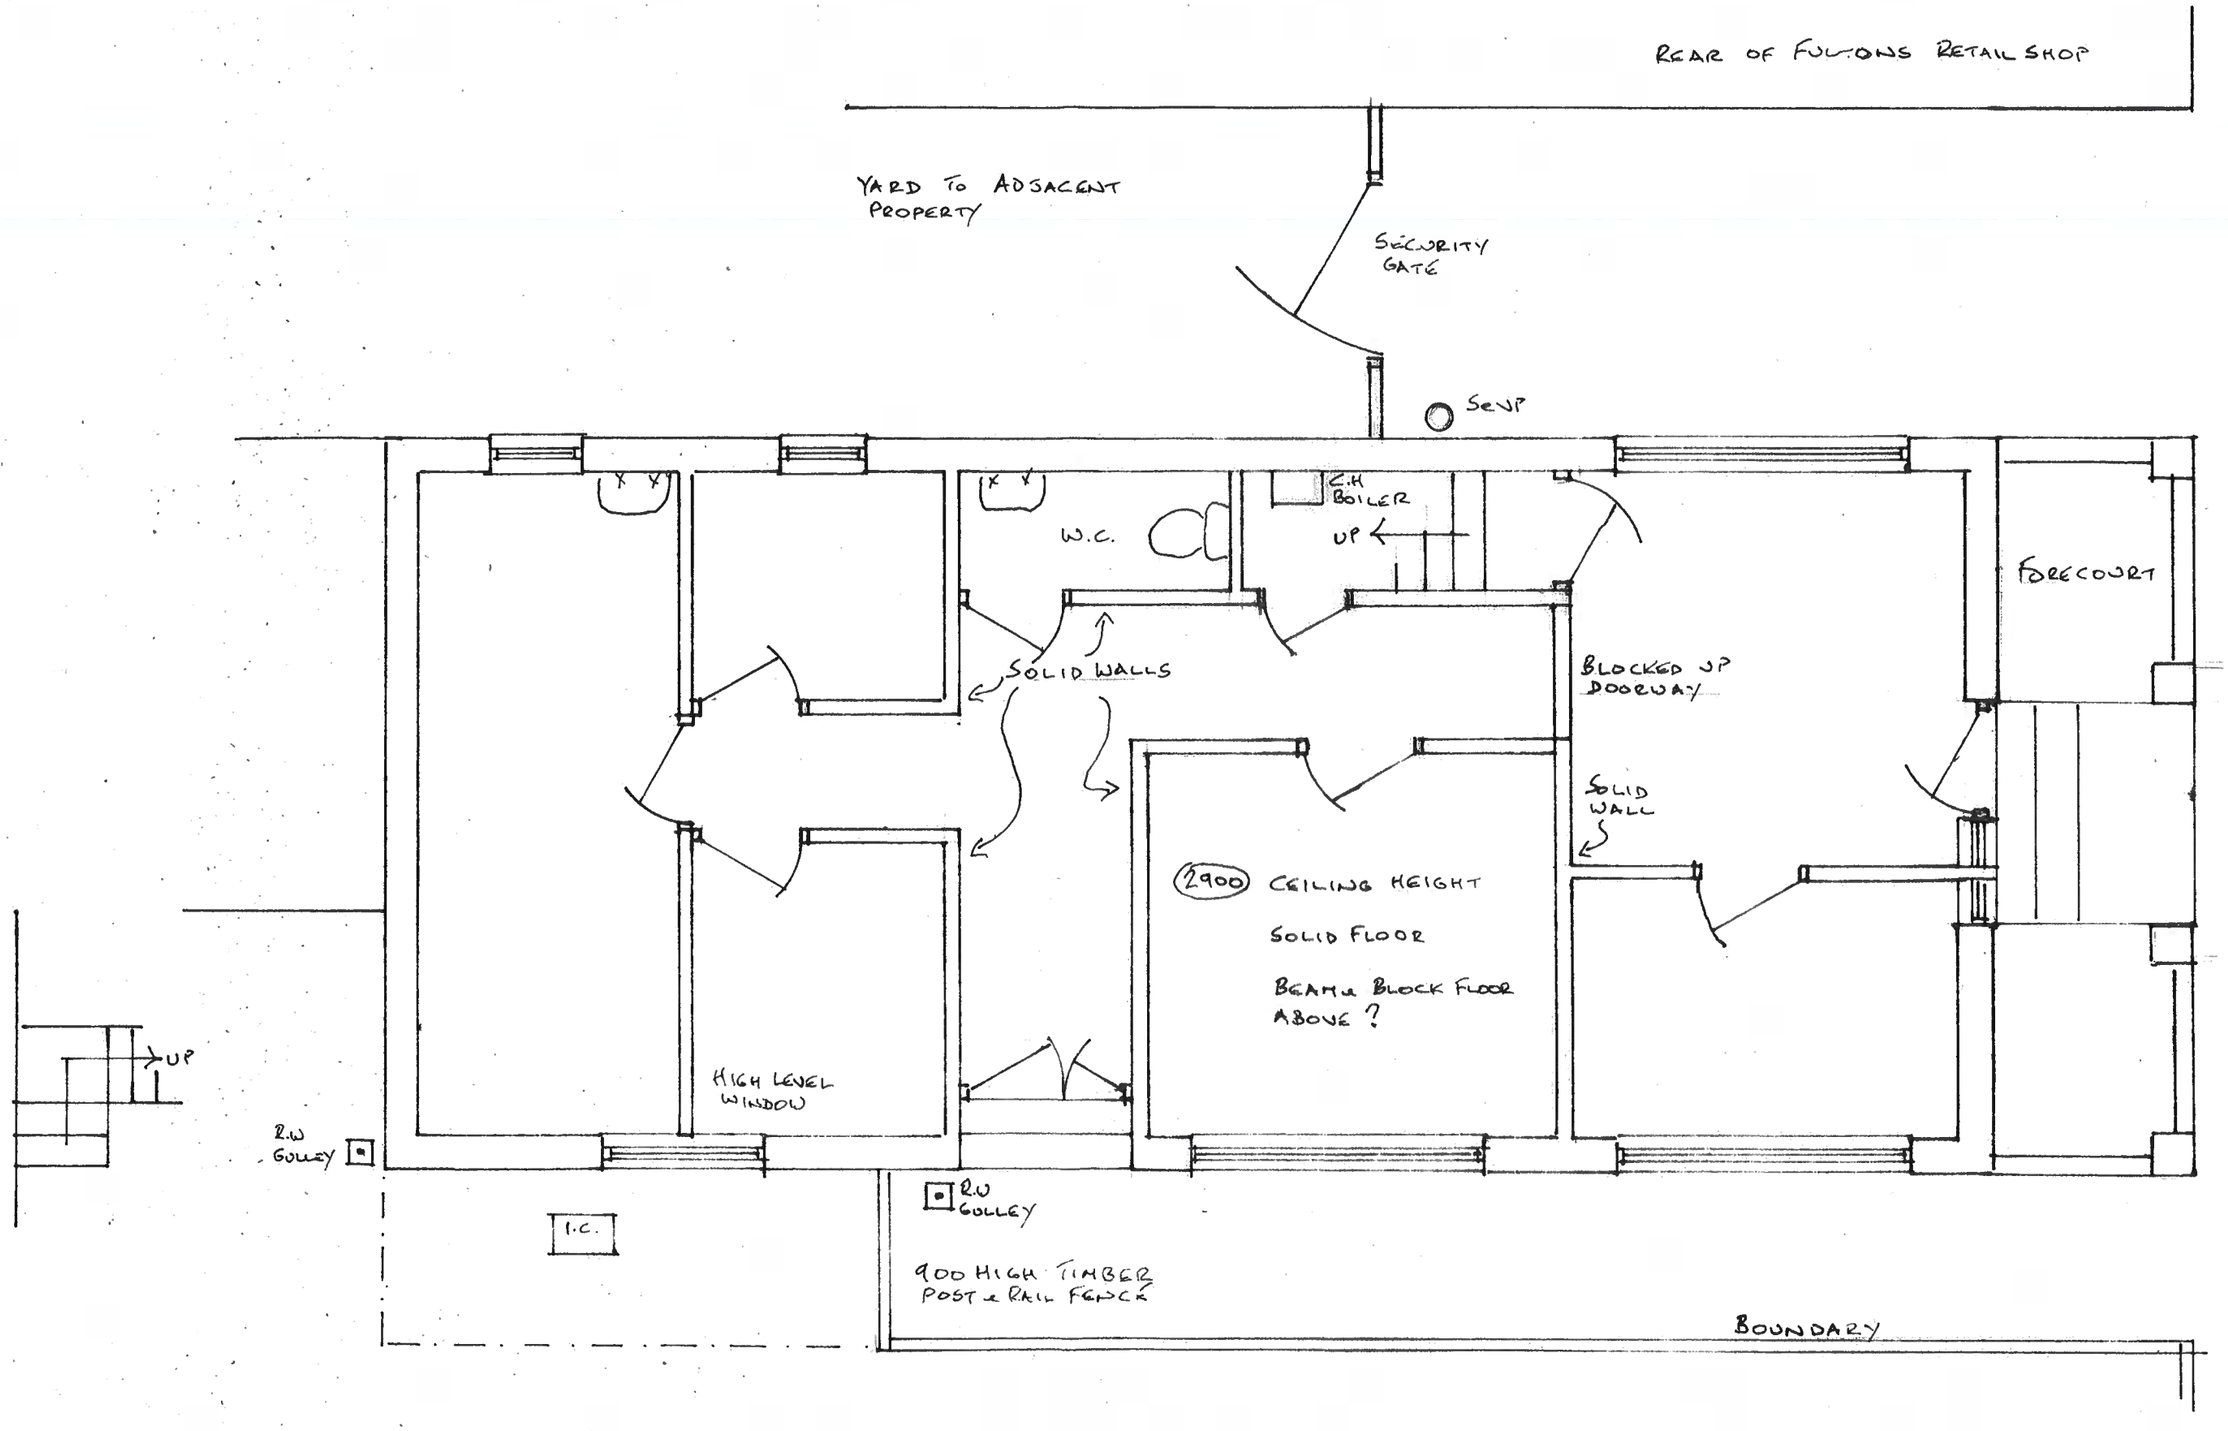



1/ EXISTING GROUND FLOOR PLAN


SCALE 1:50 @ A3


18/12/2018

18/462/01

CONVERSION TO HOUSE IN MULTIPLE OCCUPATION
6 BETHEL STREET, HEYWOOD OL10 1HU

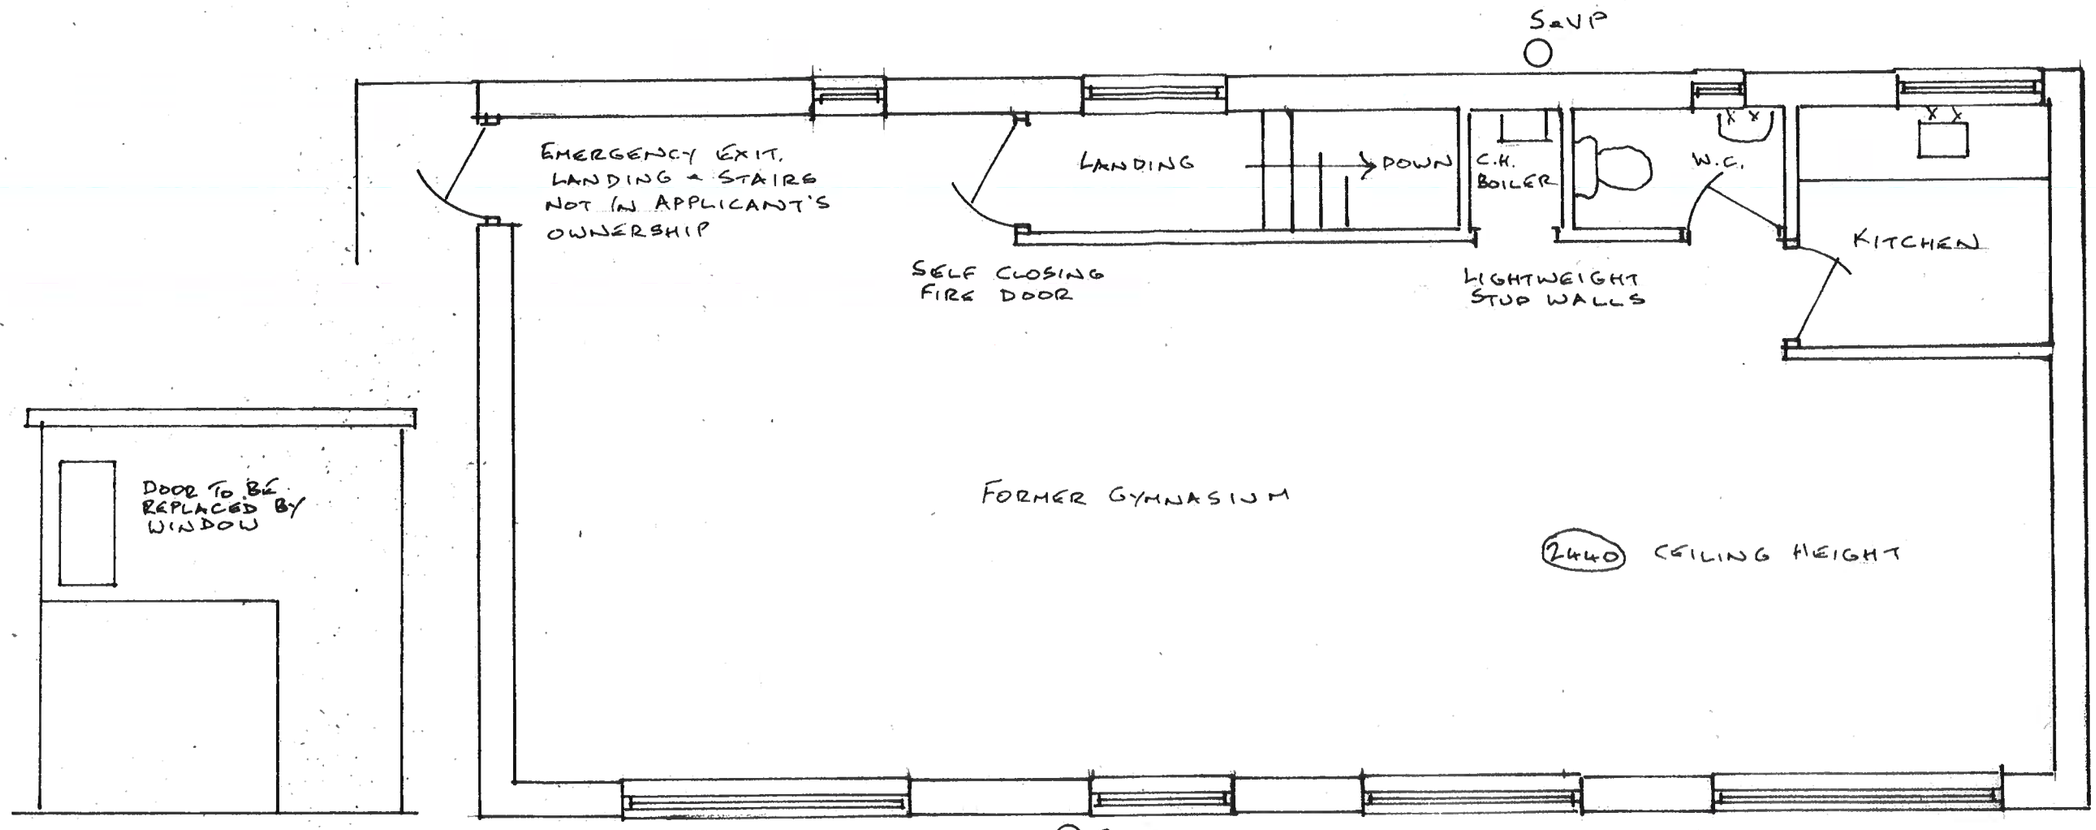

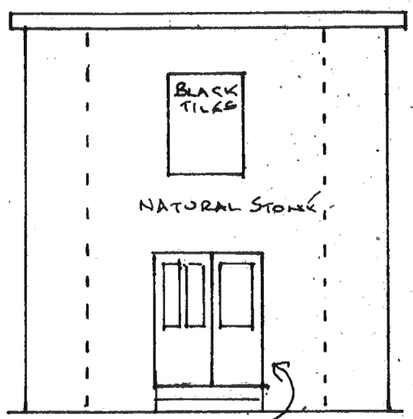

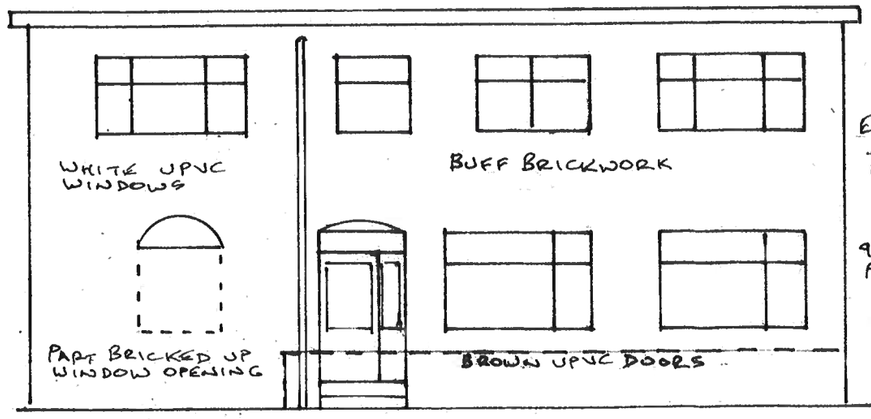


2A EXISTING FIRST FLOOR PLAN

17/01/2019 - REAR ELEVATION & FENCE ADDED
18/12/2018

18/462/02A

CONVERSION TO HOUSE IN MULTIPLE OCCUPATION
6, BETHEL STREET, HEYWOOD OL10 1HU

SCALE 1:50 & 1:100 @ A3

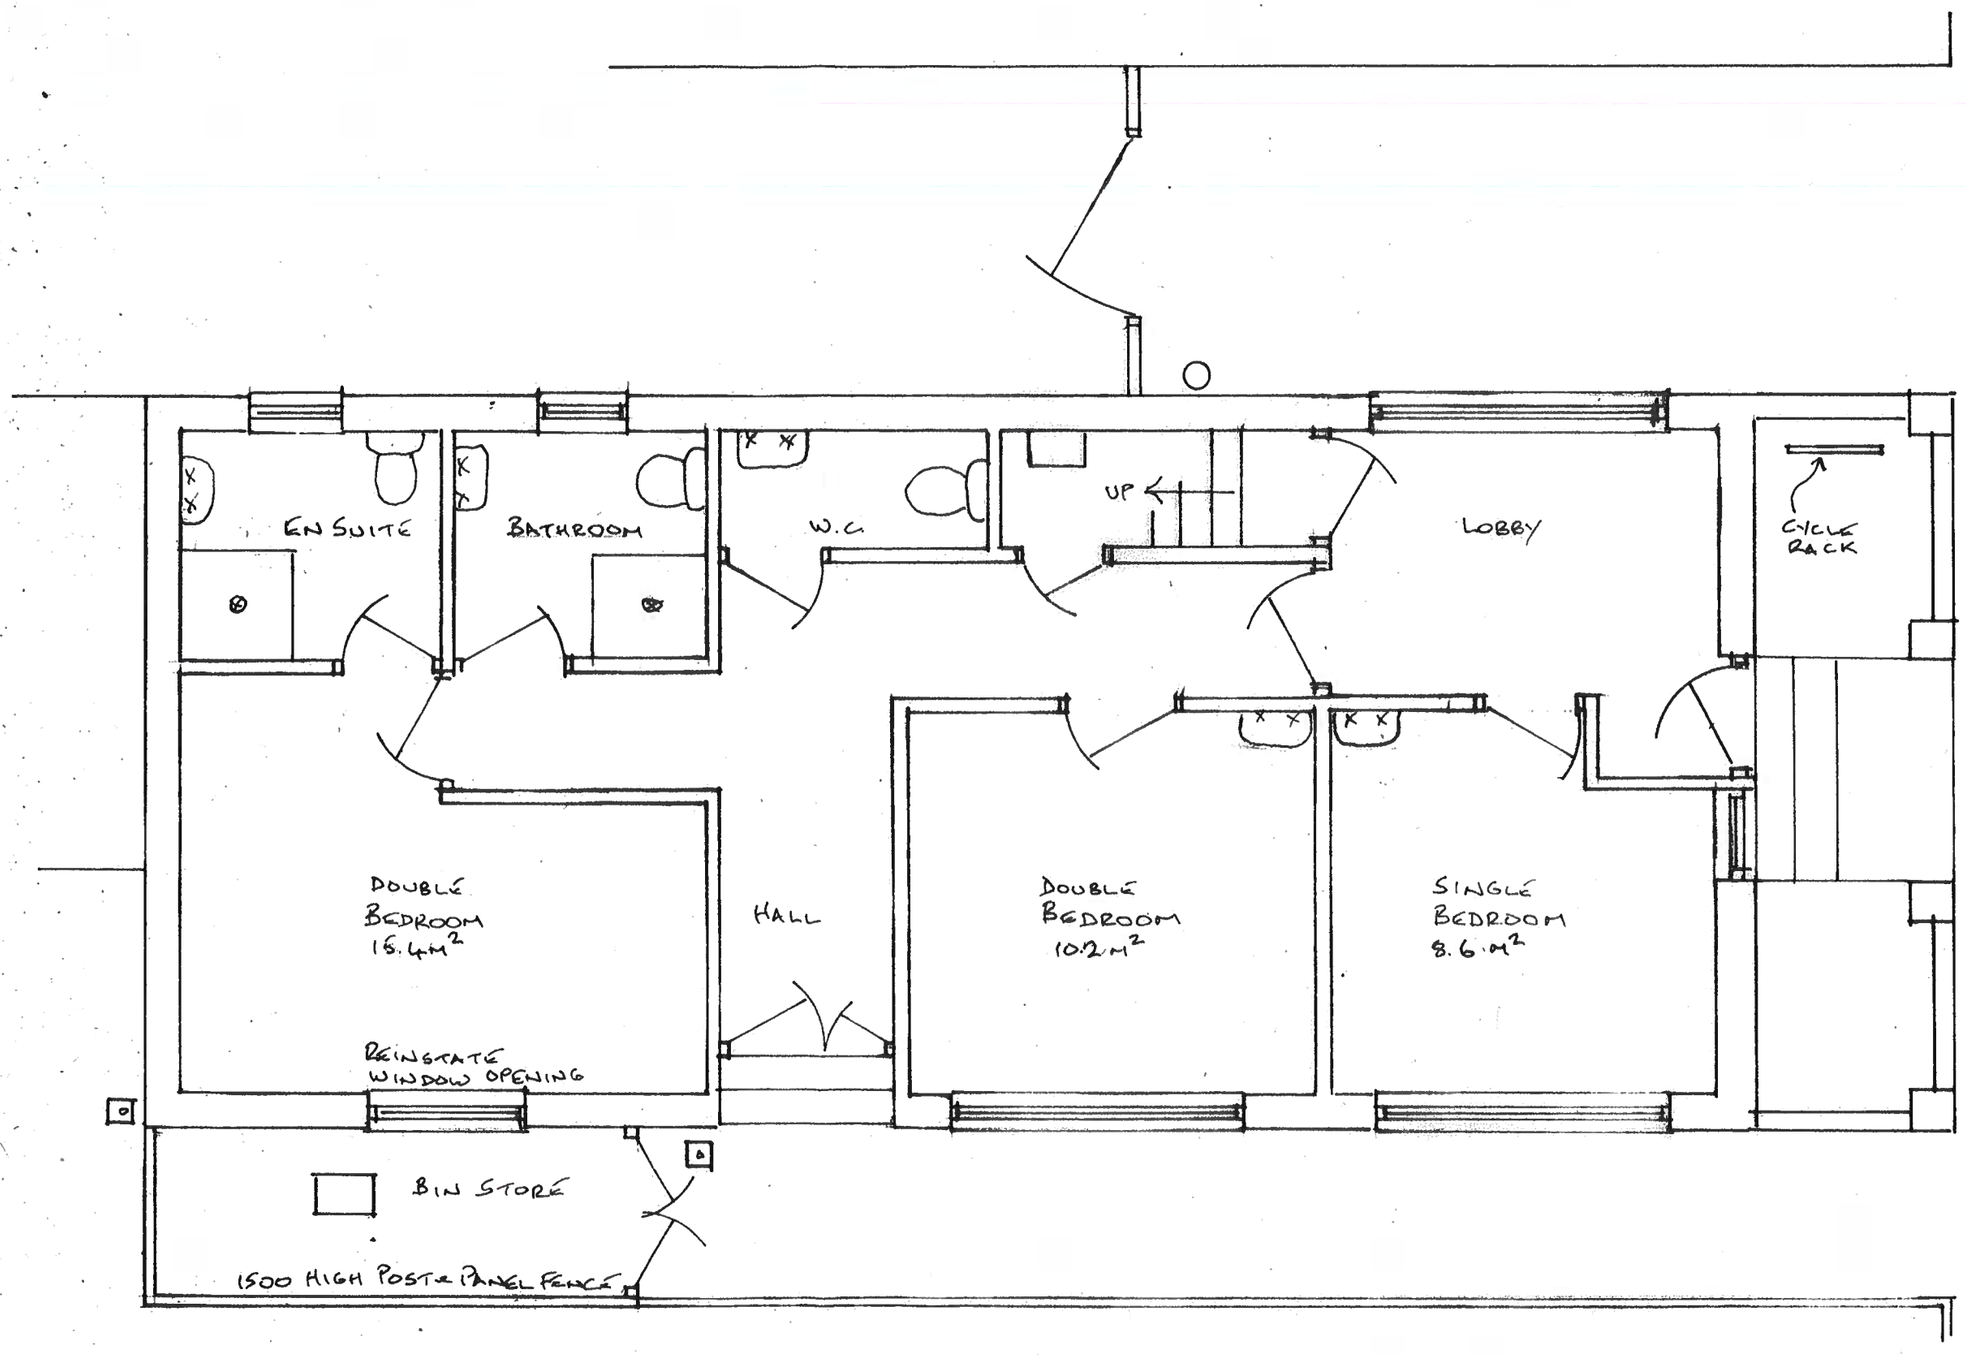


3A PROPOSED GROUND FLOOR PLAN

SCALE 1:50 @ A3


16/04/2019 - LAYOUT AMENDED
18/12/2018

18/462/03A


CONVERSION TO HOUSE IN MULTIPLE OCCUPATION
6 BETHEL STREET, HEYWOOD OL10 1HU

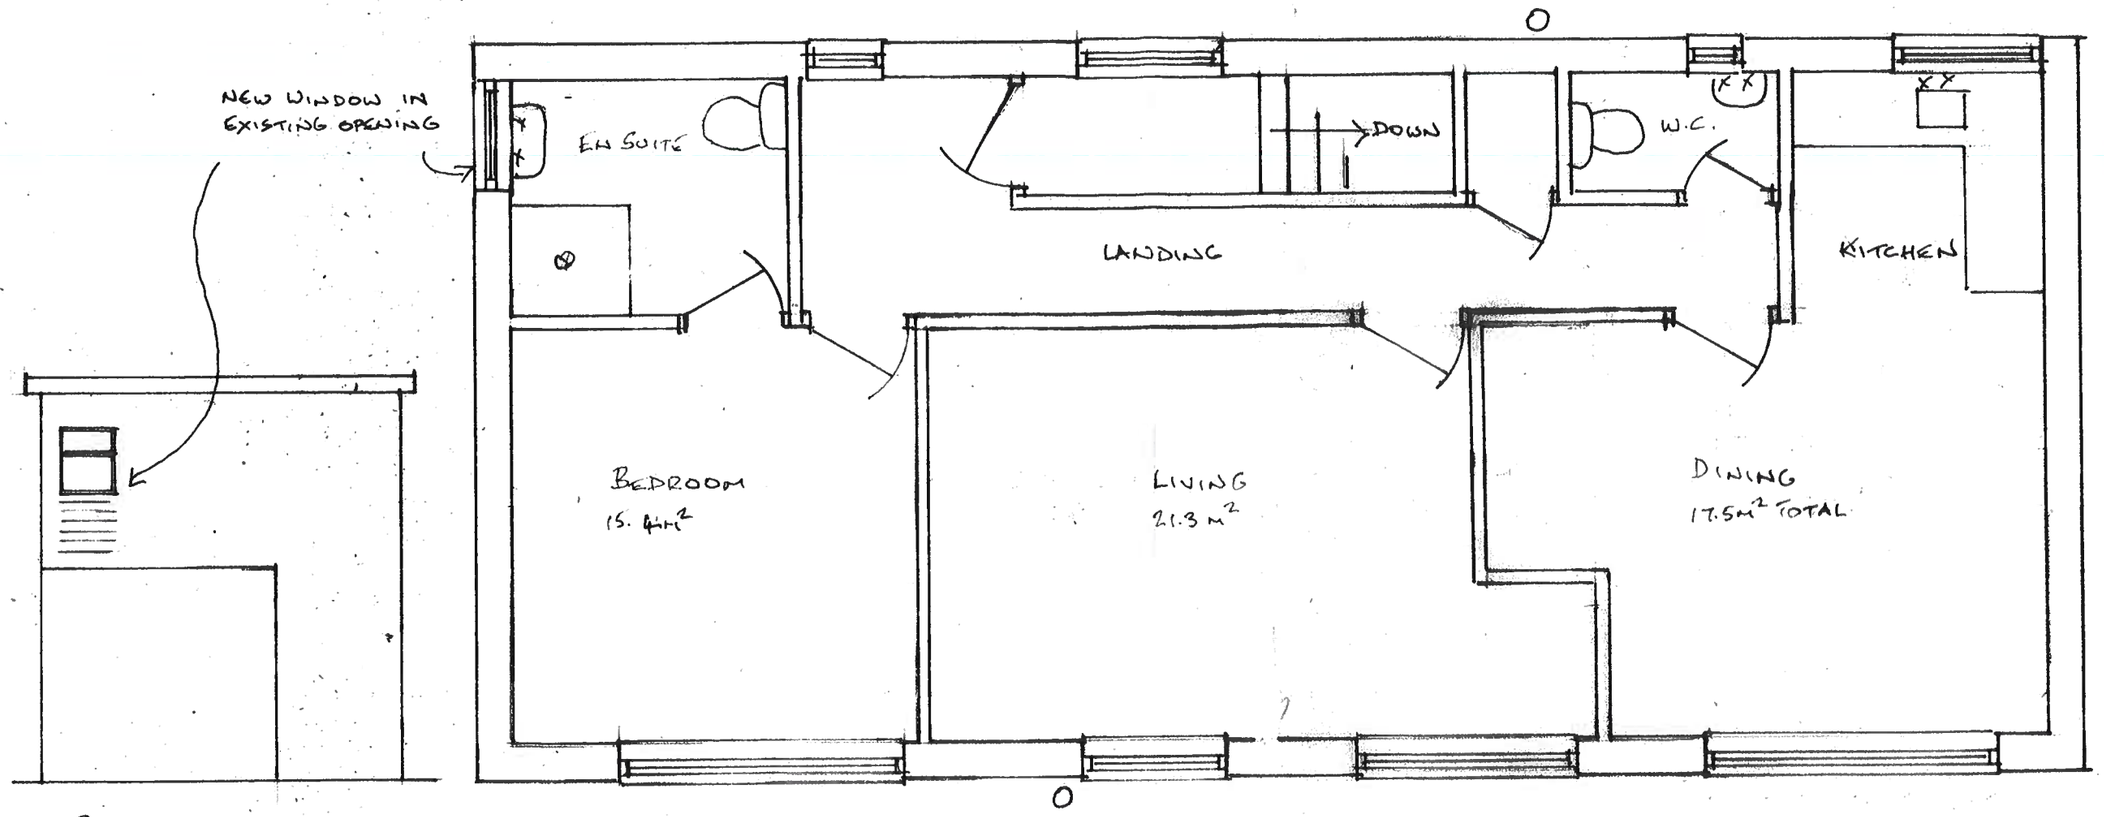

REAR

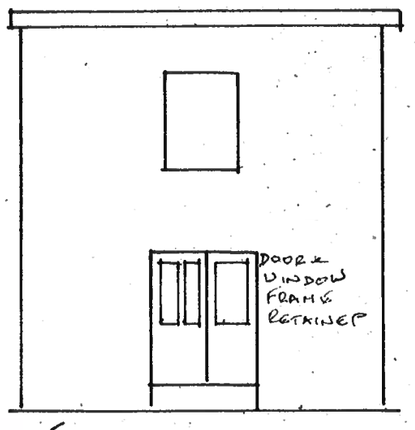

FRONT

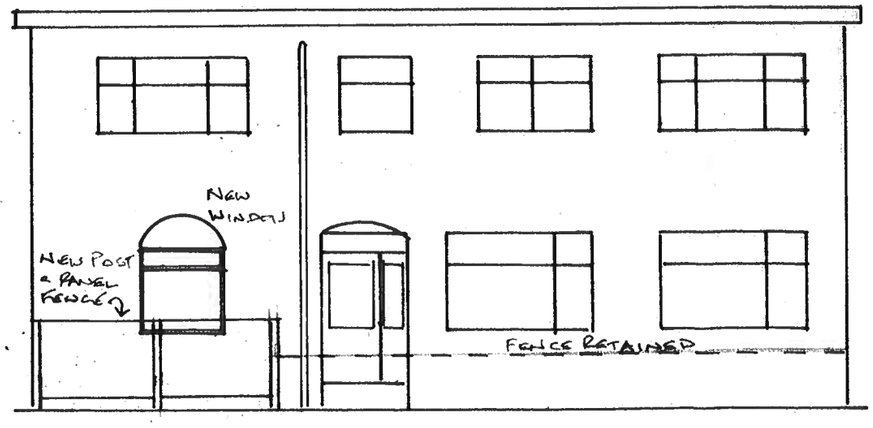

SIDE ELEVATION

* NOTE. DETAILED SPECIFICATION INCLUDING DETAILS OF FIRE PRECAUTIONS, EMERGENCY LIGHTING, SOUNDPROOFING, VENTILATION ETC TO BE PROVIDED AT BUILDING REGULATIONS STAGE TO ASSIST LICENCE APPLICATION *

4B PROPOSED FIRST FLOOR PLAN

16/04/2019 - LAYOUT AMENDED
17/01/2019 - FENCE DETAIL ADDED
18/12/2018

18/462/04AB

CONVERSION TO HOUSE IN MULTIPLE OCCUPATION

6, BETHEL STREET, HEYWOOD OL10 1HJ

SCALE 1:50 & 1:100 @ A3