Hay and straw storage shed

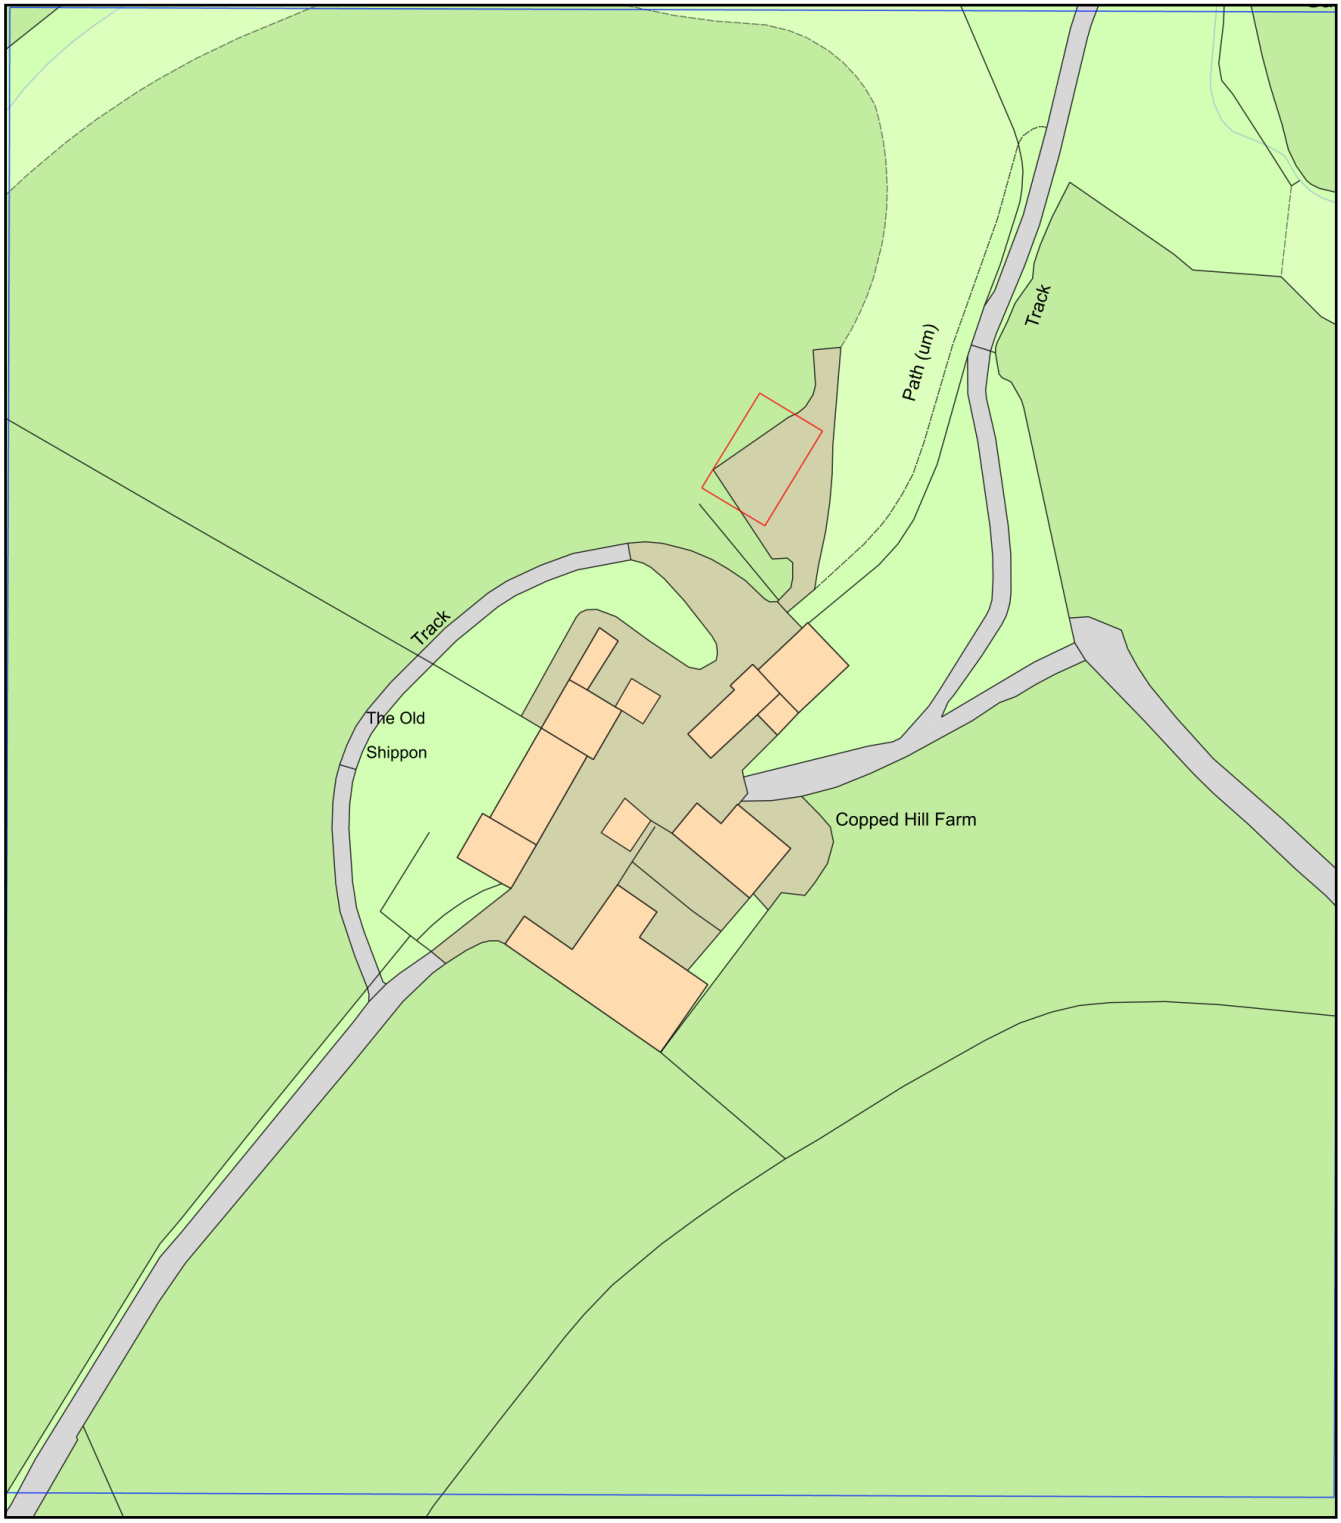

0 50
Metres

N

ReQuestaPlan

Plan Produced for: R & J Naylor

Date Produced: 07 Feb 2021

Plan Reference Number: TQRQM21038174556768

Scale: 1:1250 @ A4

© Crown copyright and database rights 2019 OS 100042766