

Rear (North West) Elevation

Material

Roof : Concrete roofing tile
Wall : Brickwork
Door & Window : uPVC

Key Plan

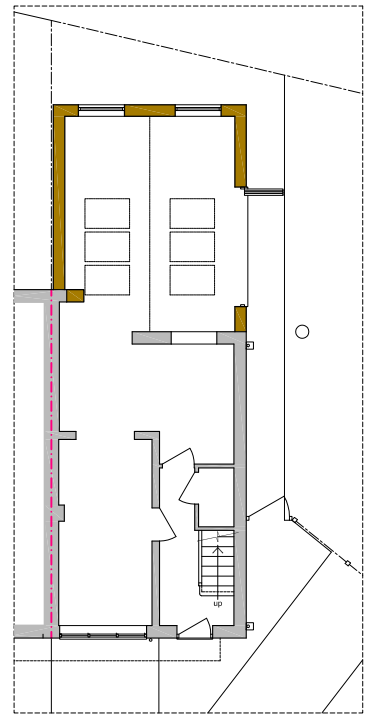



Side (North East) Elevation

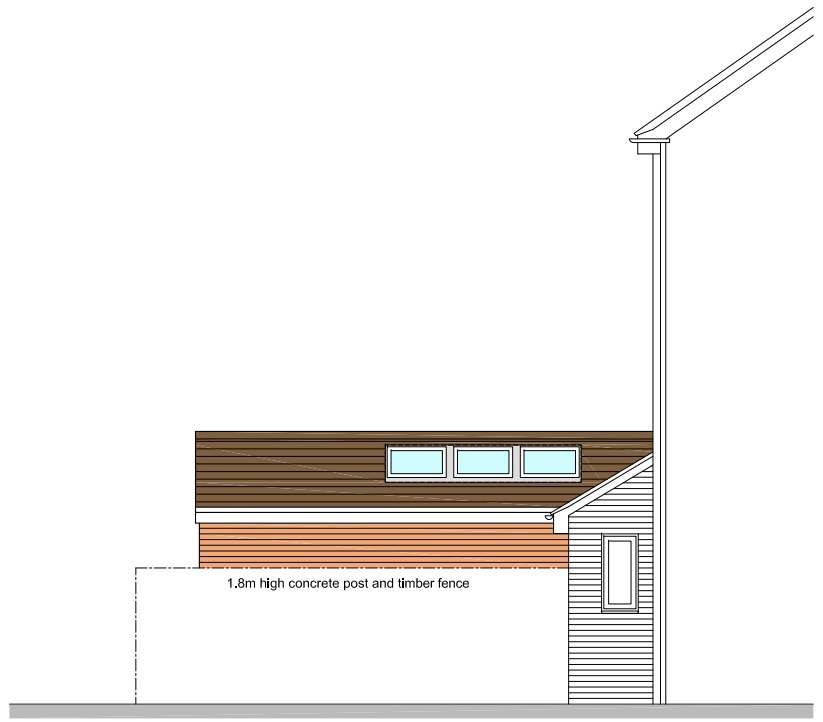

Side (South West) Elevation

Progressive ARCHITECTS

Prior Approval Application

Single Storey Rear Extension to 10 Bassenthwaite Close, Middleton

For Ms Thuyen Ho

0 1 2 3 4 5 6 7 8 9 10

Drawing No : 130/09 Scale : 1:100 @ A3 Date : 08.01.2019

Progressive Architects Limited I Registered Number 6831790 I Office: 71 Gleave Road, Birmingham, B29 6JW I Tel: 0121 471 1102 I Email: info@progressivearchitects.com I Website: www.progressivearchitects.com