


ReQuestAPlan
Map number: TQRQM23131163151381
Title: Broadoaks
Map Produced for: Sandra Newman
© Crown copyright and database rights 2023 OS 100042766
Project ID:
Date of Purchase: 11-05-2023
1 Years subscription from 11-05-2023 for 1 workstation.

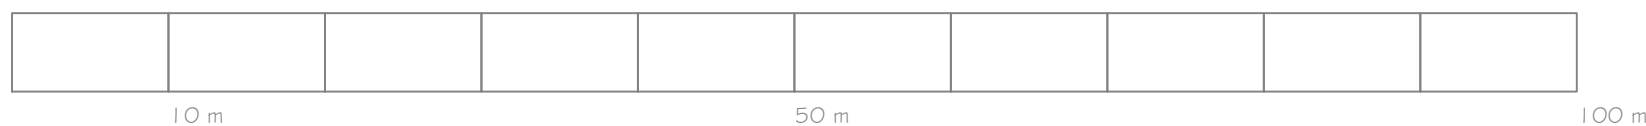

CLIENT: MR & MRS NEWMAN
ADDRESS: 6 CROSSMEADOW CLOSE, OL1 1 5WX
DATE: MAY 2023 DRAWING: 003/BP

PROPOSED BLOCK PLAN
SCALE 1:500 @A3

PROFESSIONAL REMEDIAL SERVICES LTD.
UNIT 8, PARKSIDE INDUSTRIAL ESTATE
EDGE LANE ST, ROYTON
OLDHAM OL2 6DS
TEL. 0161-620-0545

