




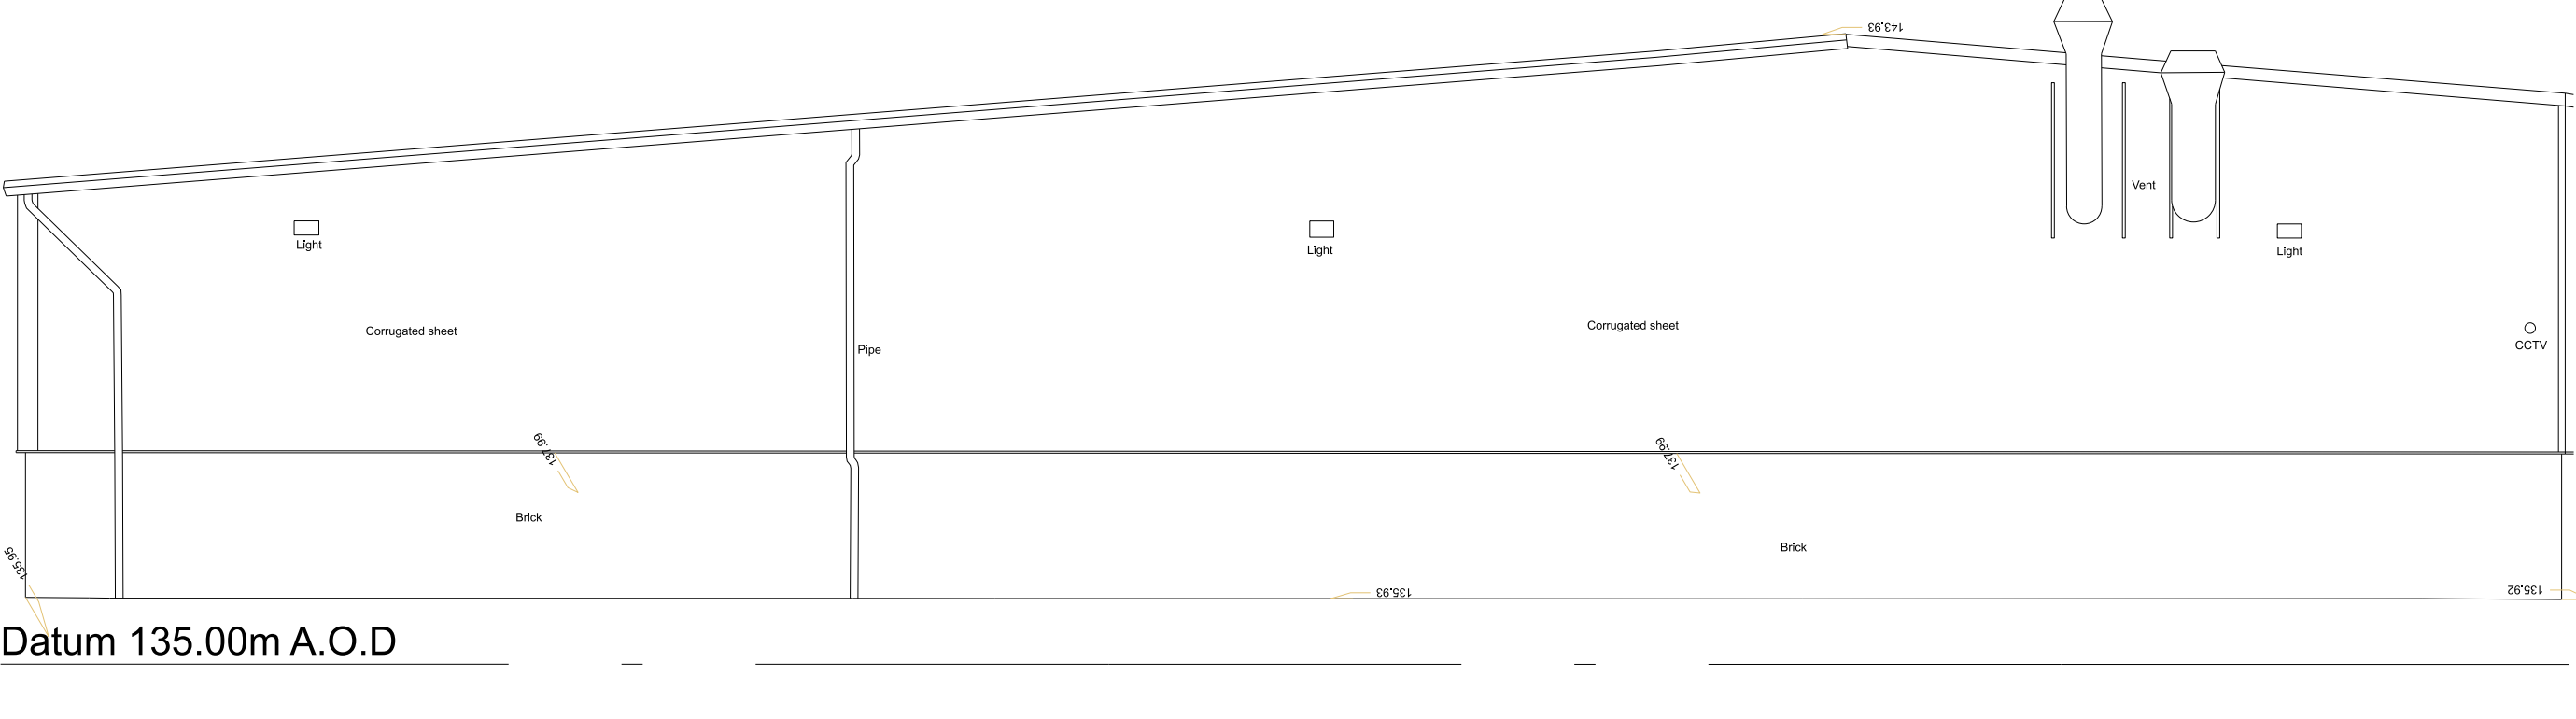


Elevation 4

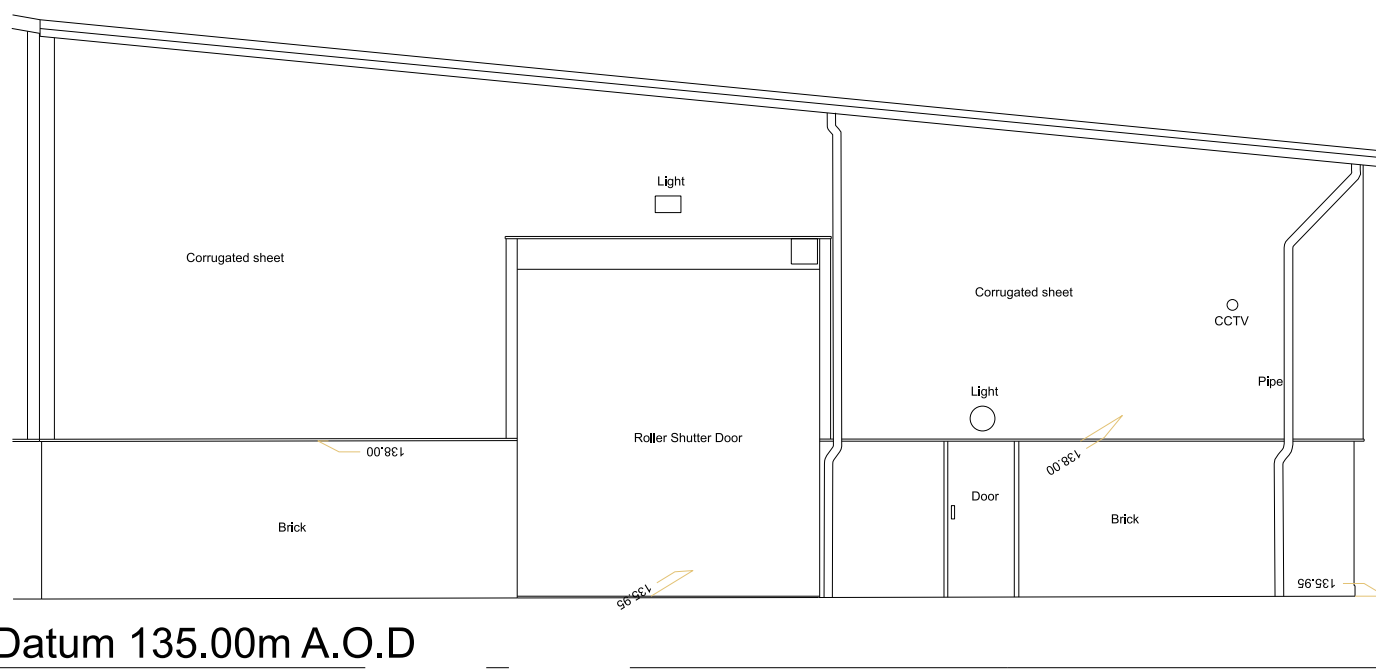

Elevation 3

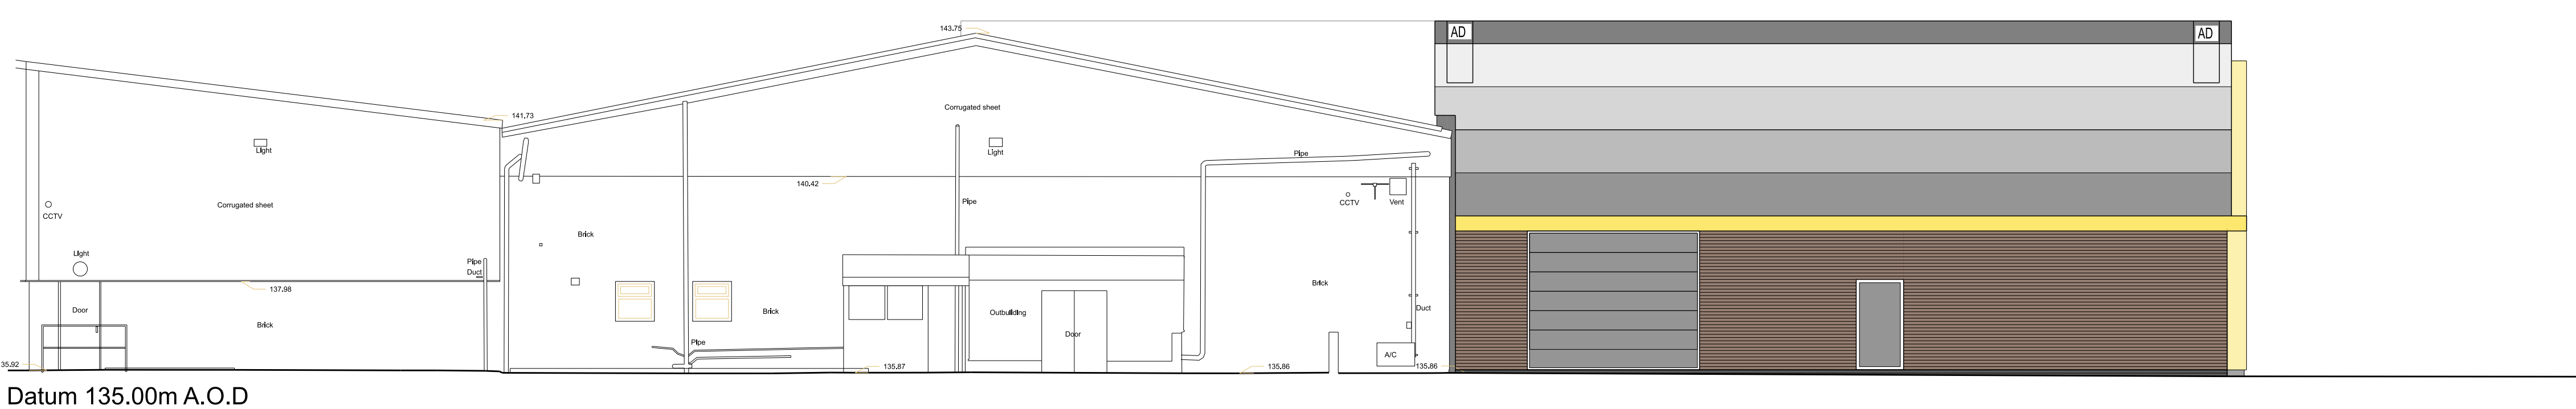

Elevation 5

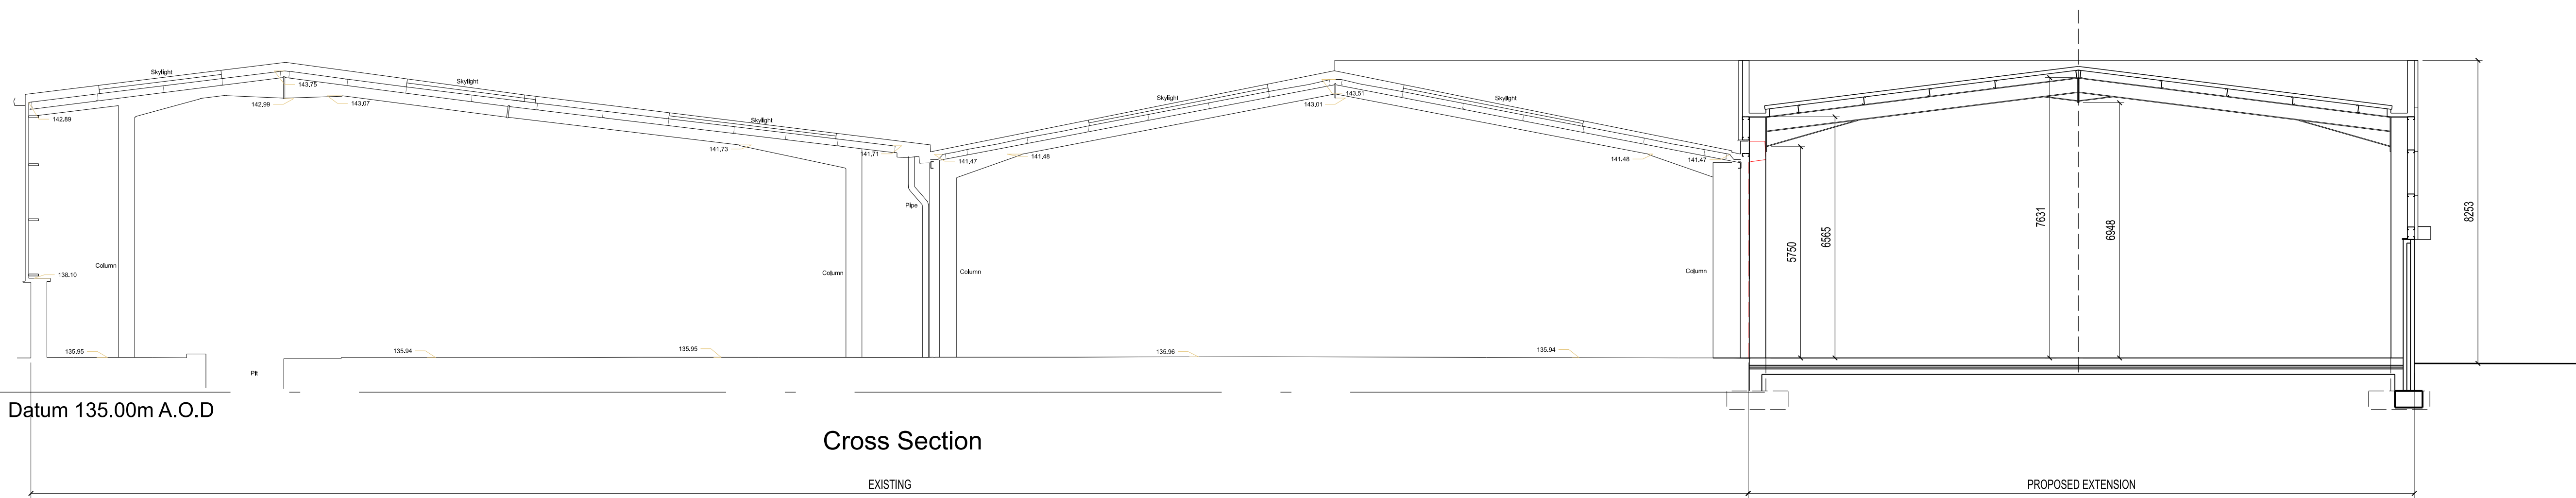

Cross Section

EXISTING