



This drawing & design is the copyright of Munshi+Partners and may not be reproduced in any way without prior written consent.

Any discrepancies on this drawing between drawings area to be reported to this office.

Unless specifically specified these drawings are not to be used for construction purposes or placing of any orders.

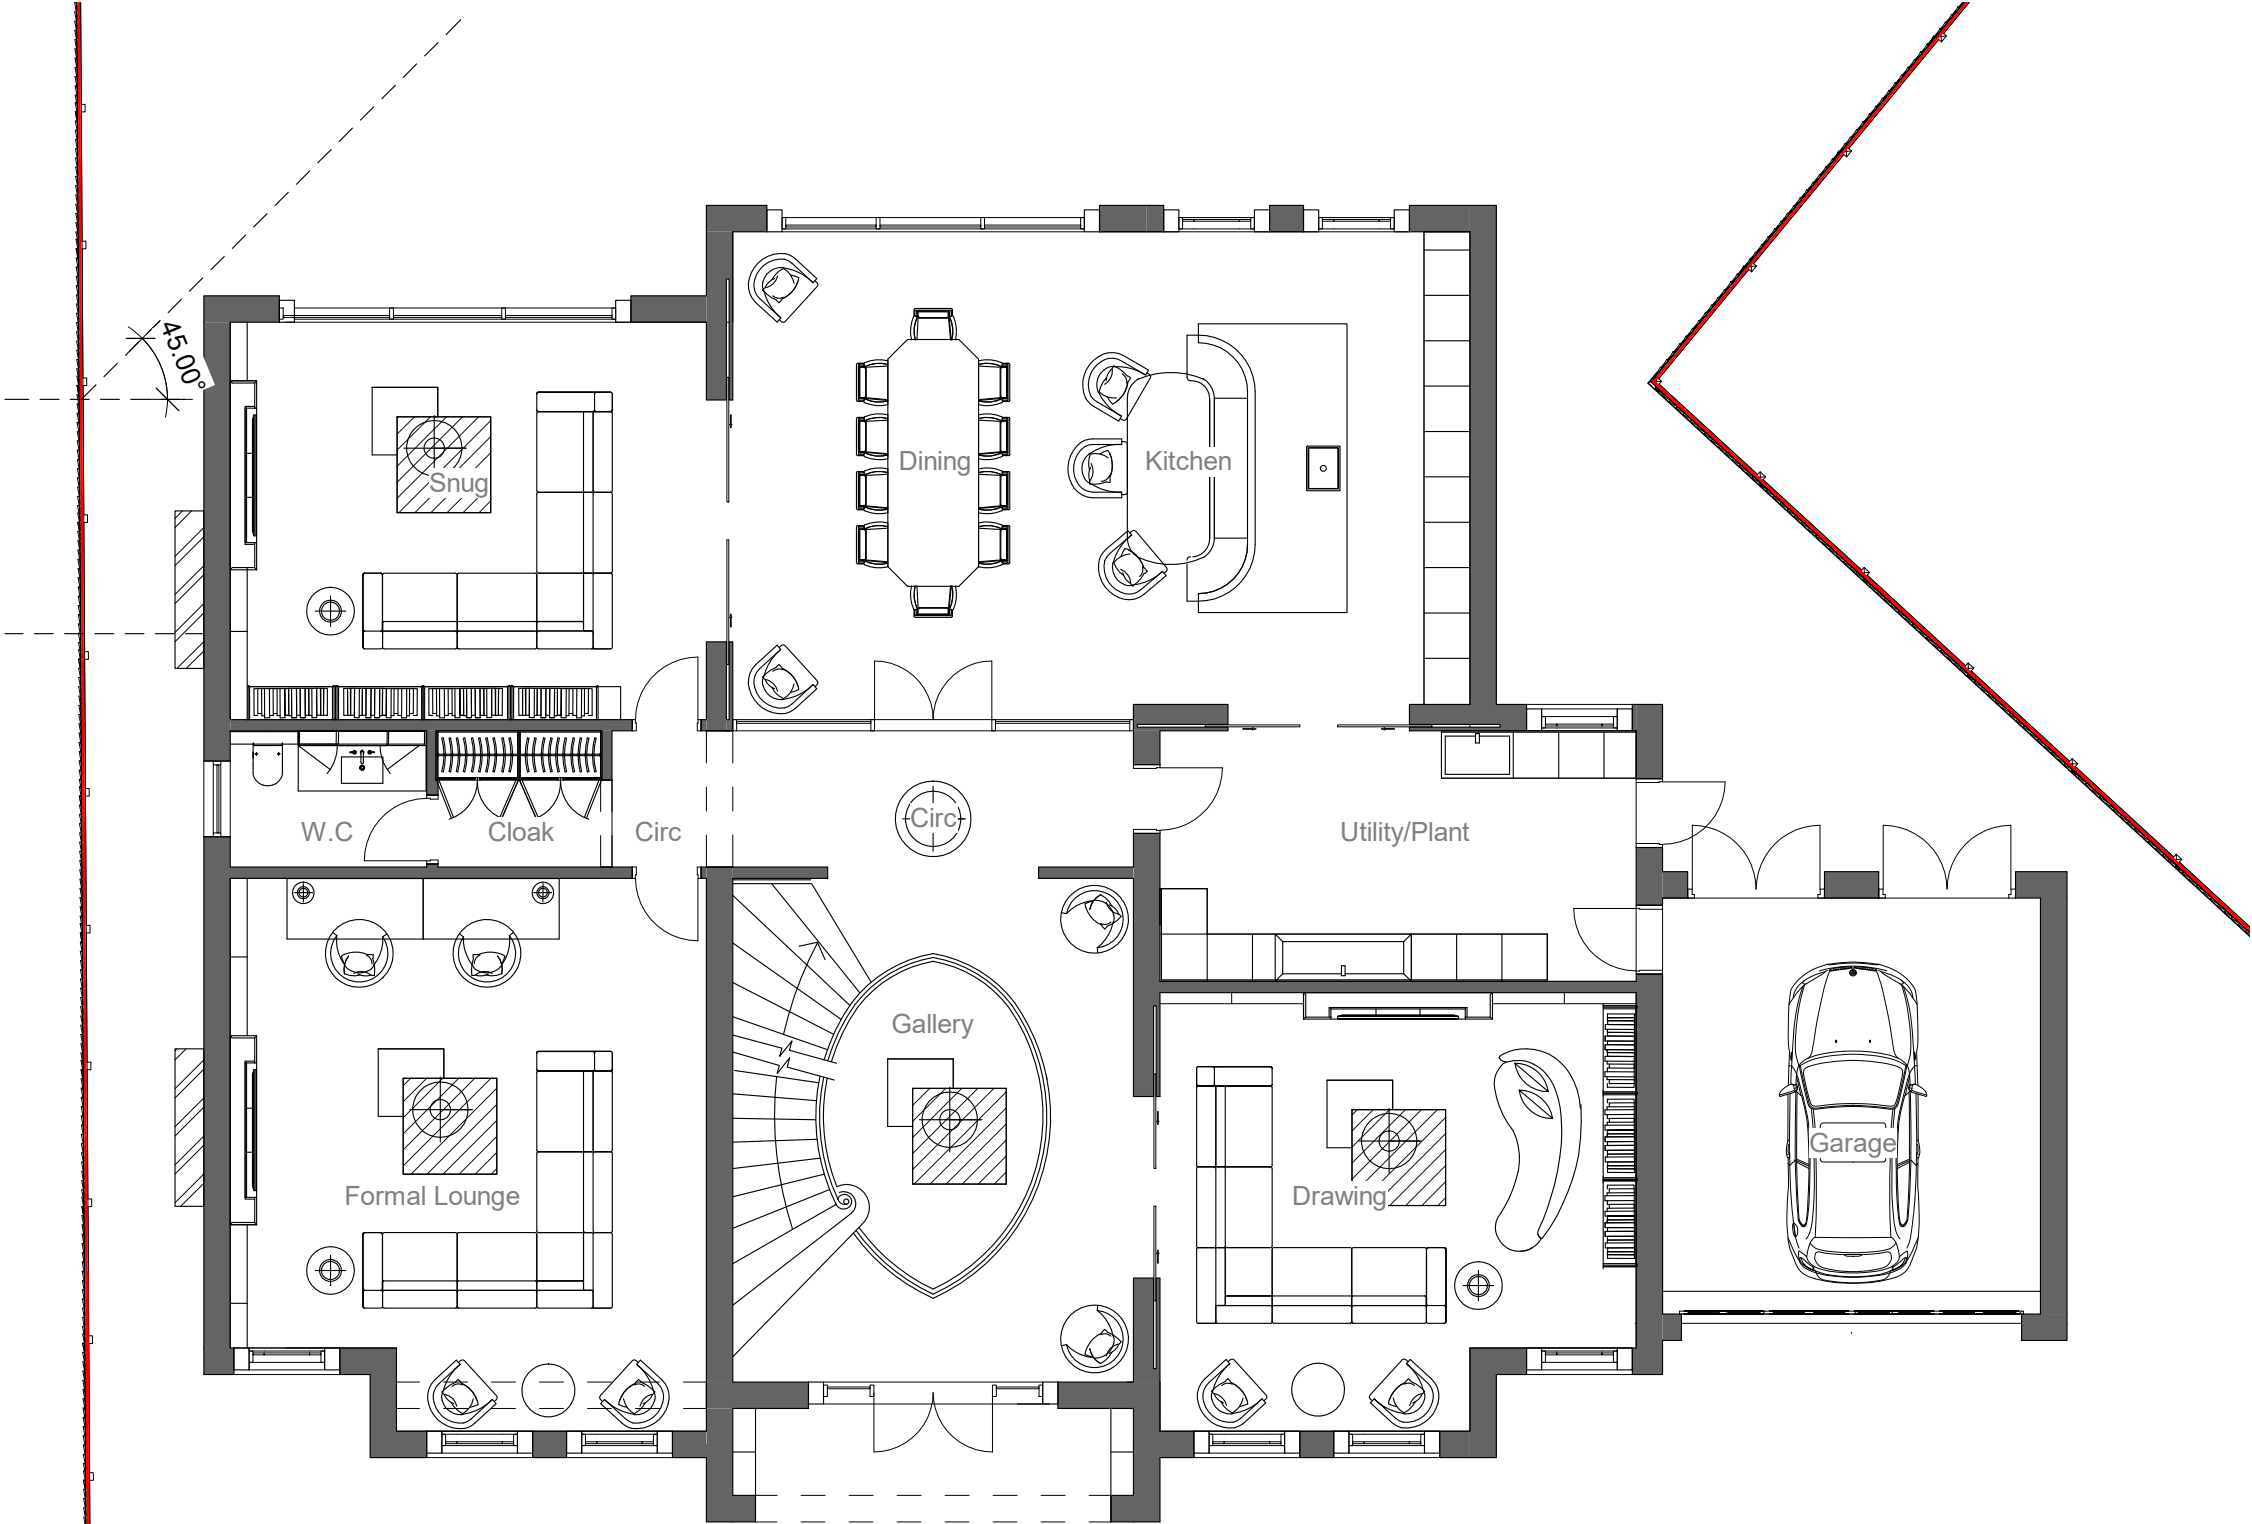

1 Level 0 - Proposed  
1 : 100

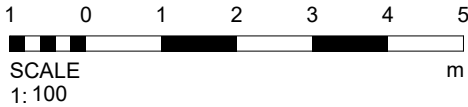

16-12-24. Rev A- Scheme Amended  
24-01-25. Rev B- Scheme Amended

- Status
- ☐ FEASIBILITY
  - ☒ PLANNING APPROVAL
  - ☒ BUILDING REGULATIONS
  - ☐ TENDER
  - ☐ CONSTRUCTION

Project 385 Bury & Rochdale Old Rd, Rochdale  
OL10 4AT

Client Mr N Akhtar

Drawing title Proposed Ground Floor

| Project No | Drawing No | Rev No | Scale   | Date  |
|------------|------------|--------|---------|-------|
| MP337      | 007        | A      | 1 : 100 | 08-24 |

MUNSHI+  
PARTNERS  
ARCHITECTURE & PROPERTIES

No 3 Caxton Road, Fulwood. Preston. PR2 9ZZ.  
Tel- 01772 342570  
Email- info@munshiandpartners.com

Cheshire

Preston