LANDSCAPING

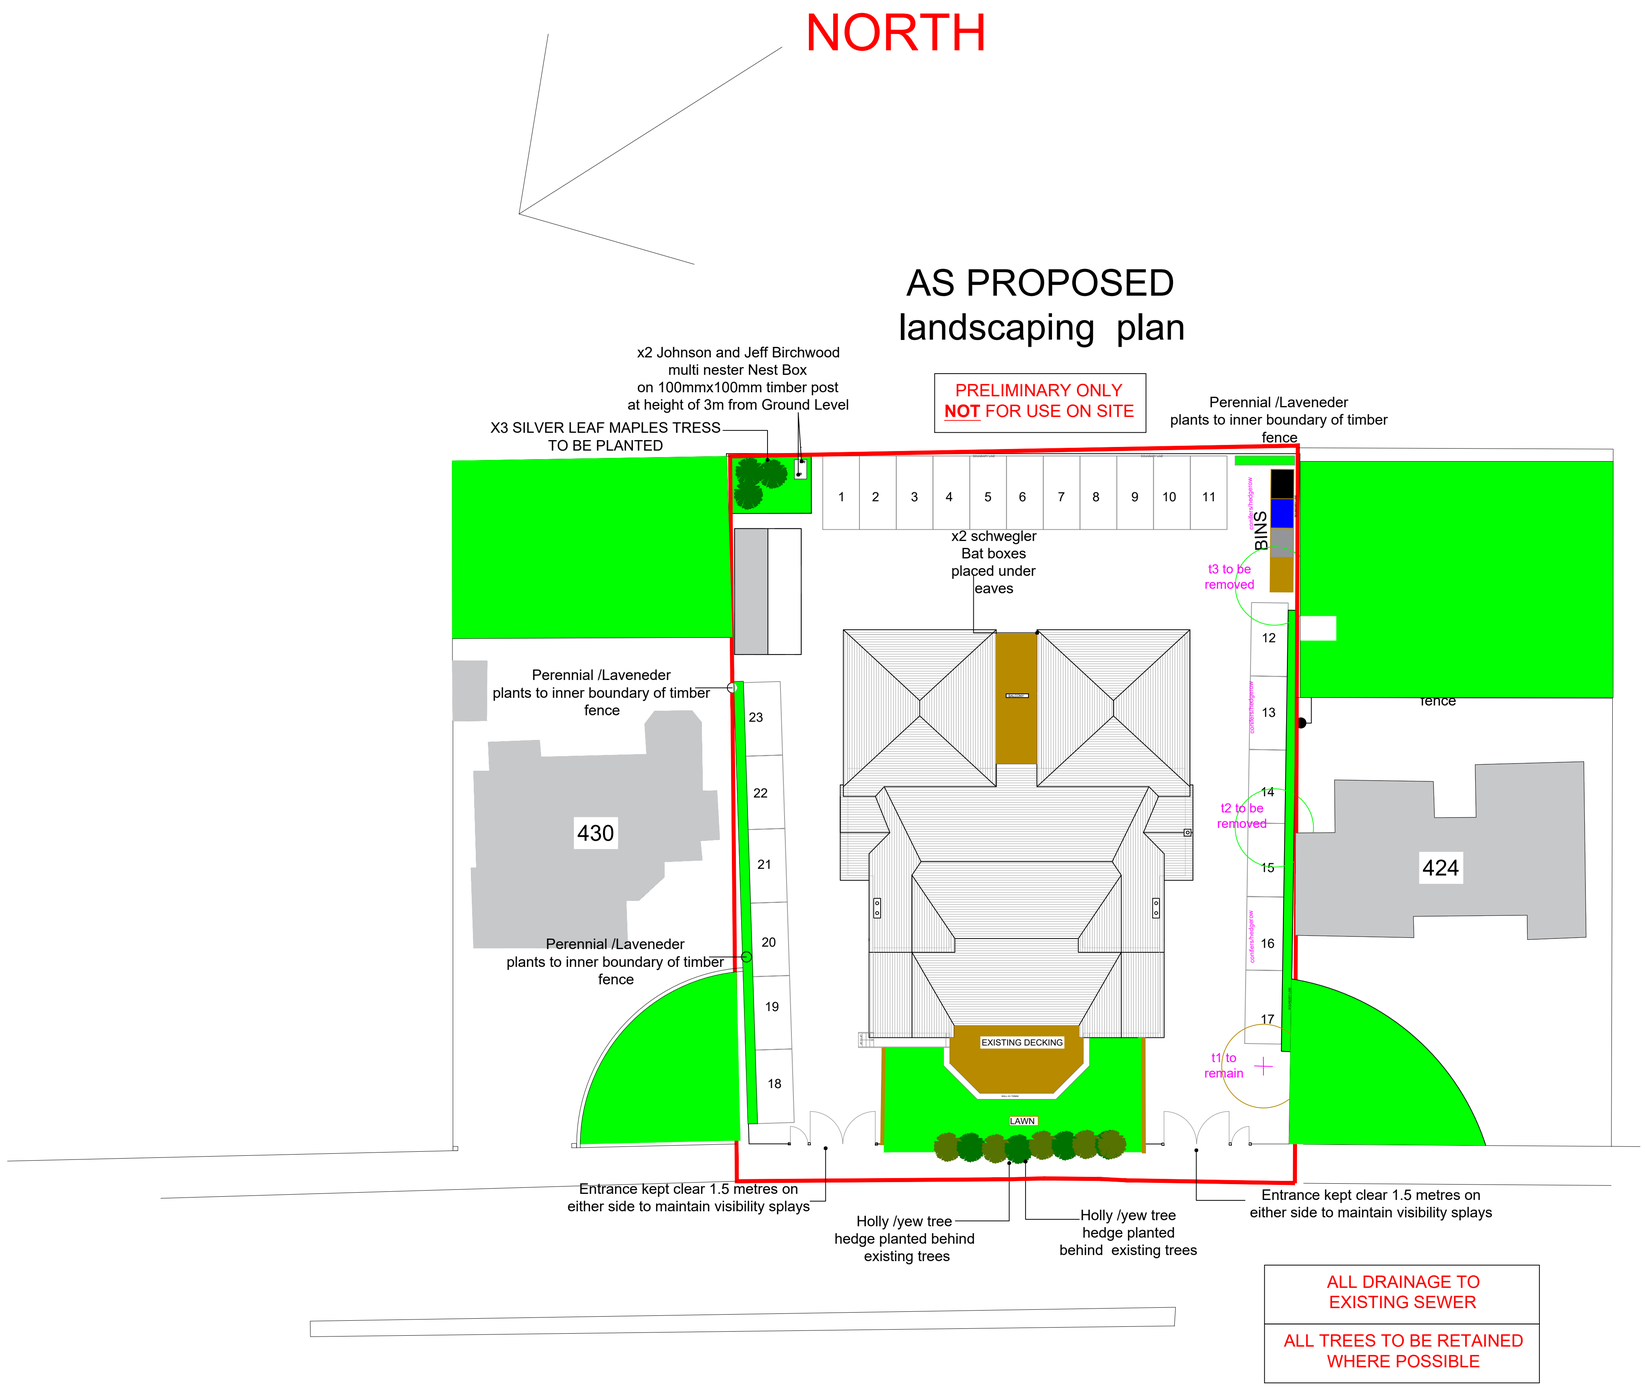

ALL DRAINAGE TO EXISTING SEWER

ALL TREES TO BE RETAINED WHERE POSSIBLE

NOTES

REVISIONS

PROJECT: 426 - 428 ROCHADALE RD MANCHESTER . CHANGE OF USE TO COMMUNITY CENTRE

CLIENT:ADEEL

SCALE: 1:100 ON A1 PAPER

REFERENCE NO: 1344 LANDSCAPING

BARRY CULLEN
ARCHITECTURE LTD
email:barrycullenarchitecture@gmail.com
mob: 07851262695