
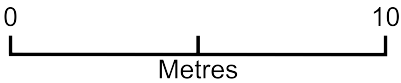


Existing and proposed block plan 1:200

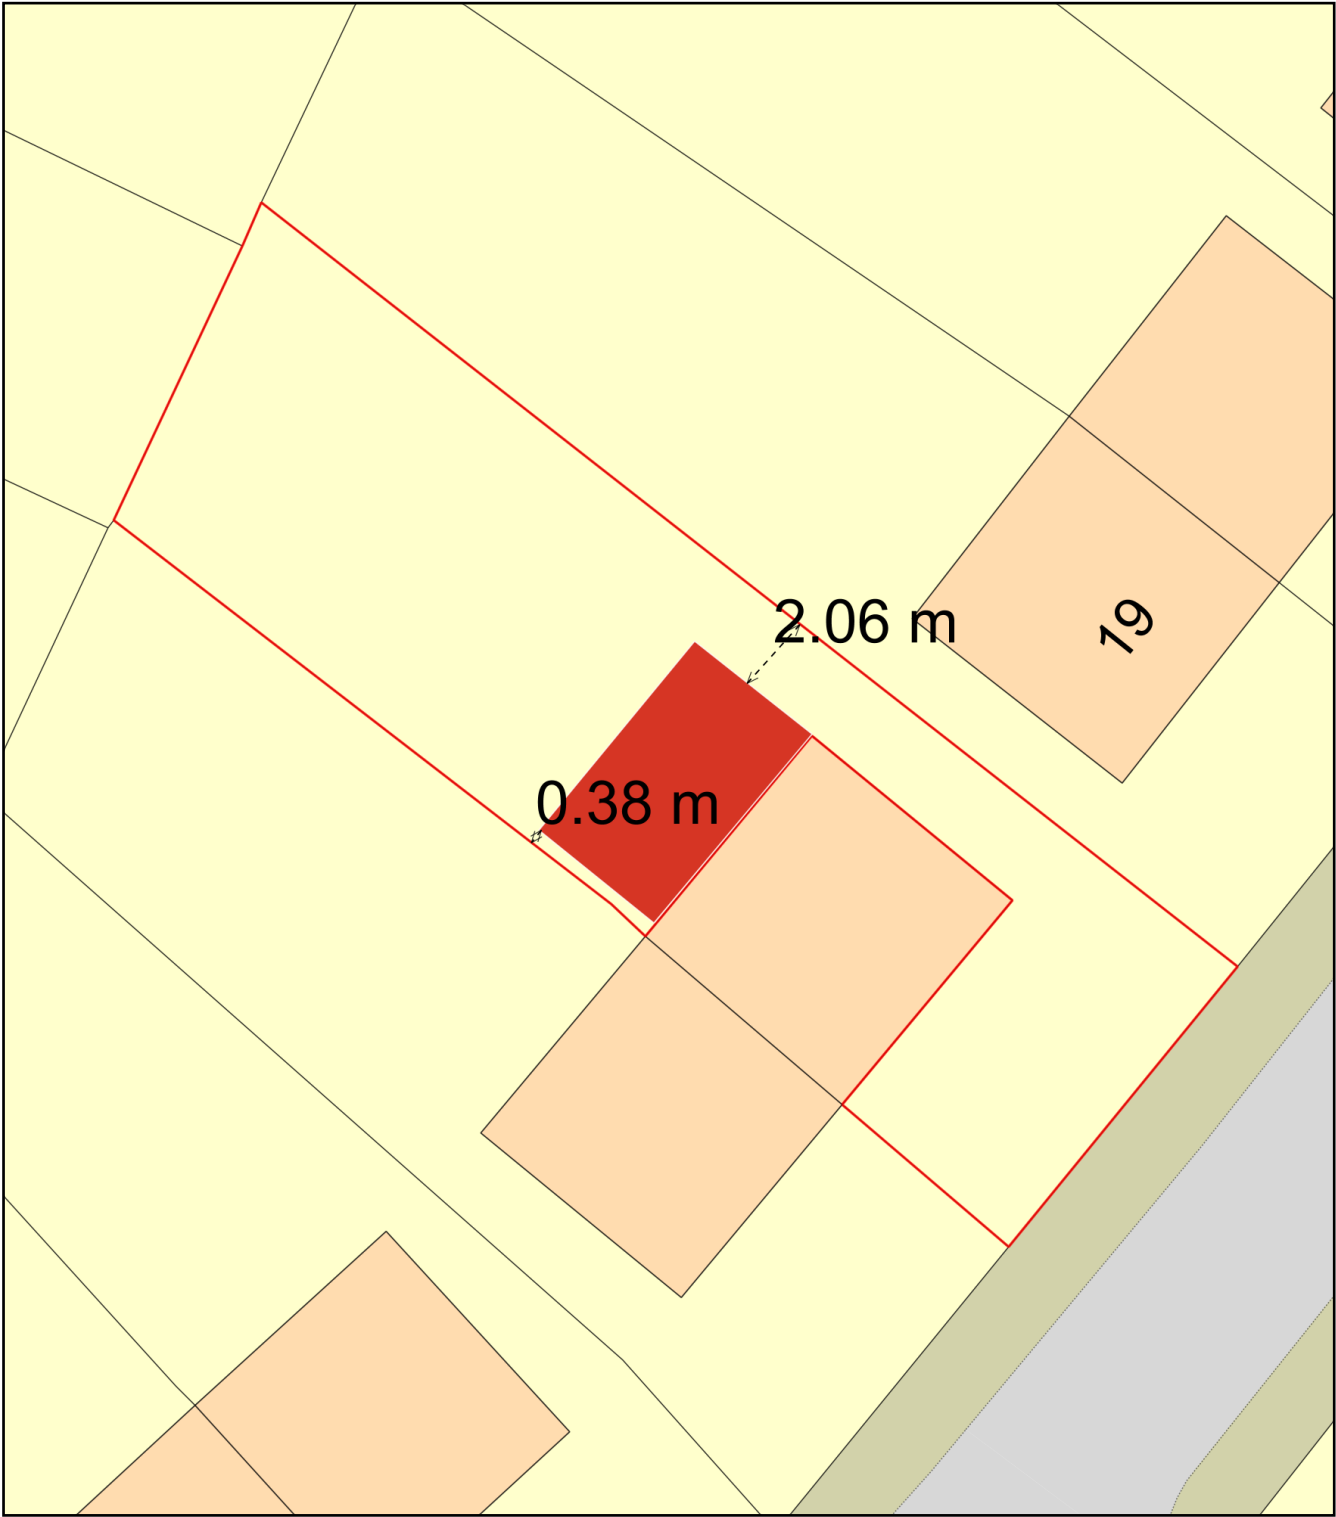

Plan Produced for: Planning application

Date Produced: 06 Jun 2023

Plan Reference Number: TQRQM23157184427555

Scale: 1:200 @ A4