


PROJECT
Hardfield House
SITE ADDRESS
Bowling Green Street
Heywood
OL10 1DJ


DRAWING
Block Plan - Ex & Prop
PROJECT NO. 03722 DWG NO. E-101 REV NO. SCALE @ A3 1:200
DRAWN BY AS CHECKED BY NSC

PLANNING

REV DESCRIPTION INTL CHK DATE

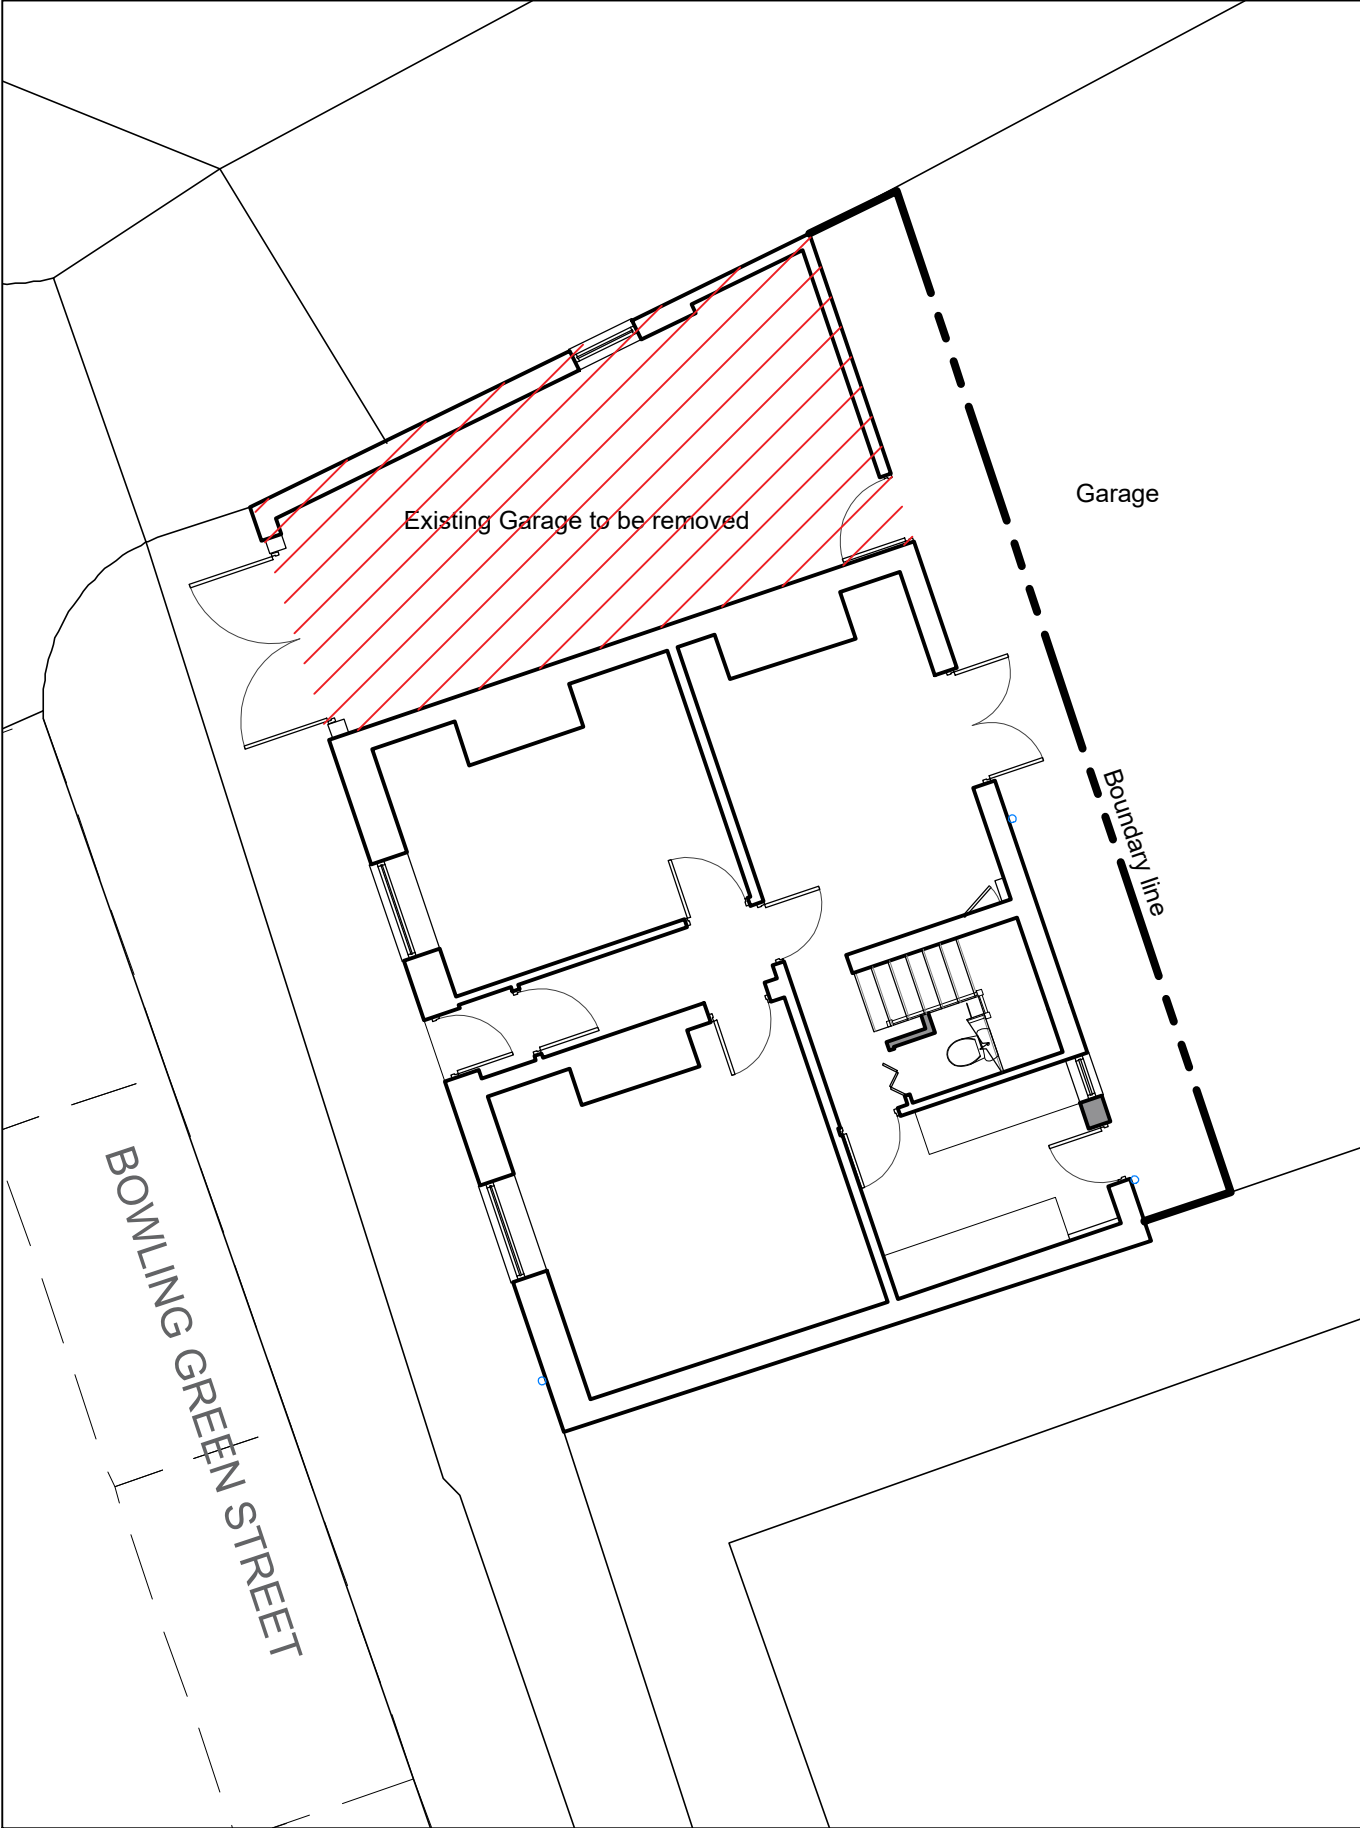

Site Block Plan as Existing

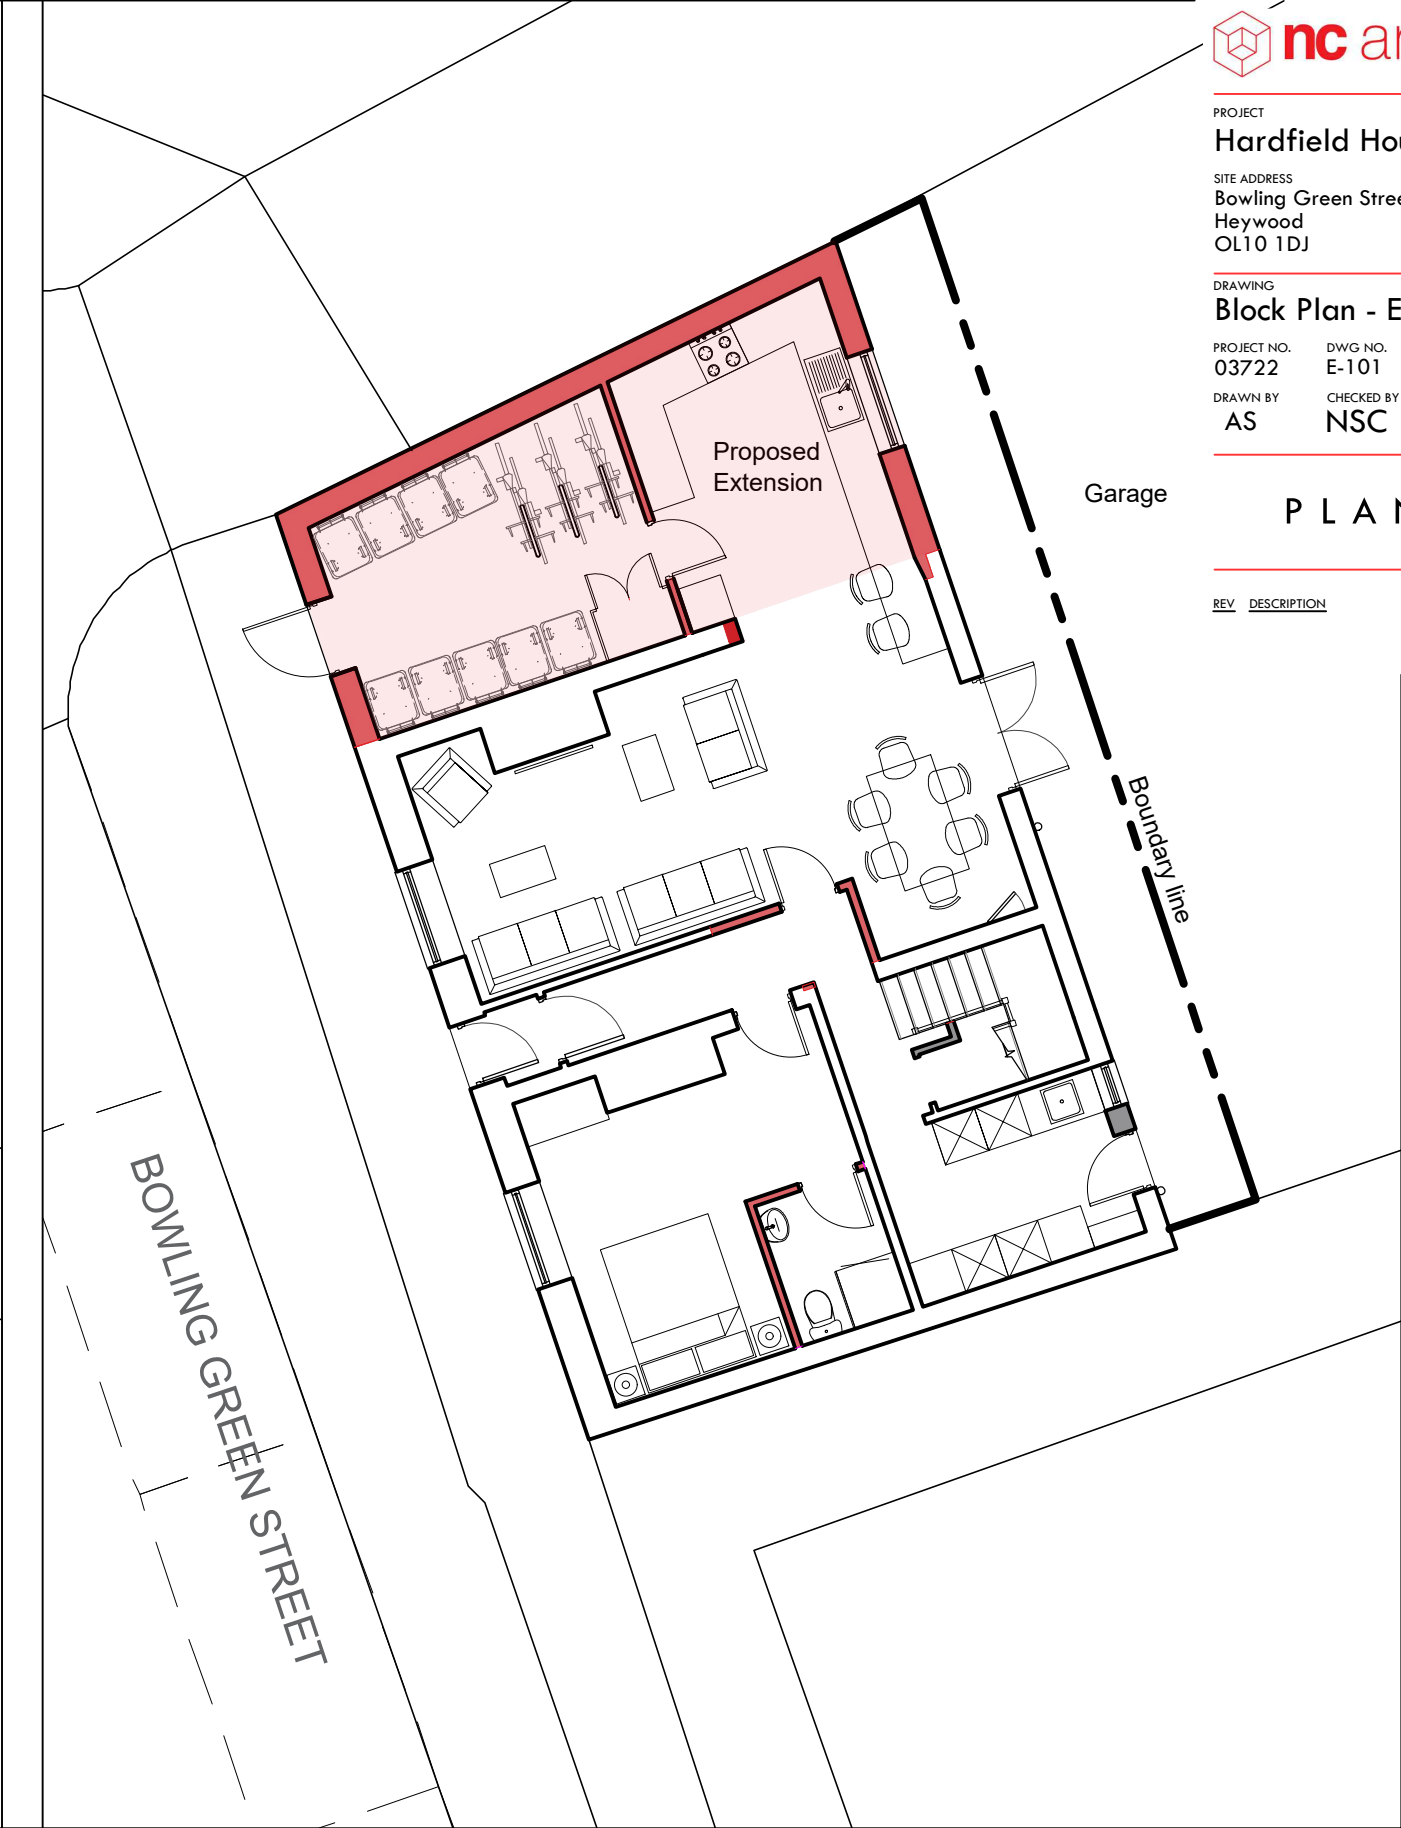

Site Block Plan as Proposed



nc architecture
The Island, St. Ann's Parade,
Wilmslow, Cheshire SK9 1HG

T: 01625 536 767
E: info@ncarchitecture.com
W: www.ncarchitecture.com

RIBA
Chartered Practice
Architects
Registration
Board