
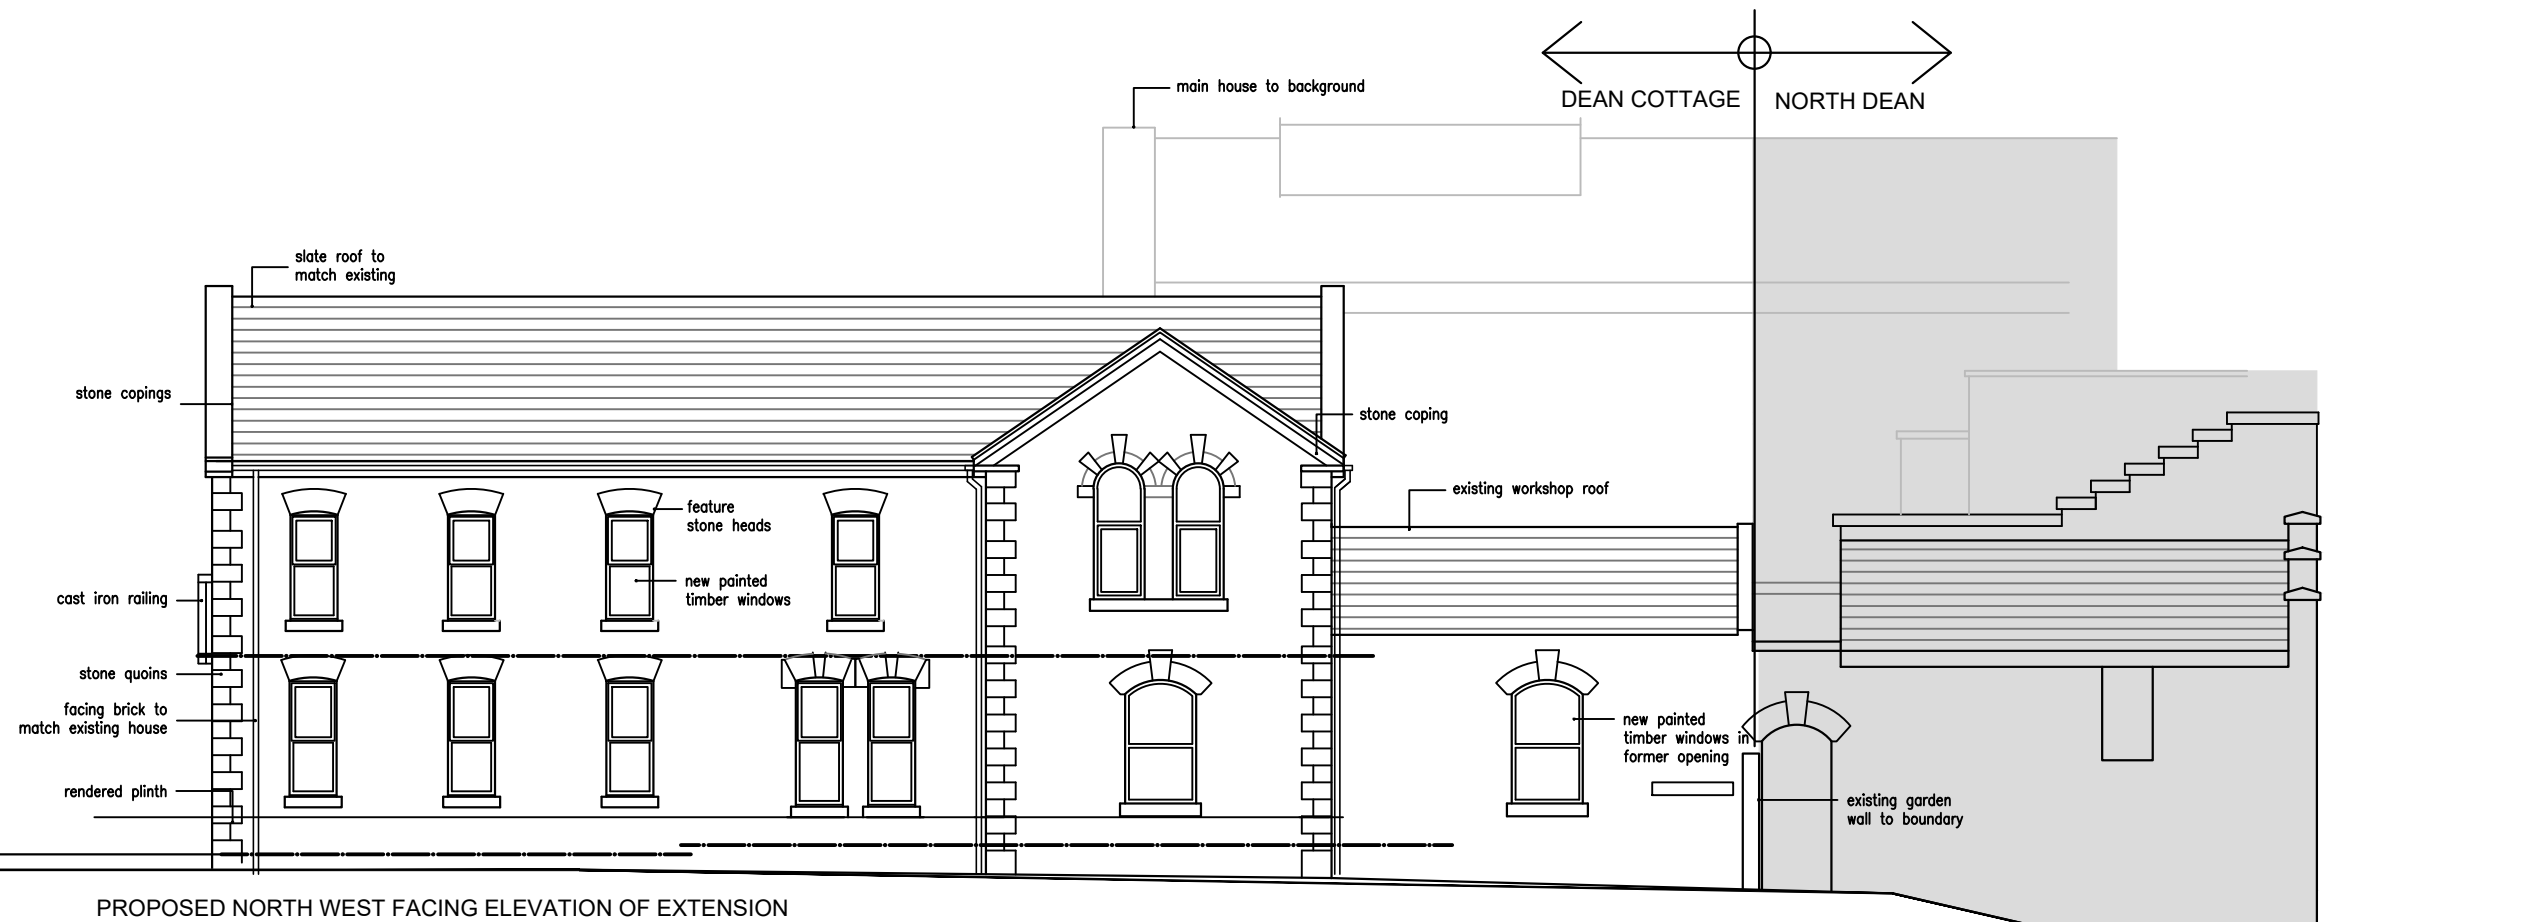
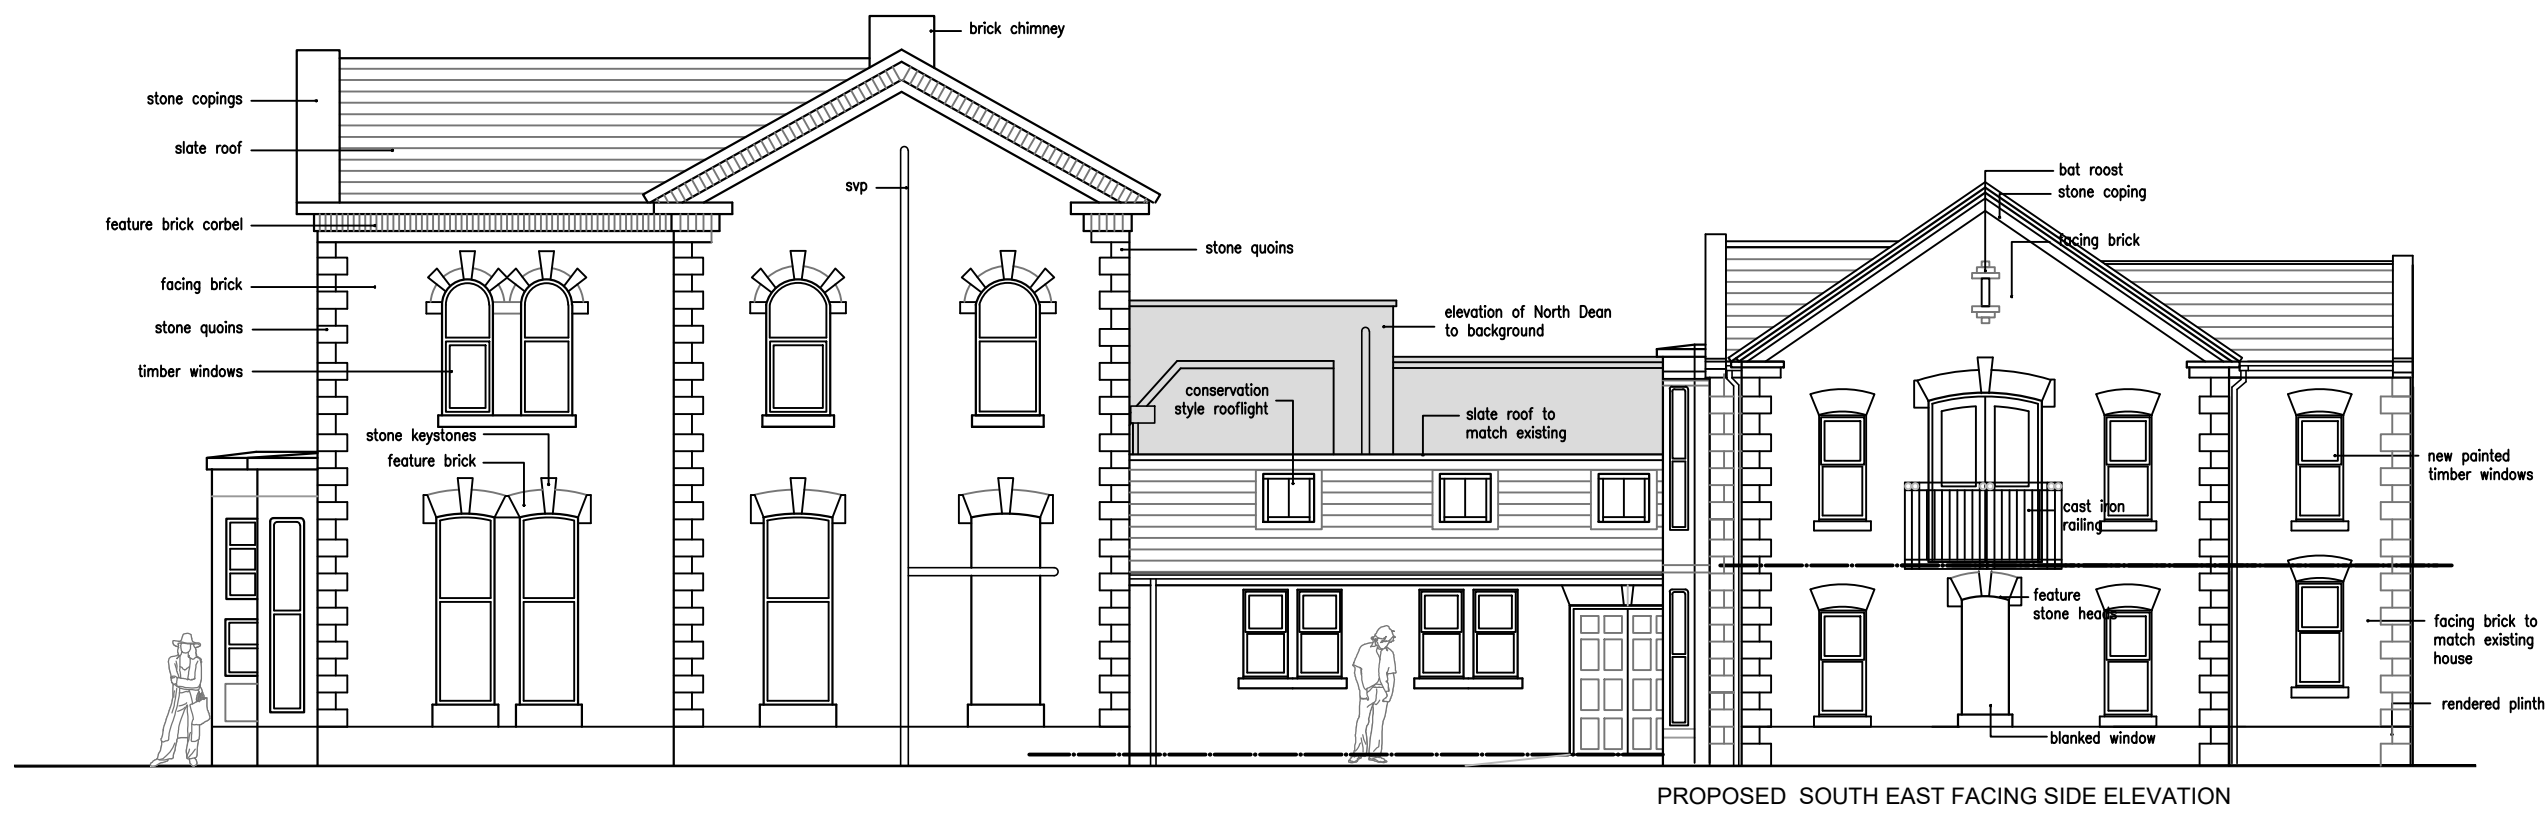


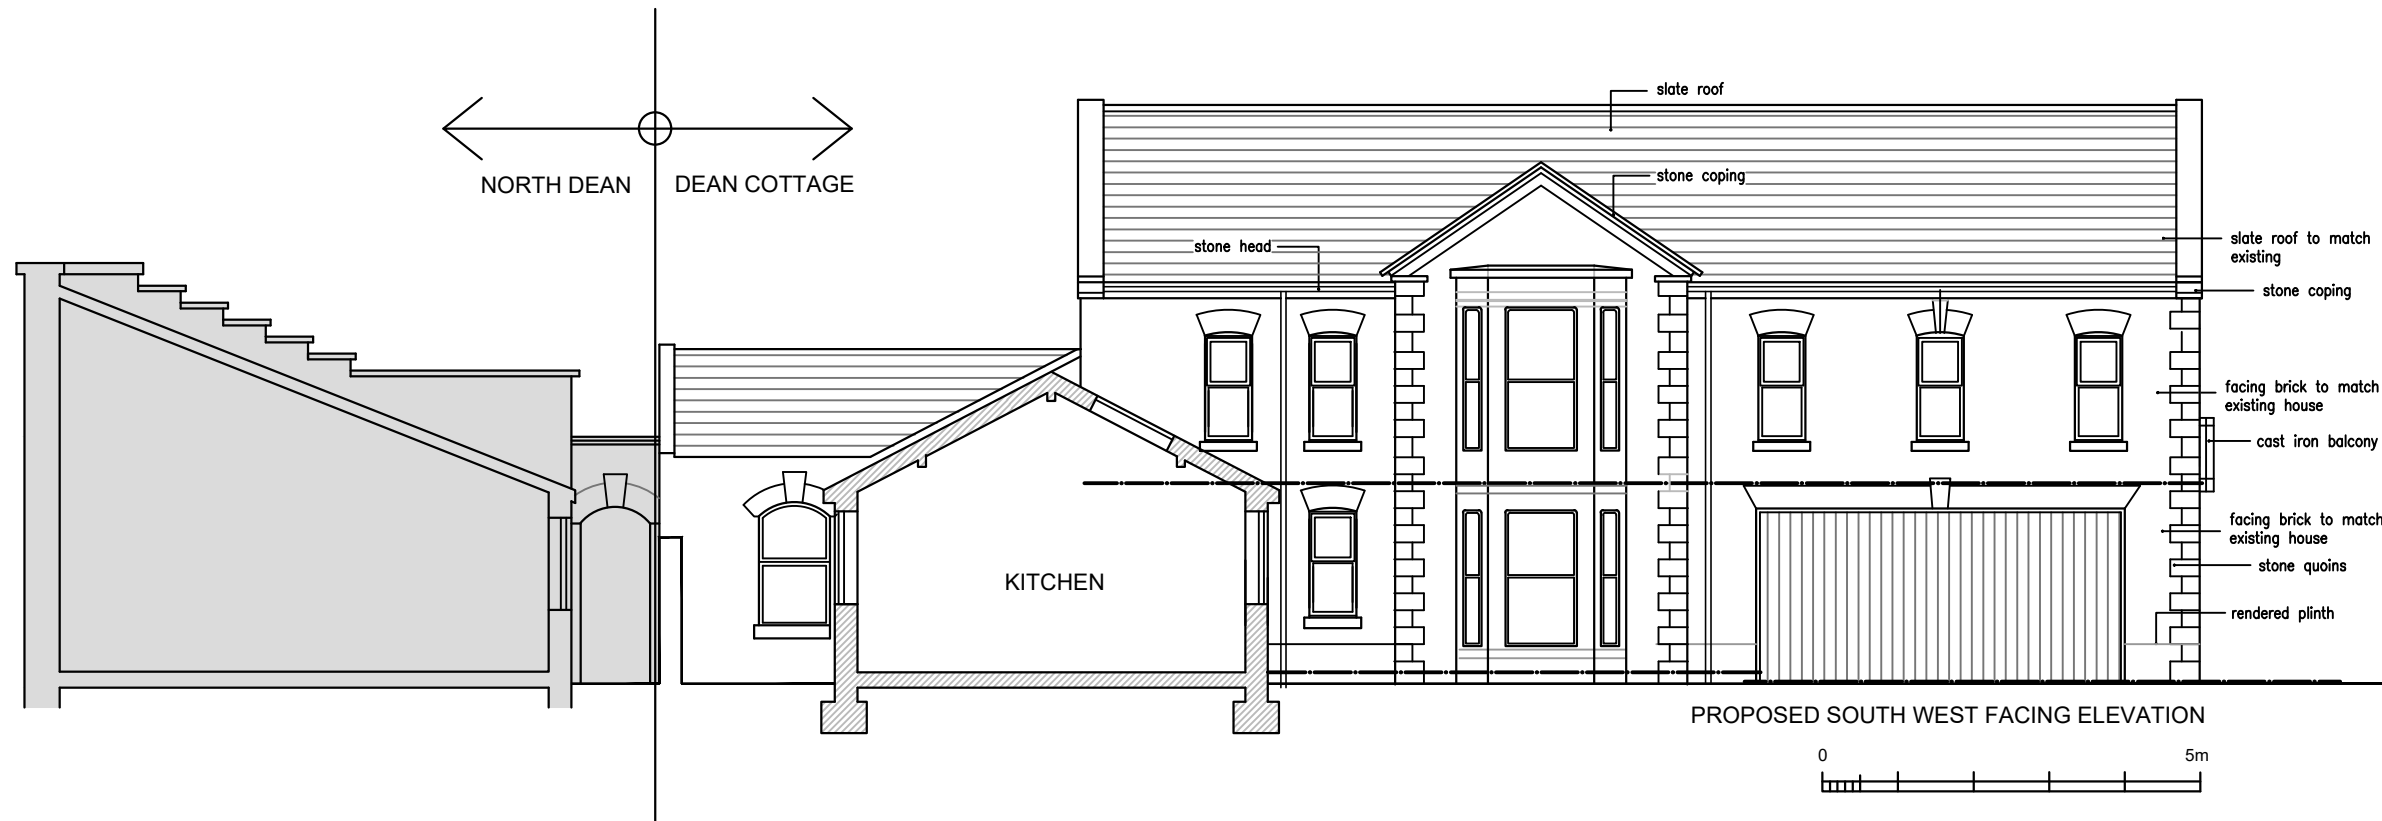

H	AMENDED TO FURTHER CLIENT COMMENTS	09.04.25
G	STONE QUOINS, STONE COPINGS, WINDOWS AMENDED	31.03.25
F	FOOTPRINT REDUCED	27.03.25
E	DIFFERENTIATION WITH NORTH DEAN	14.06.24
D	MINOR ADDITIONS TO ANNOTATION	31.05.24
C	GARAGE REDUCED, TERRACE OMITTED, ROOFLIGHTS ADDED	22.05.24
B	AMENDED TO FURTHER CLIENT COMMENTS	01.05.24
A	AMENDED TO CLIENT COMMENTS	21.02.24

revisions

proposed elevations dean cottage rochdale	
date: july 2021	scale 1:100 @a2
status: preliminary	dwg. d392/07 rev H
DO NOT SCALE - IF DIMENSIONS ARE NOT GIVEN PLEASE ASK	

architectural designworks limited

designworks



studio one 17 biggin gardens heywood OL10 2WF t: 0161 332 1943 e: architects@archdesignworks.co.uk