



PHOTOGRAPH 1 - EXAMPLE OF FRONT & REAR PV PANELS (DETACHED & SEMI DETACHED)




PHOTOGRAPH 2 - EXAMPLE OF FRONT PV PANELS (SEMI DETACHED)




PHOTOGRAPH 3 - EXAMPLE OF FRONT & REAR PV PANELS (DETACHED & SEMI DETACHED)




PHOTOGRAPH 4 - EXAMPLE OF FRONT PV PANELS (DETACHED & 2.5 SEMI DETACHED)

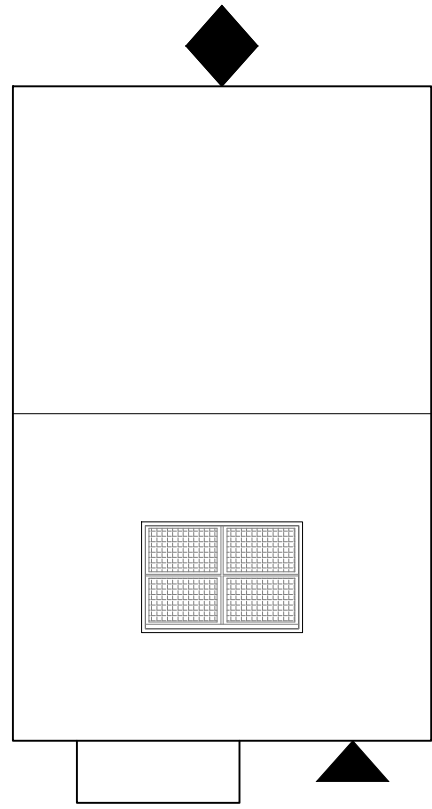


PLAN INDICATING PV ARRANGEMENT FOR A DETACHED UNIT (1:100)

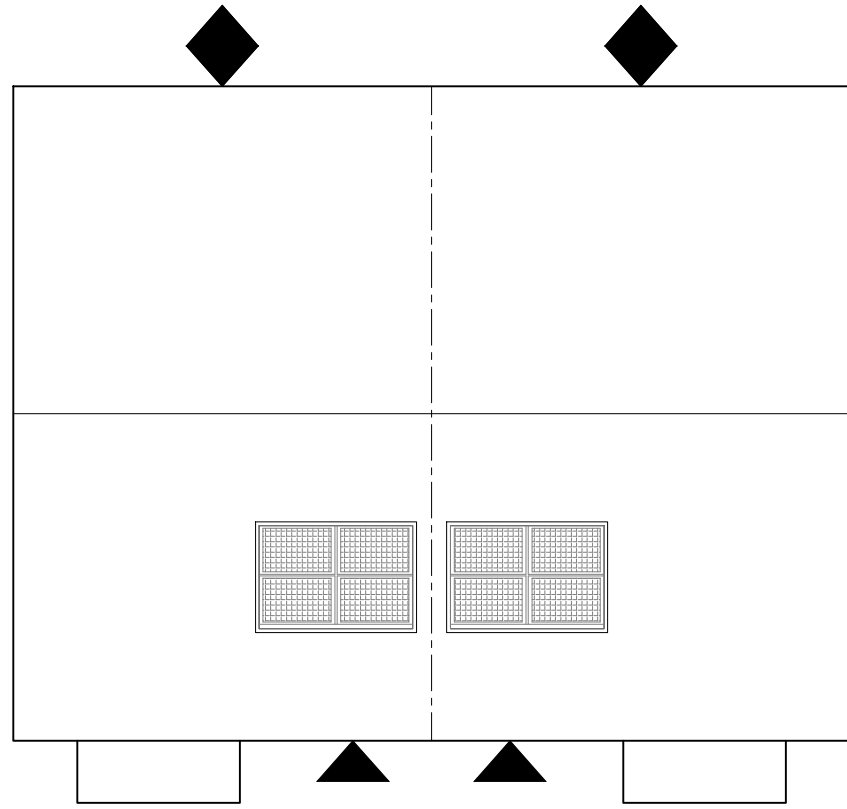


PLAN INDICATING PV ARRANGEMENT FOR SEMI DETACHED UNITS (1:100)

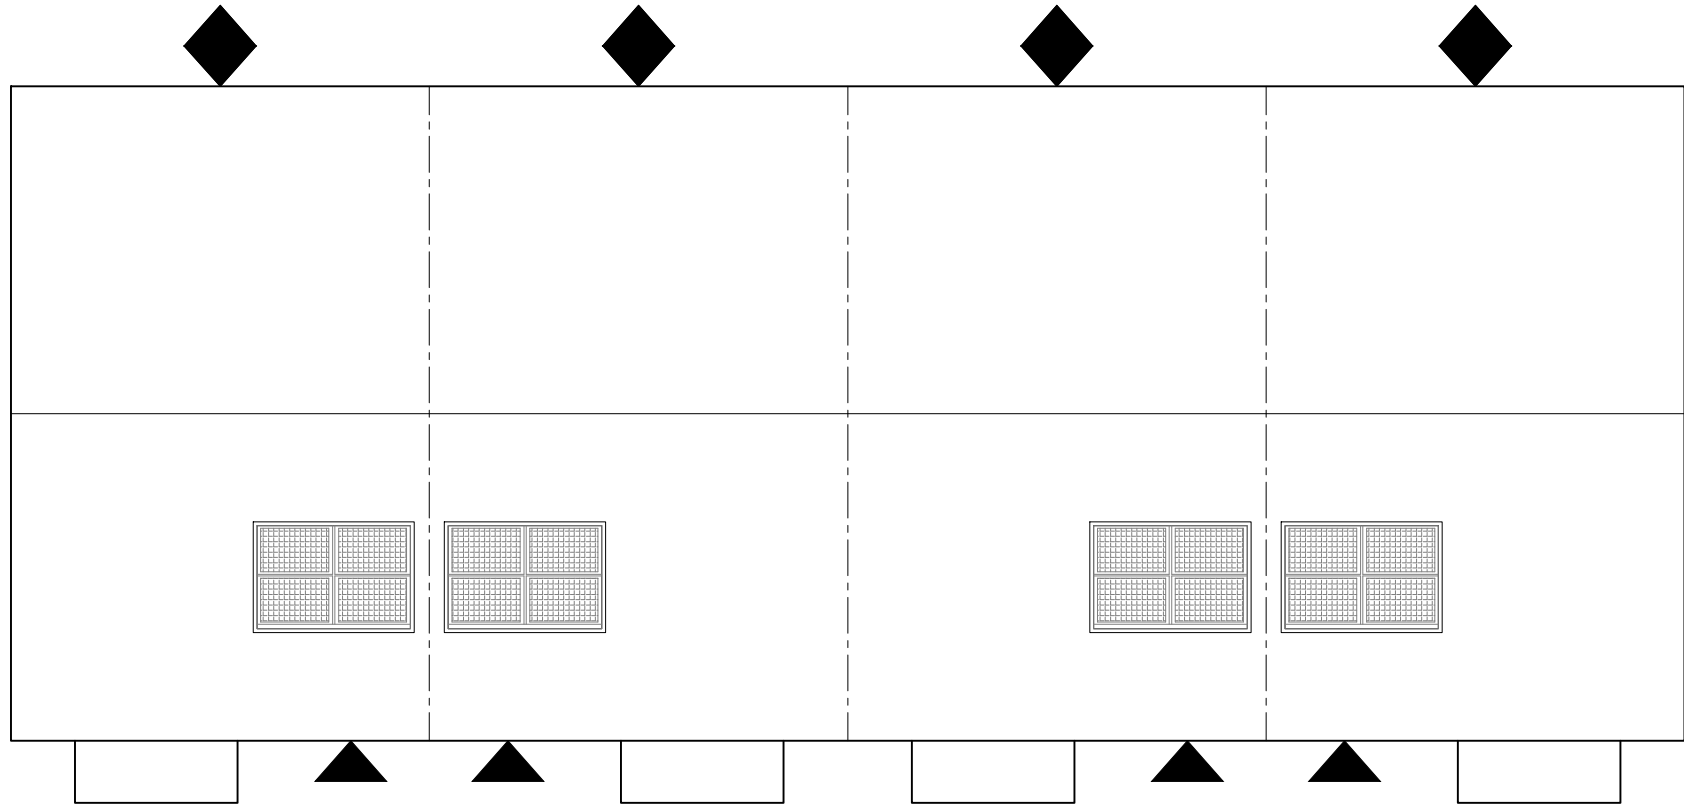


PLAN INDICATING PV ARRANGEMENT FOR TERRACED UNITS (1:100)

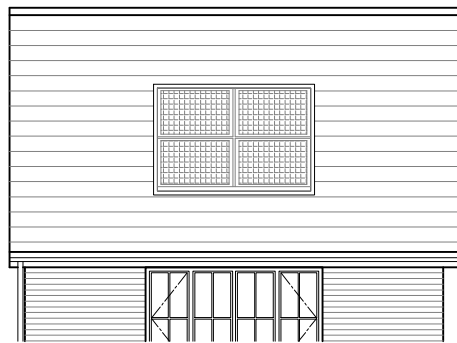


ELEVATION INDICATING PV ARRANGEMENT FOR A DETACHED UNIT (1:100)

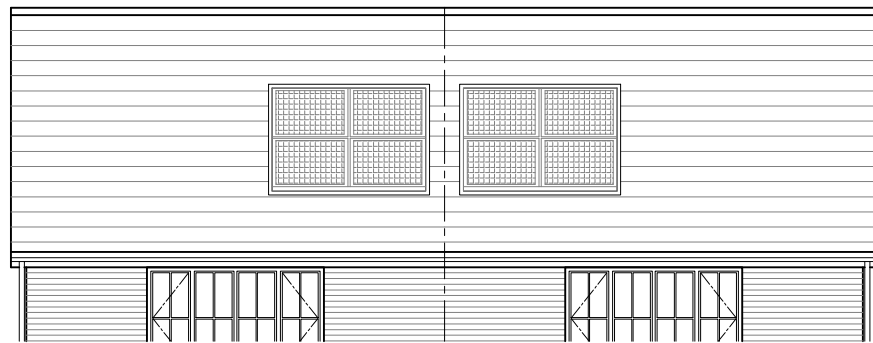

ELEVATION INDICATING PV ARRANGEMENT FOR SEMI DETACHED UNITS (1:100)

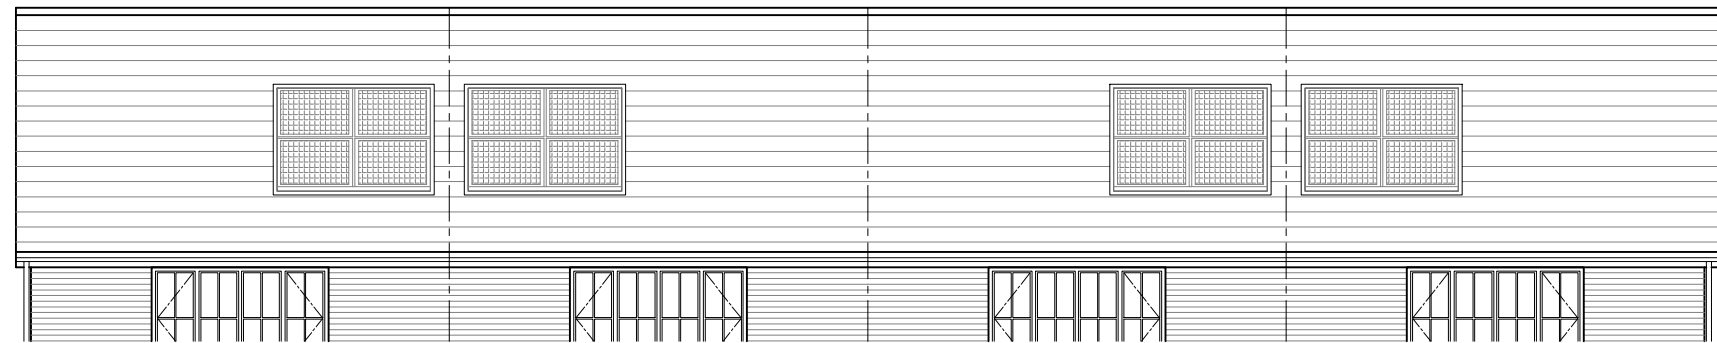

ELEVATION INDICATING PV ARRANGEMENT FOR TERRACED UNITS (1:100)

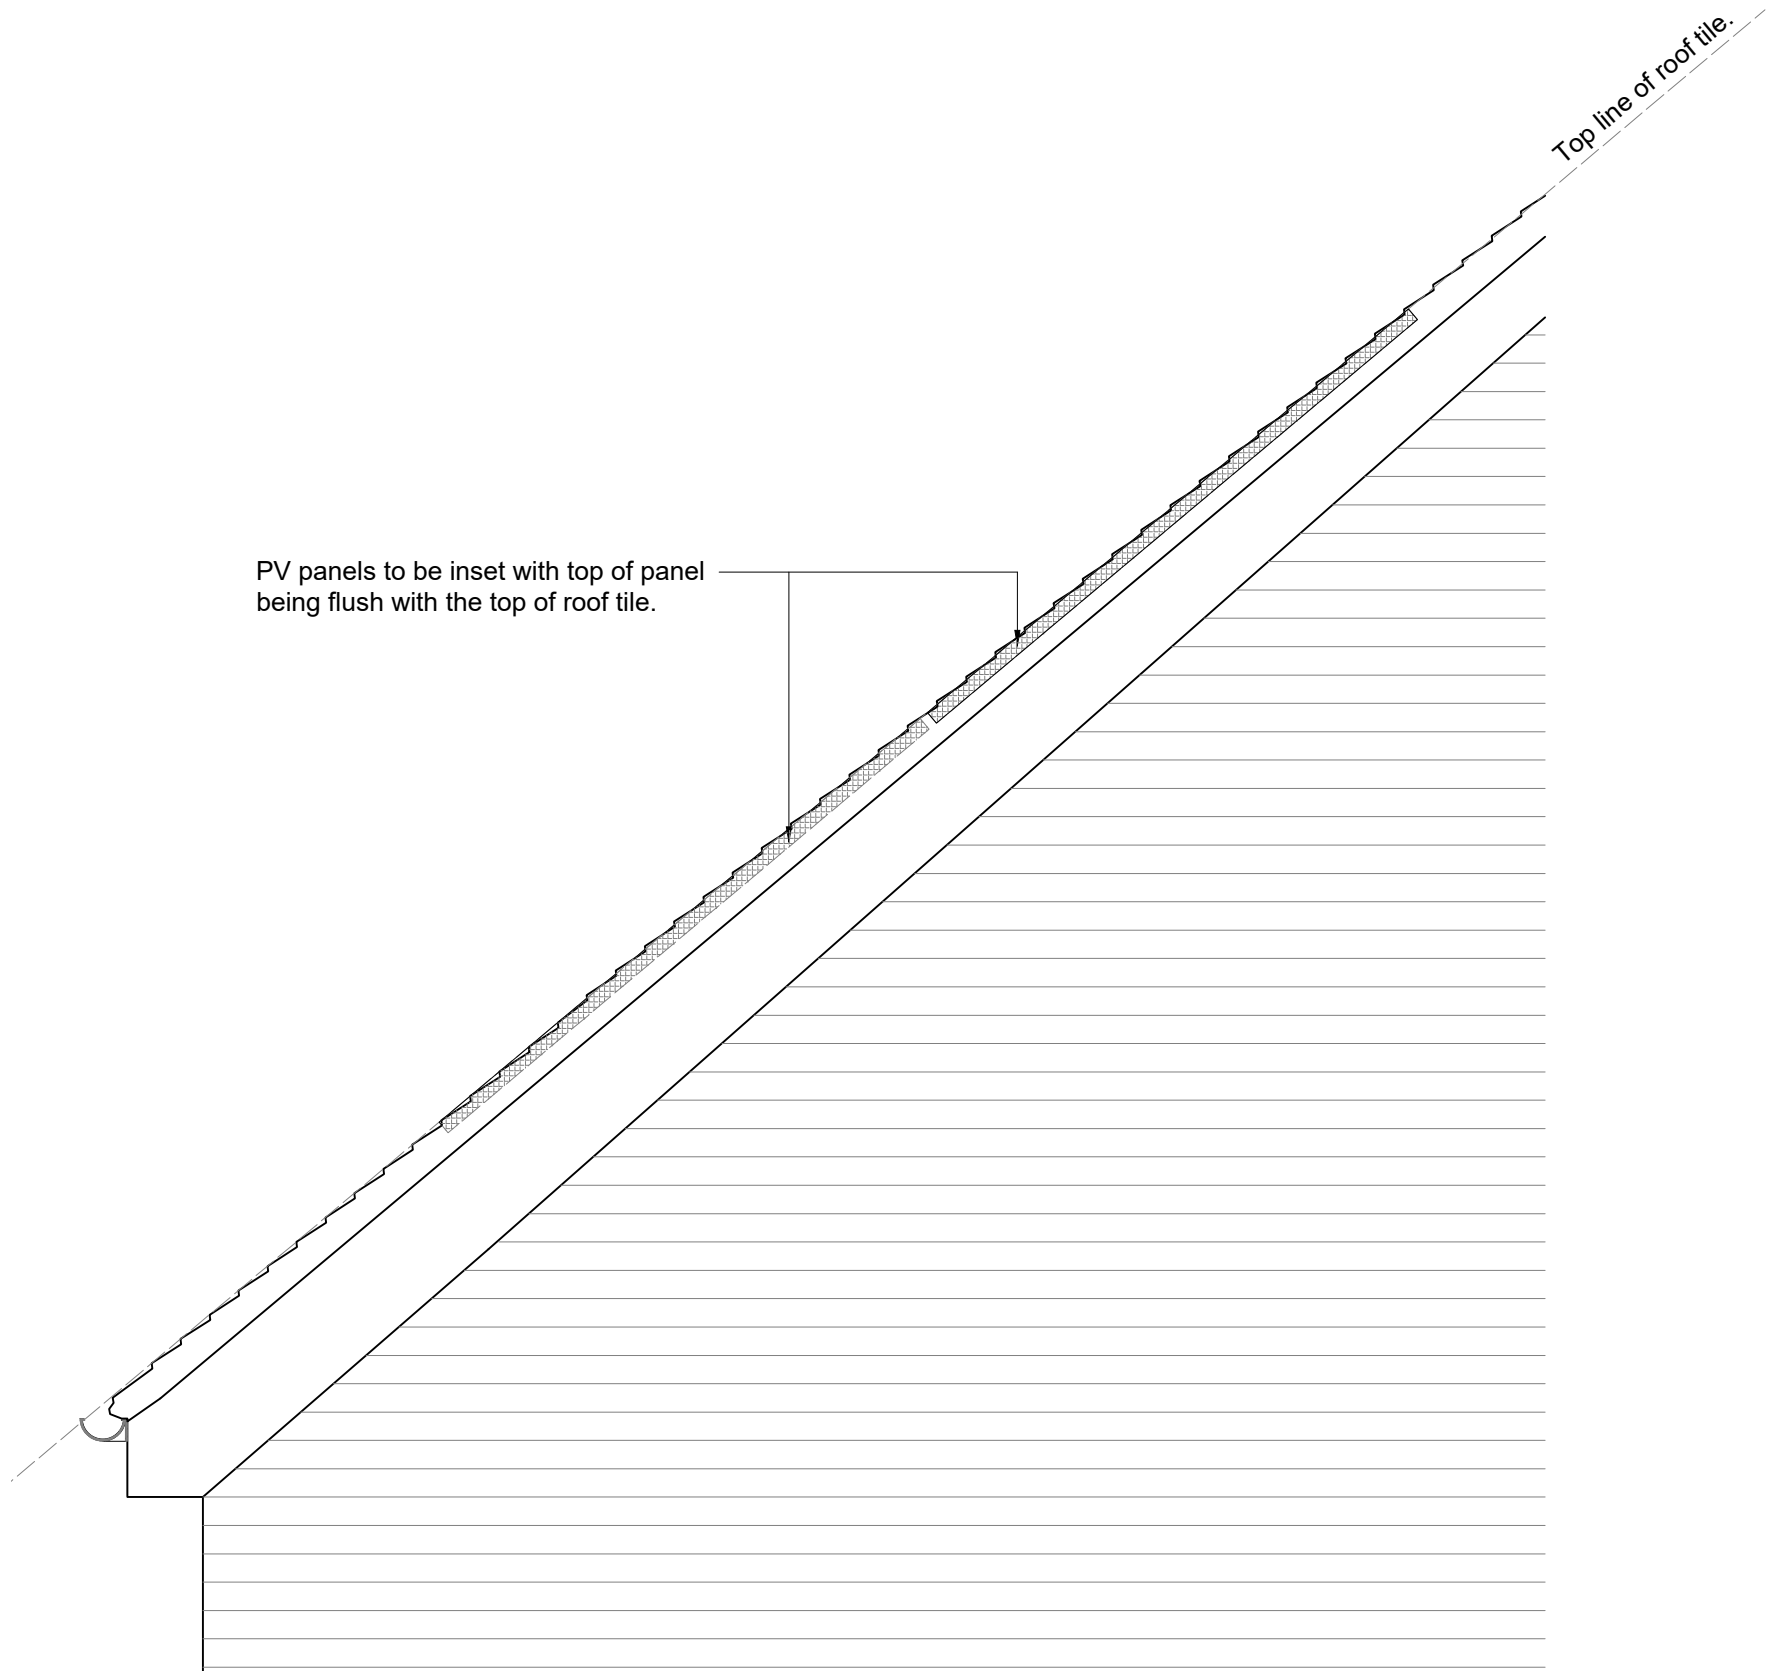

SECTIONAL ELEVATION INDICATING INSET PV PANEL ARRANGEMENT ON PITCHED ROOF (1:100)



EXAMPLE EXTRACT FROM PLANNING LAYOUT INDICATING PV LOCATIONS

GENERAL NOTES

Please refer to site specific planning layout for final location and orientation of PV panels.

Rev	Date	By	Description	Check
 COUNTRYSIDE Places People Love Countryside Properties (UK) Limited Regeneration North 391 Bridgewater Place, Birchwood Park, Birchwood Warrington WA3 6XG Tel: 01925 248900 Fax: 01925 248901 www.countryside-properties.com				
site: STANDARD DETAILS PV PANEL ARRANGEMENT				
title: INDICATIVE PV PANEL ARRANGEMENTS/LOCATIONS				
scale: 1:100/1:20		drawn by: PACC		
date: MAY 2023		checked:		
		drawing no: NSDTF - 8101		
sheet no:		revision:		
PS S3054 ISO 9001:2008 EMS 61920 ISO 14001:2004				