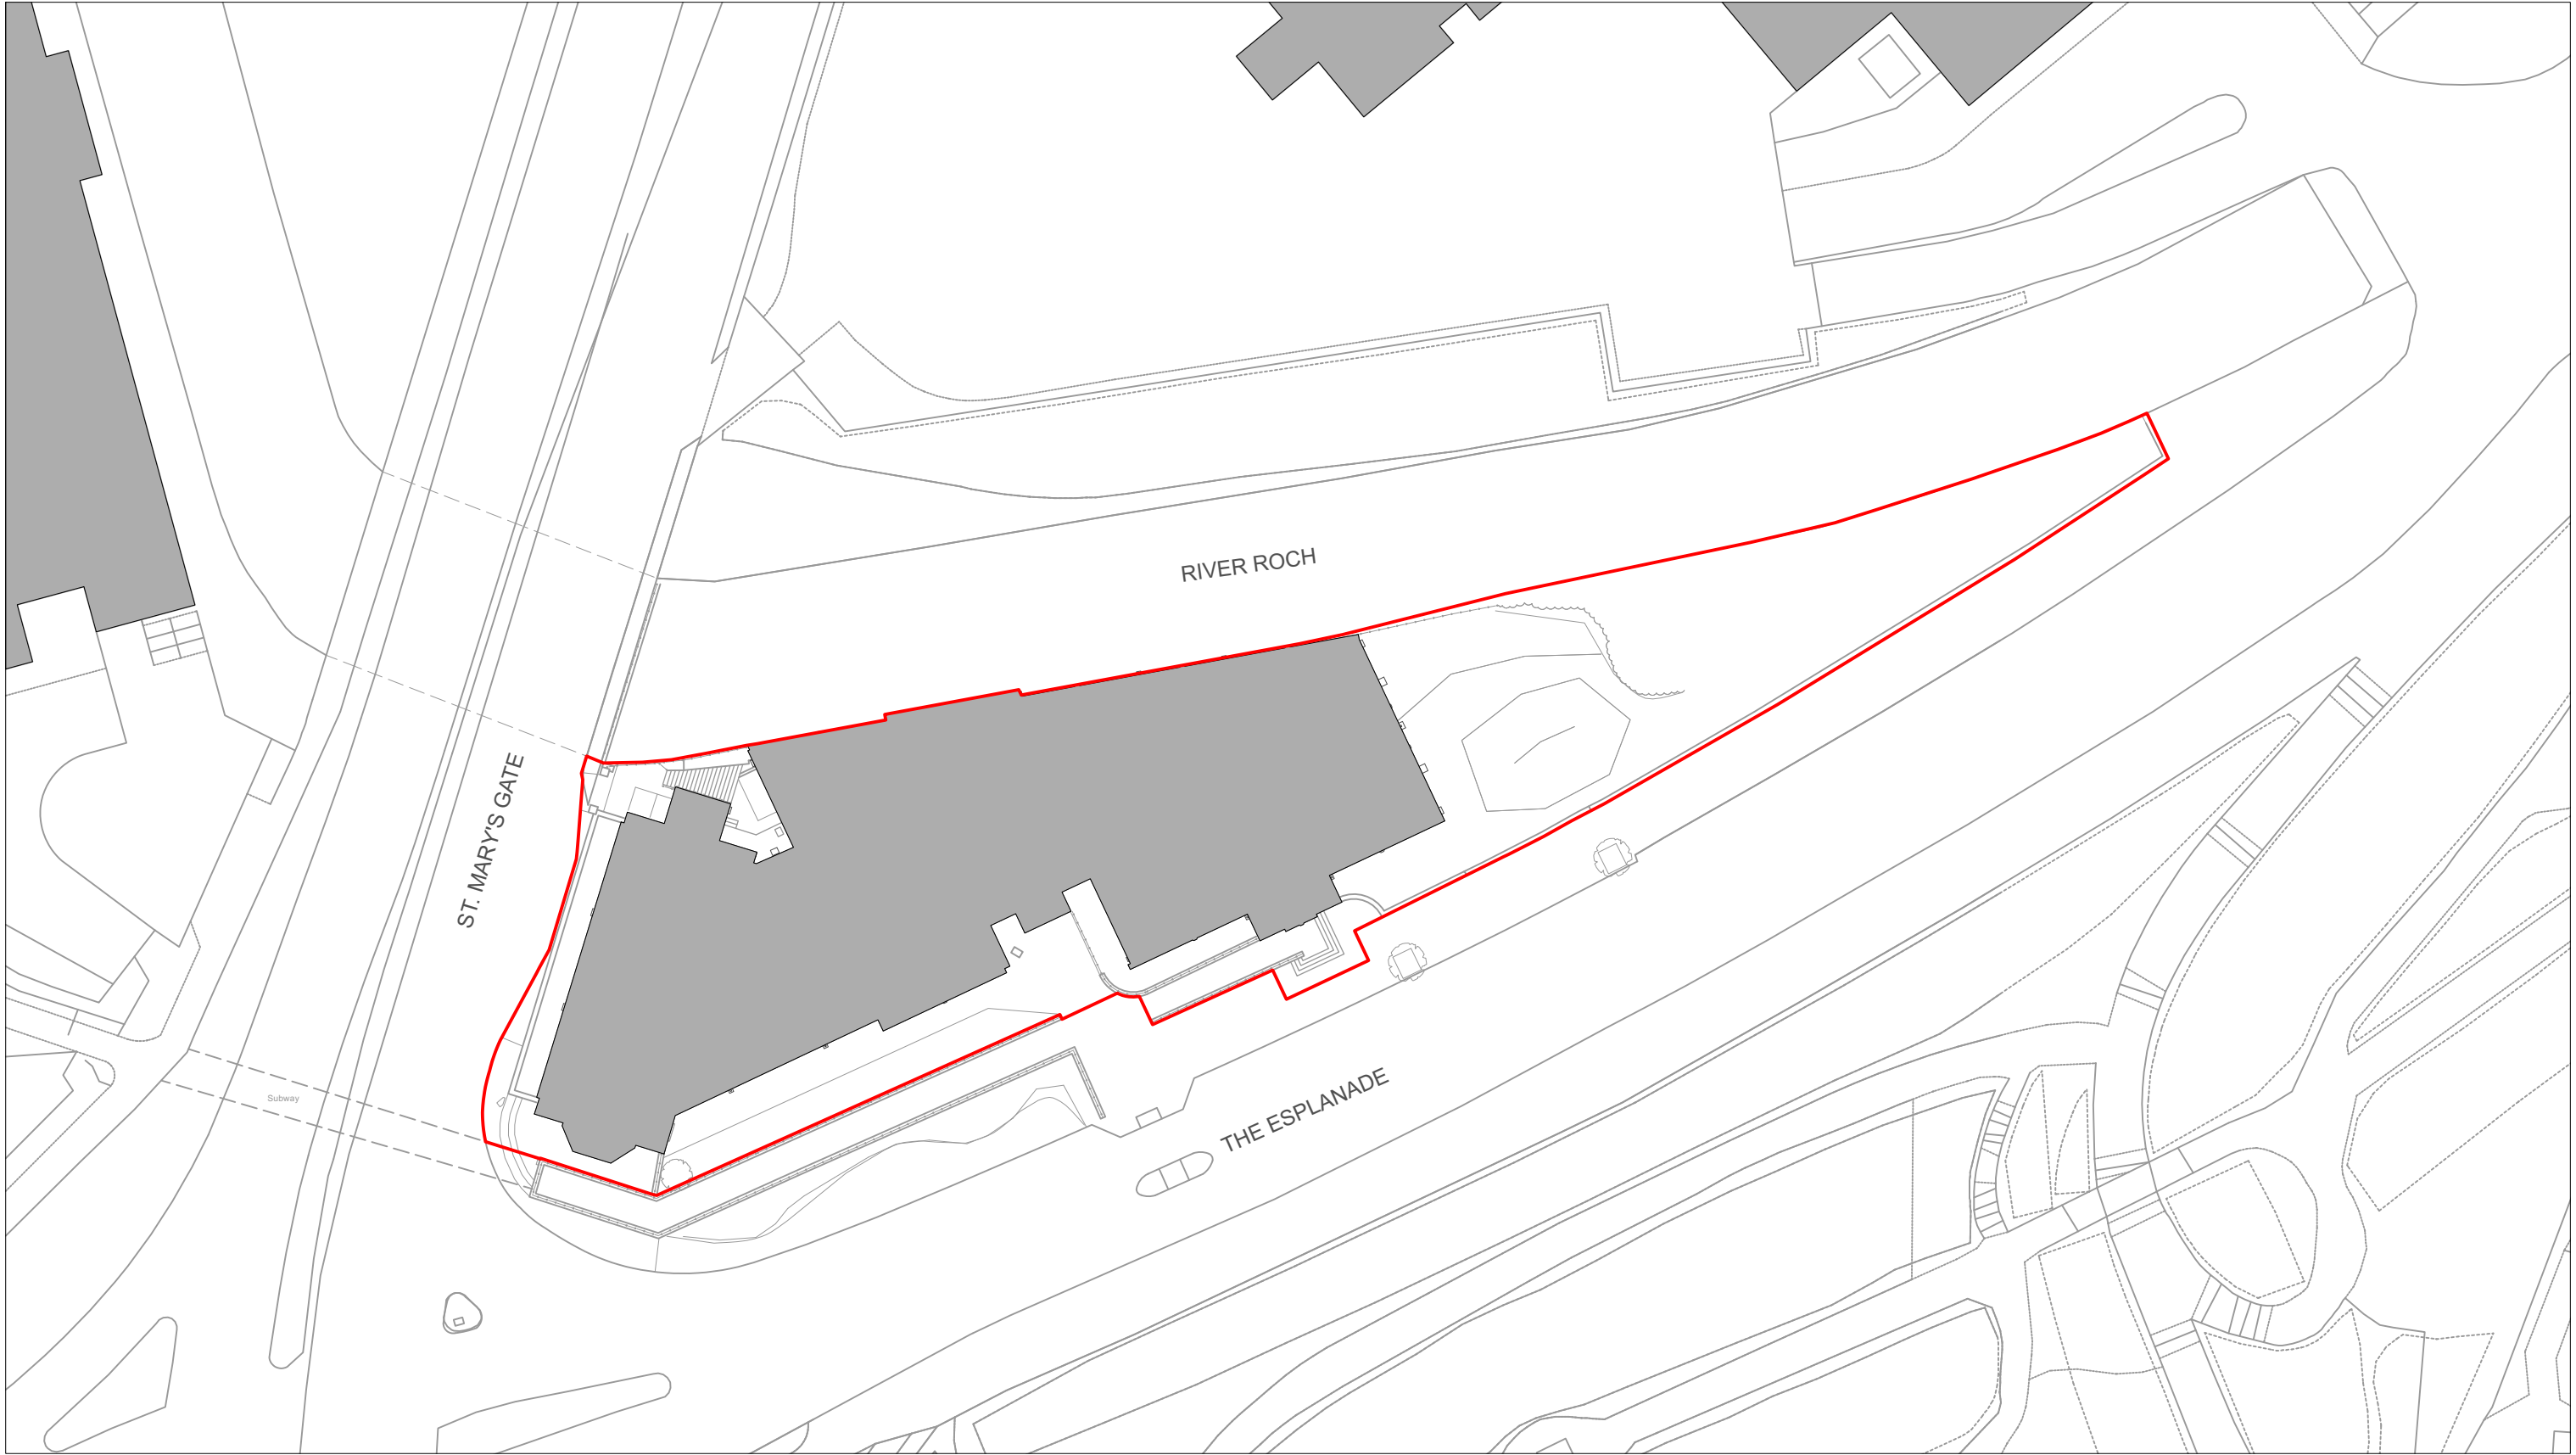


Key

— Site Boundary

Note

No external changes from existing to proposed block plan.

Rev.	Date	Drawn	Checked	Note
 ARCHITECTURAL EMPORIUM Ltd www.architectural-emporium.co.uk / mail@architectural-emporium.co.uk 87 Kempston St, Liverpool, L3 8HE / +44 (0)151 363 0000				
JOB:		TOUCHSTONES - 547		
STATUS:		PLANNING		
SCALE:		NTS @ ISO A3		
FIRST ISSUE:		27/03/2024		
DRAWING No:		G2E-1.003 -		
Proposed Block Plan				