

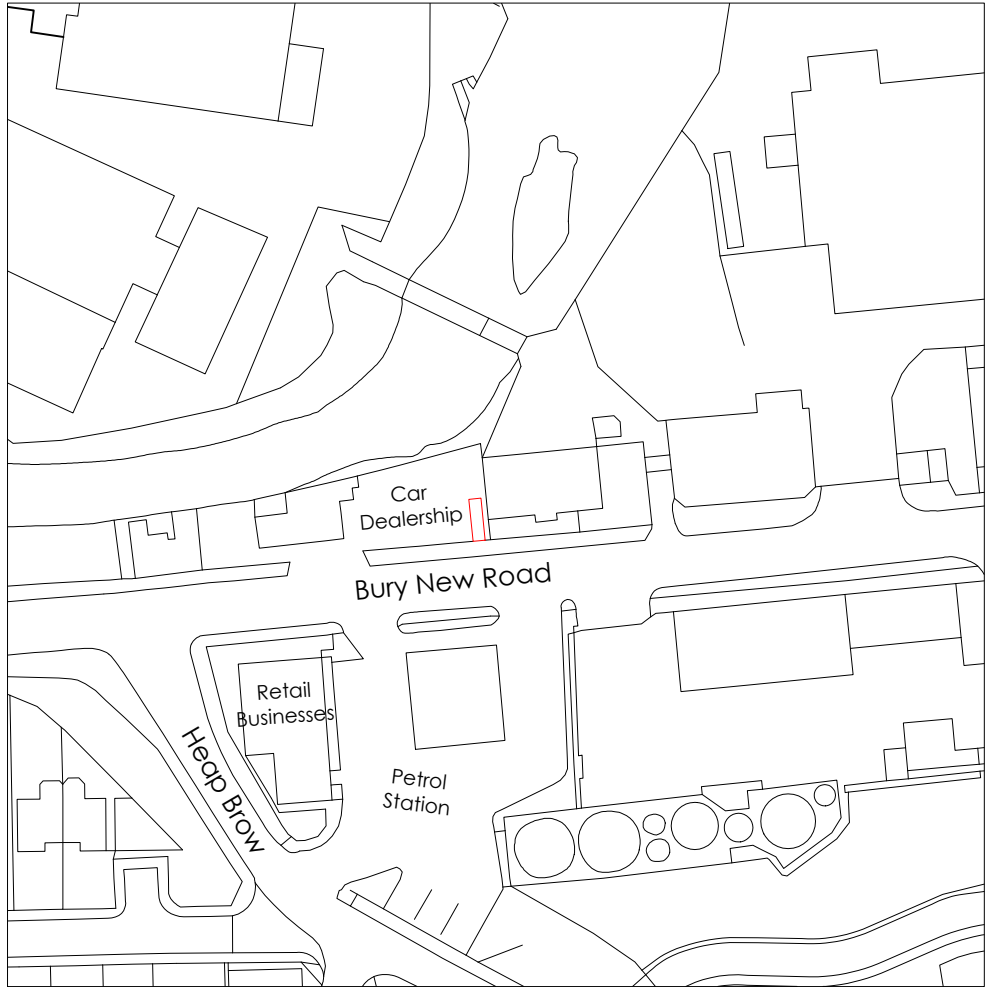


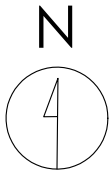

Crown copyright and database rights (2021) OS (100063368)

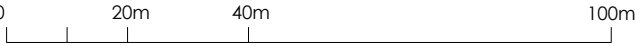

Title
Site Location Plan

Address
4 To 8, 10a and Land On The North
Side Of Bury New Road, Heap Bridge,
Bury, BL9 7HR



Client

Job No.	Issued
19848	11/05/22


Scale
1:1250 @ A3

Key
1. Site Boundary

All information is to be checked on site for accuracy and fit. Only drawings with WD status with the most recent revision are to be used for construction.

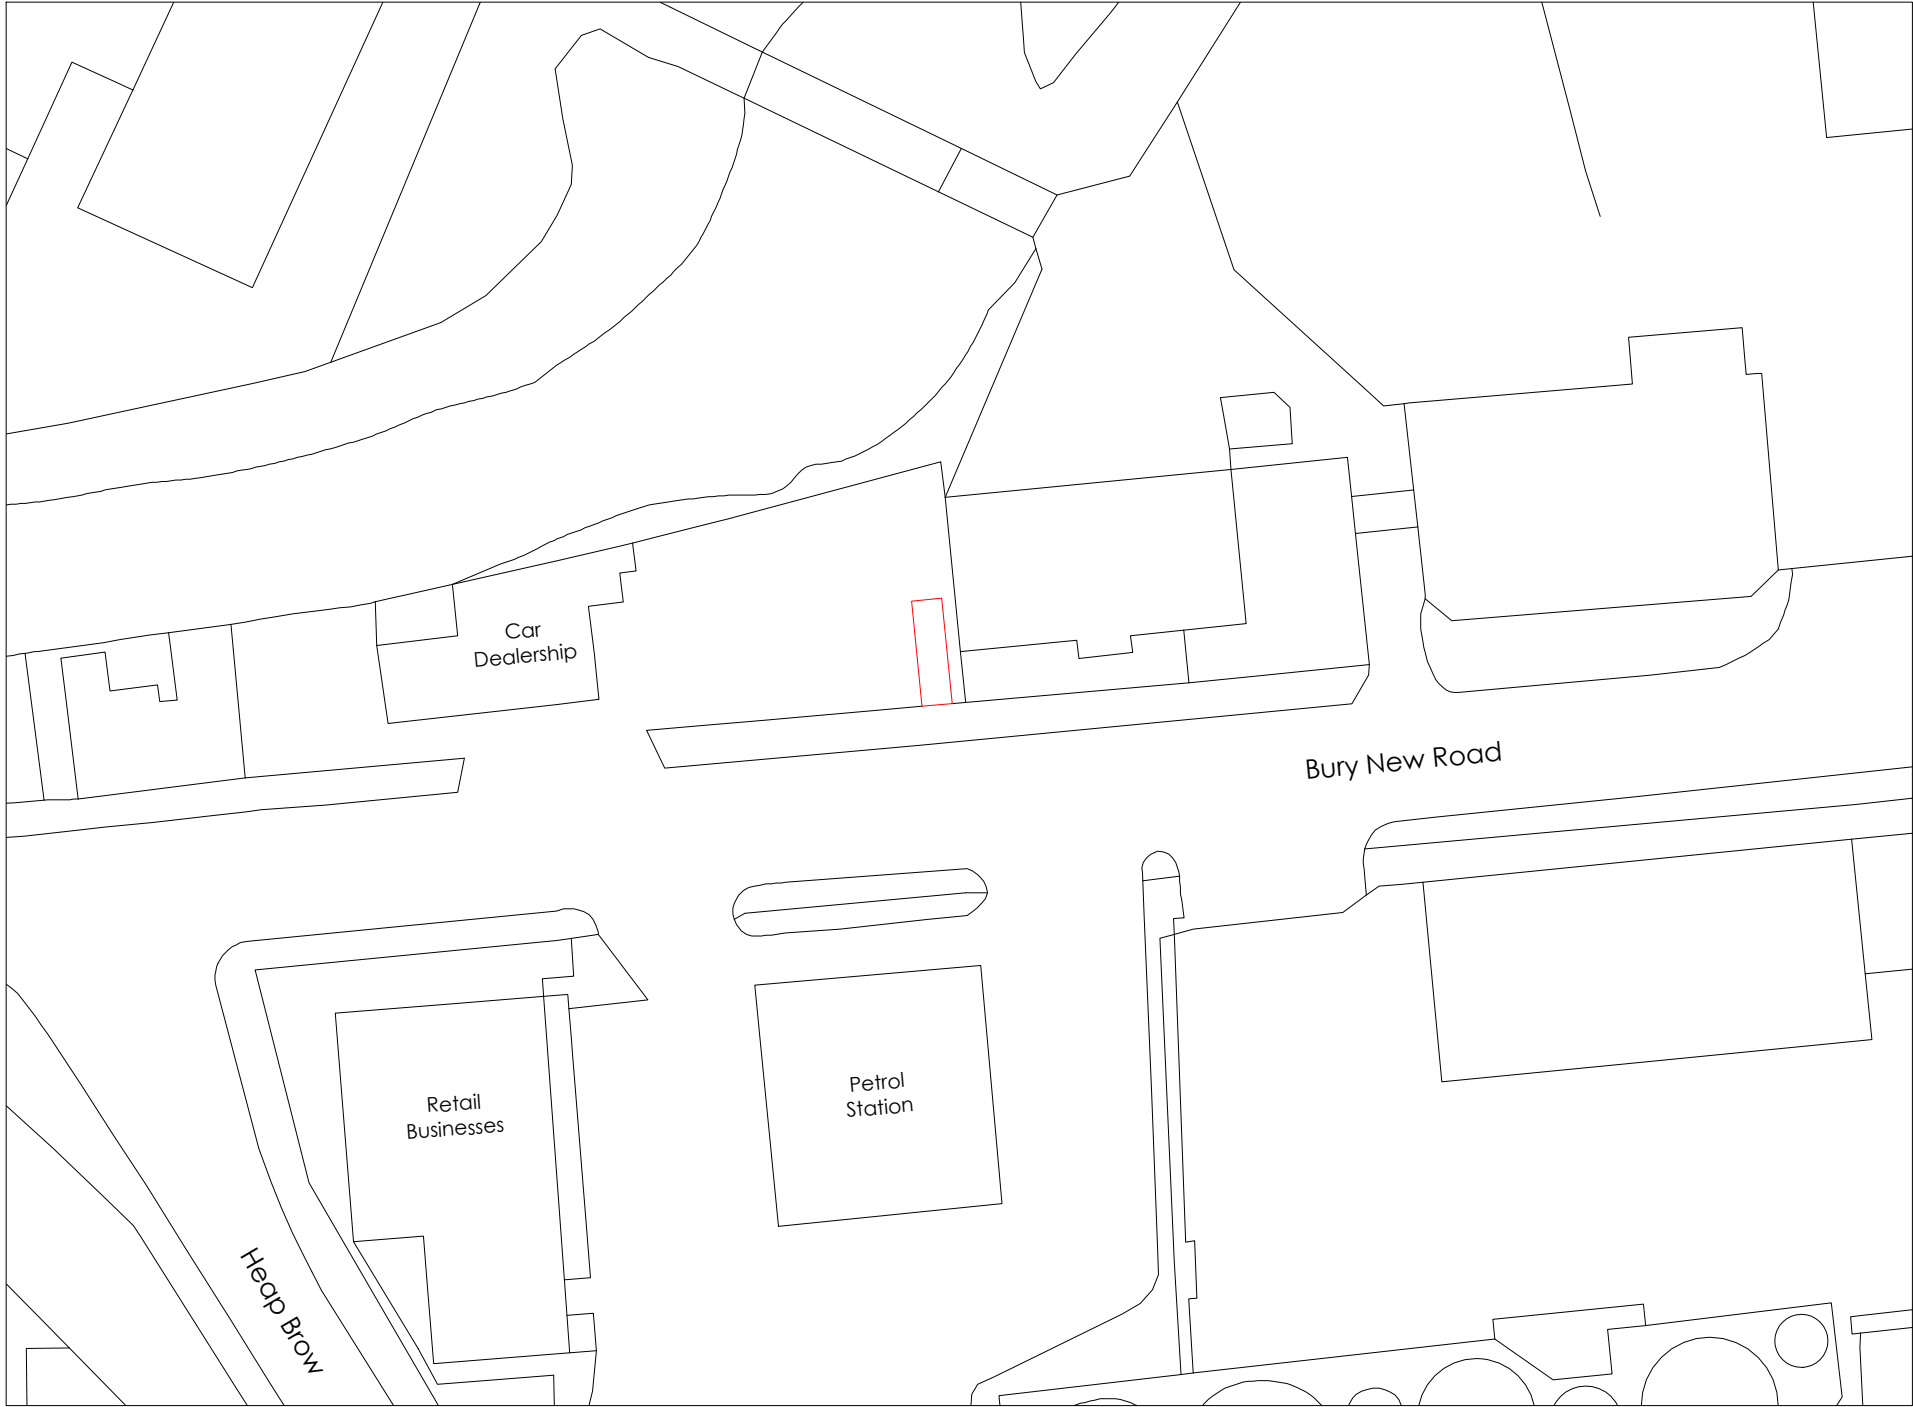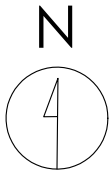

Crown copyright and database rights (2021) OS (100063368)

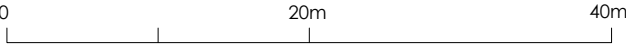

Title
Existing Site Plan

Address
4 To 8, 10a and Land On The North
Side Of Bury New Road, Heap Bridge,
Bury, BL9 7HR



Client

Job No. 19848
Issued 11/05/22


Scale
1:500 @ A3

Key
1. Site Boundary

All information is to be checked on
site for accuracy and fit. Only
drawings with WD status with the
most recent revision are to be used
for construction.

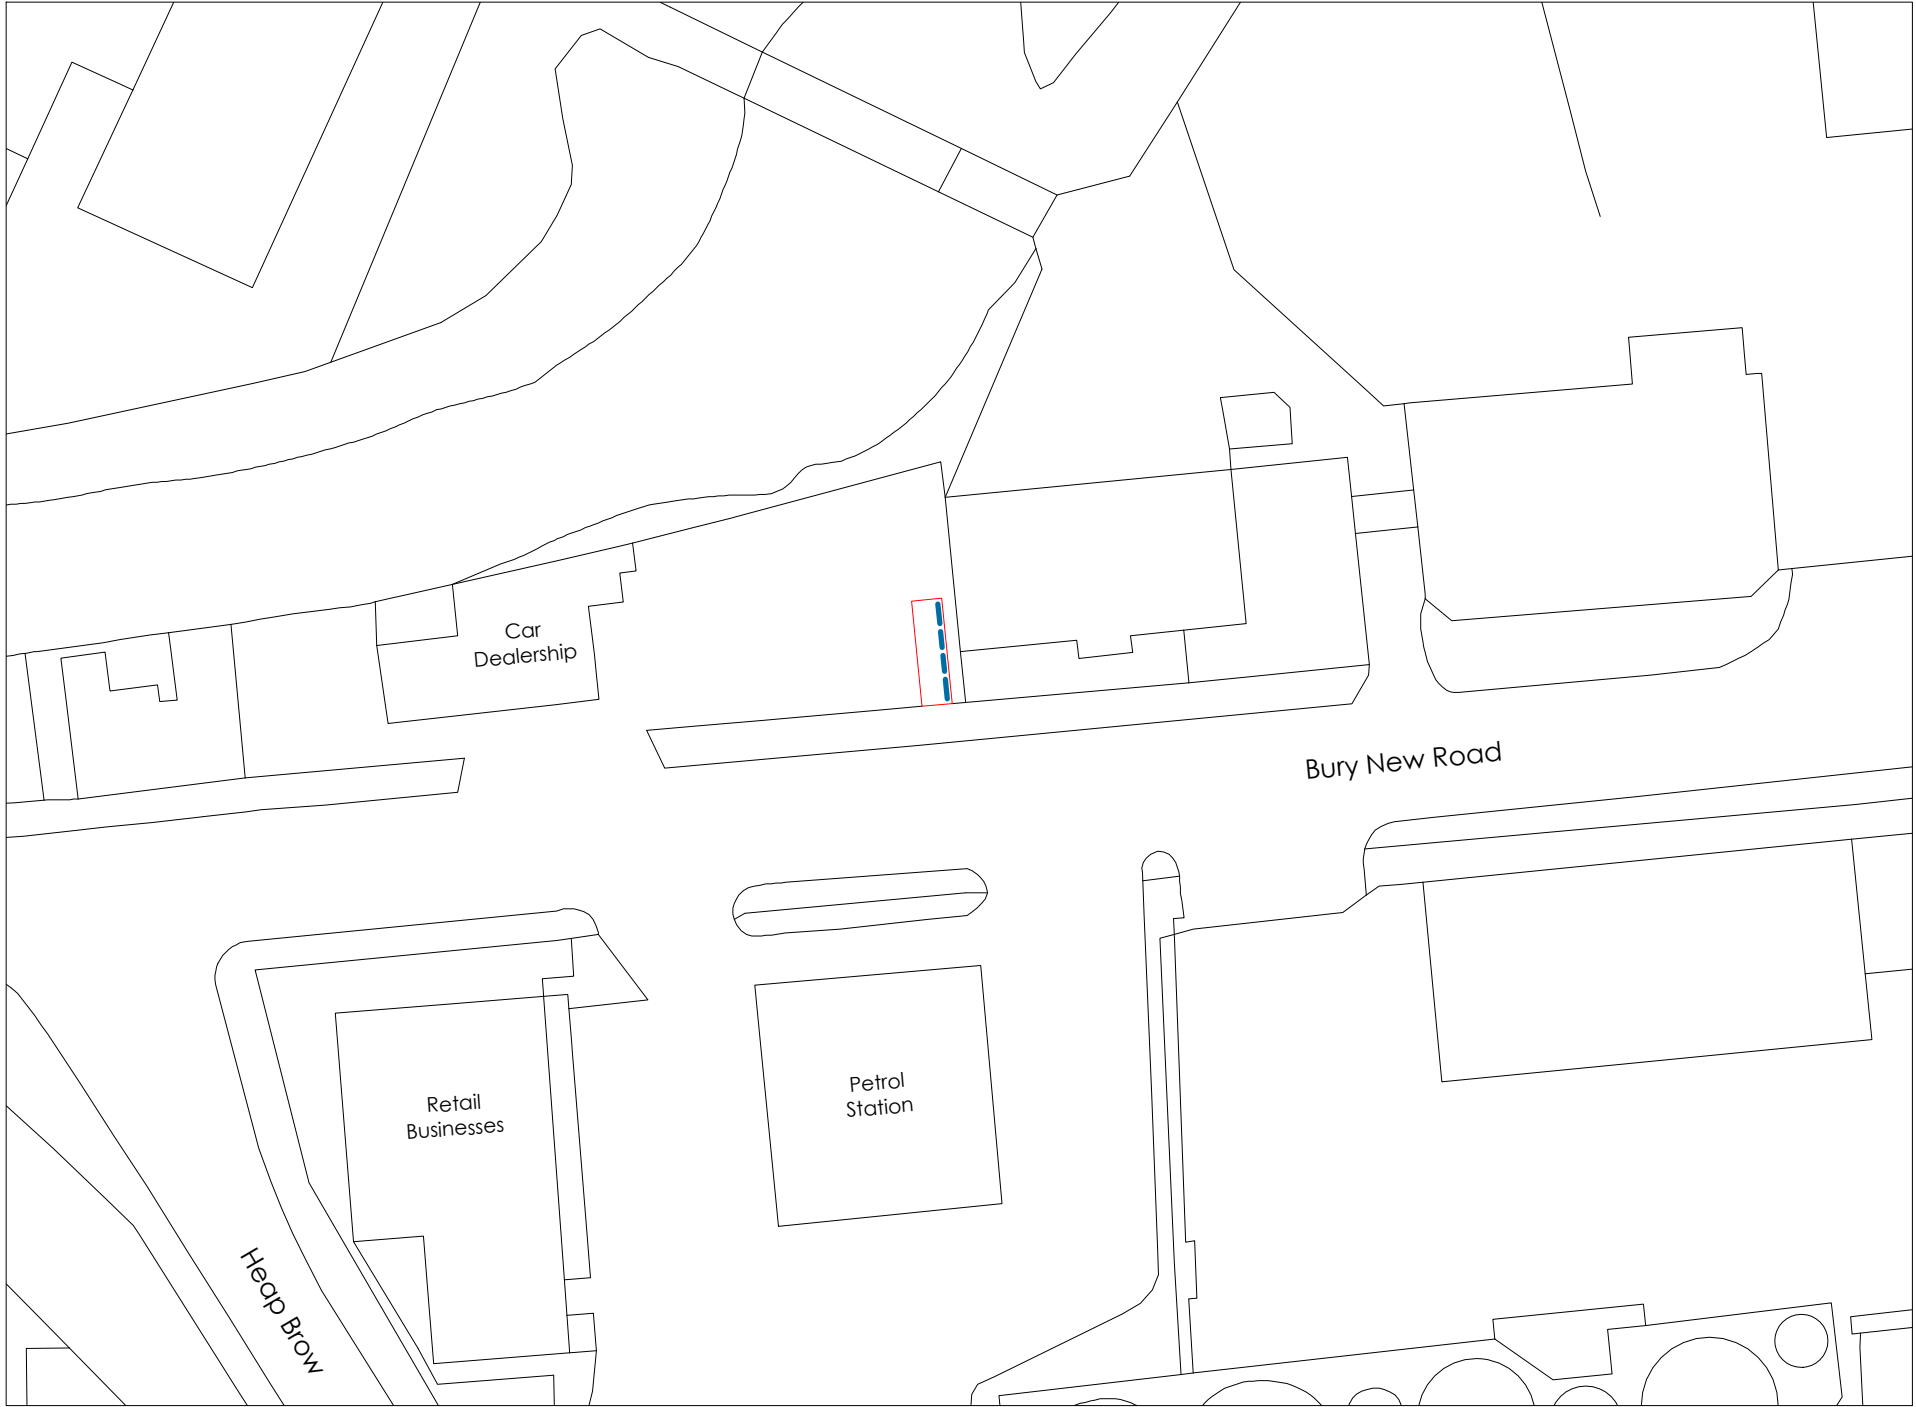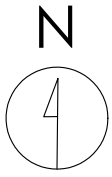

Crown copyright and database rights (2021) OS (100063368)

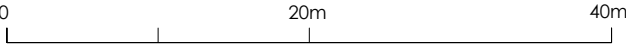

Title
Proposed Site Plan

Address
4 To 8, 10a and Land On The North
Side Of Bury New Road, Heap Bridge,
Bury, BL9 7HR

Client

Job No. 19848 **Issued** 11/05/22

Scale
1:500 @ A3

Key
1. Site Boundary
2. Proposed Digital Display

All information is to be checked on
site for accuracy and fit. Only
drawings with WD status with the
most recent revision are to be used
for construction.




Front




Side

Existing

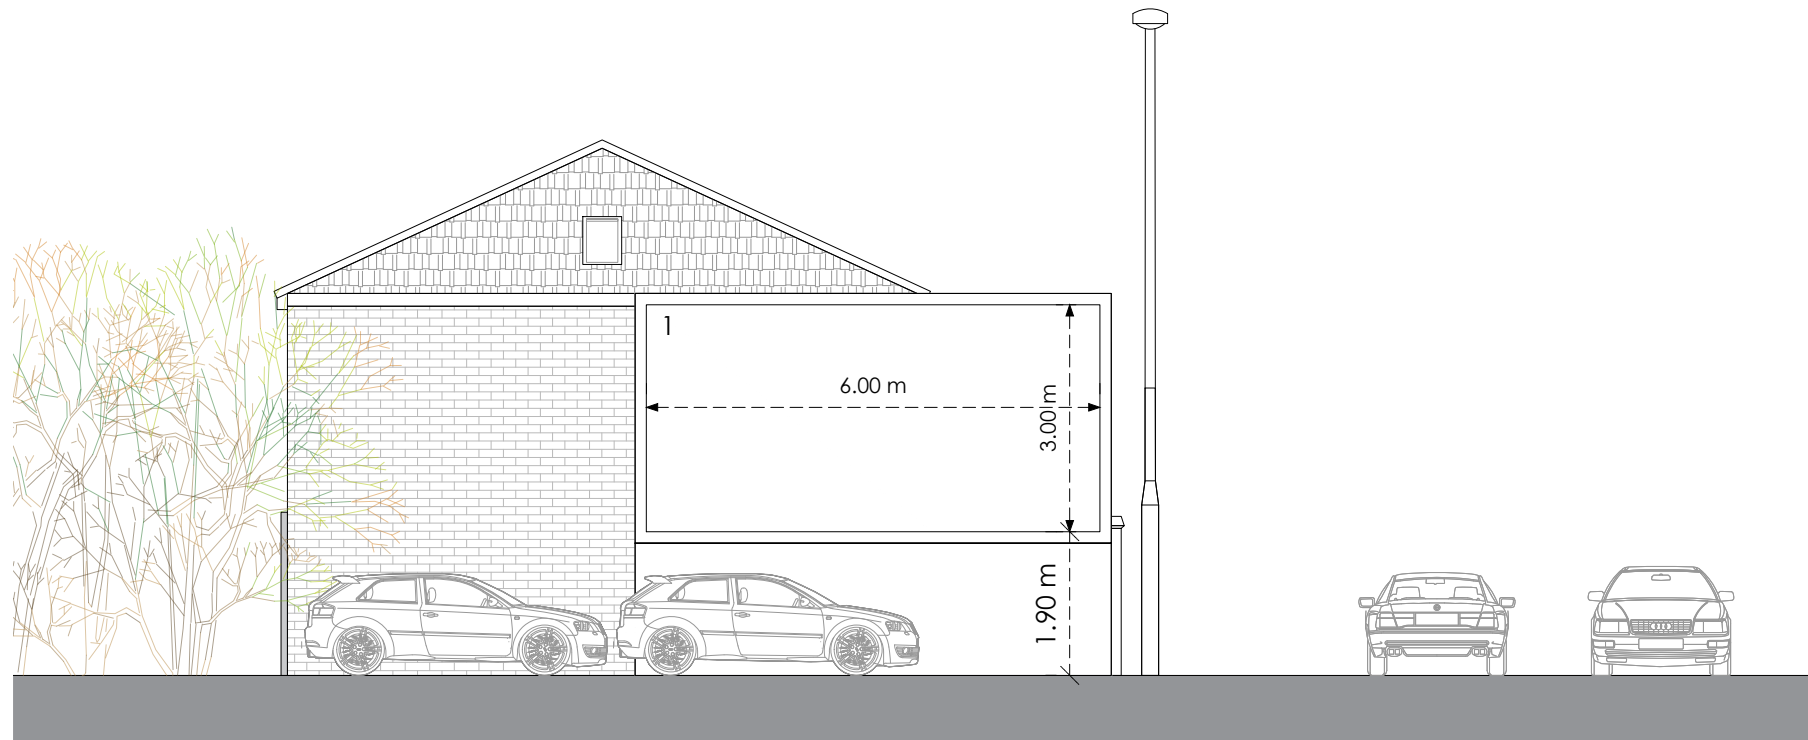

Front

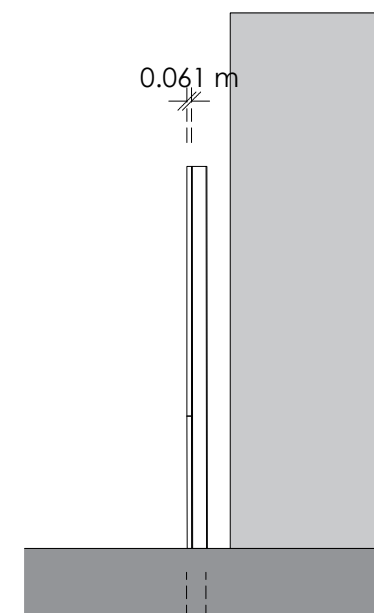

Side

Proposed

0 4m 8m

Title
Existing and Proposed Elevations

Address
4 To 8, 10a and Land On The North
Side Of Bury New Road, Heap Bridge,
Bury, BL9 7HR

Client

Job No.
19848

Issued
11/05/22

Scale
1:100 @ A3

Key
1. Proposed Digital Display

All information is to be checked on
site for accuracy and fit. Only
drawings with WD status with the
most recent revision are to be used
for construction.