



Site Location

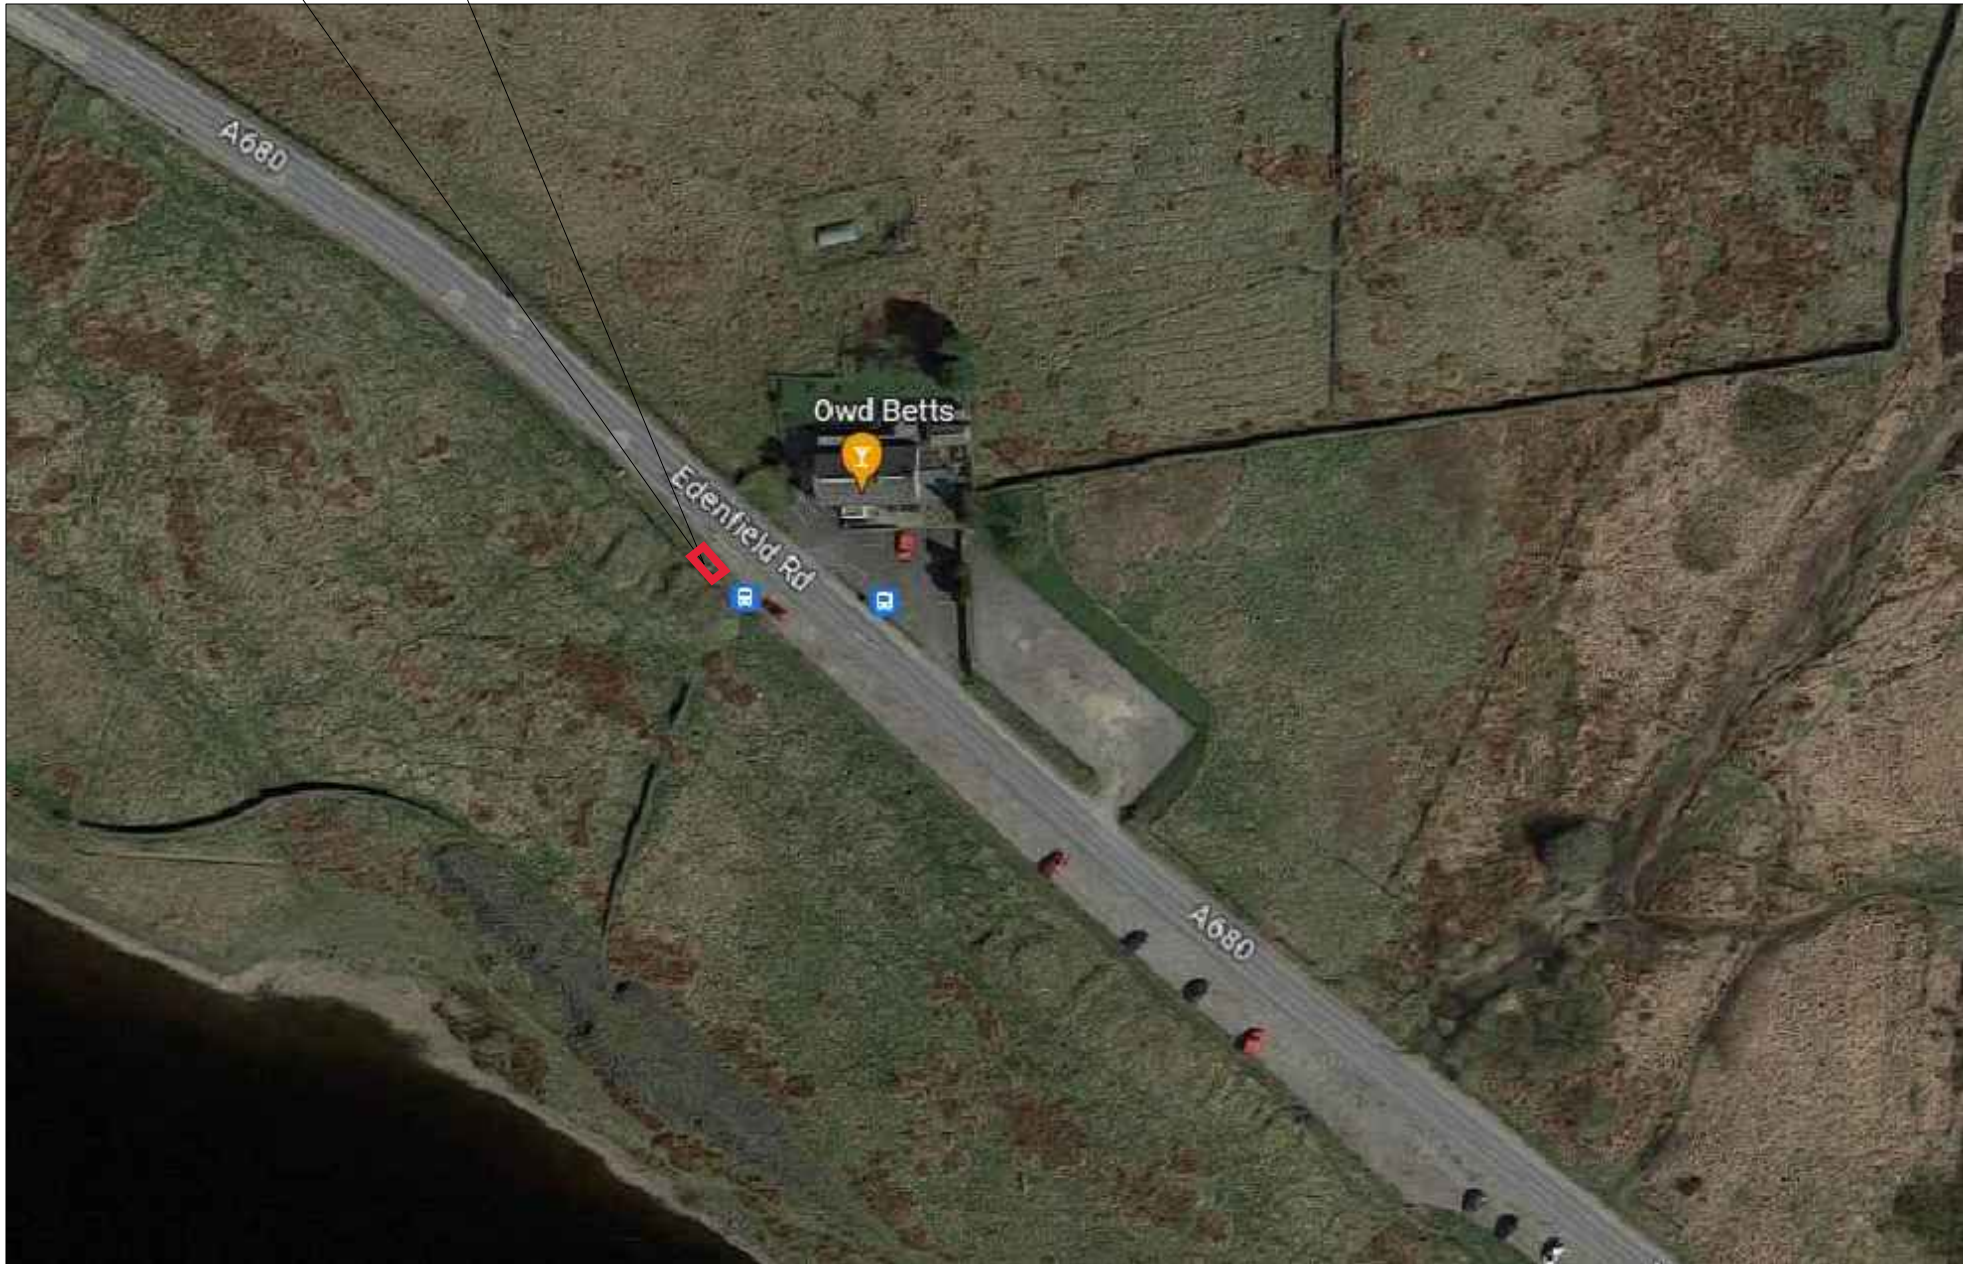


Site Location Plan
Scale 1:1250

Site Coordinates: 382937E, 416037N

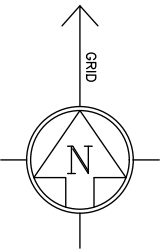

Site Location

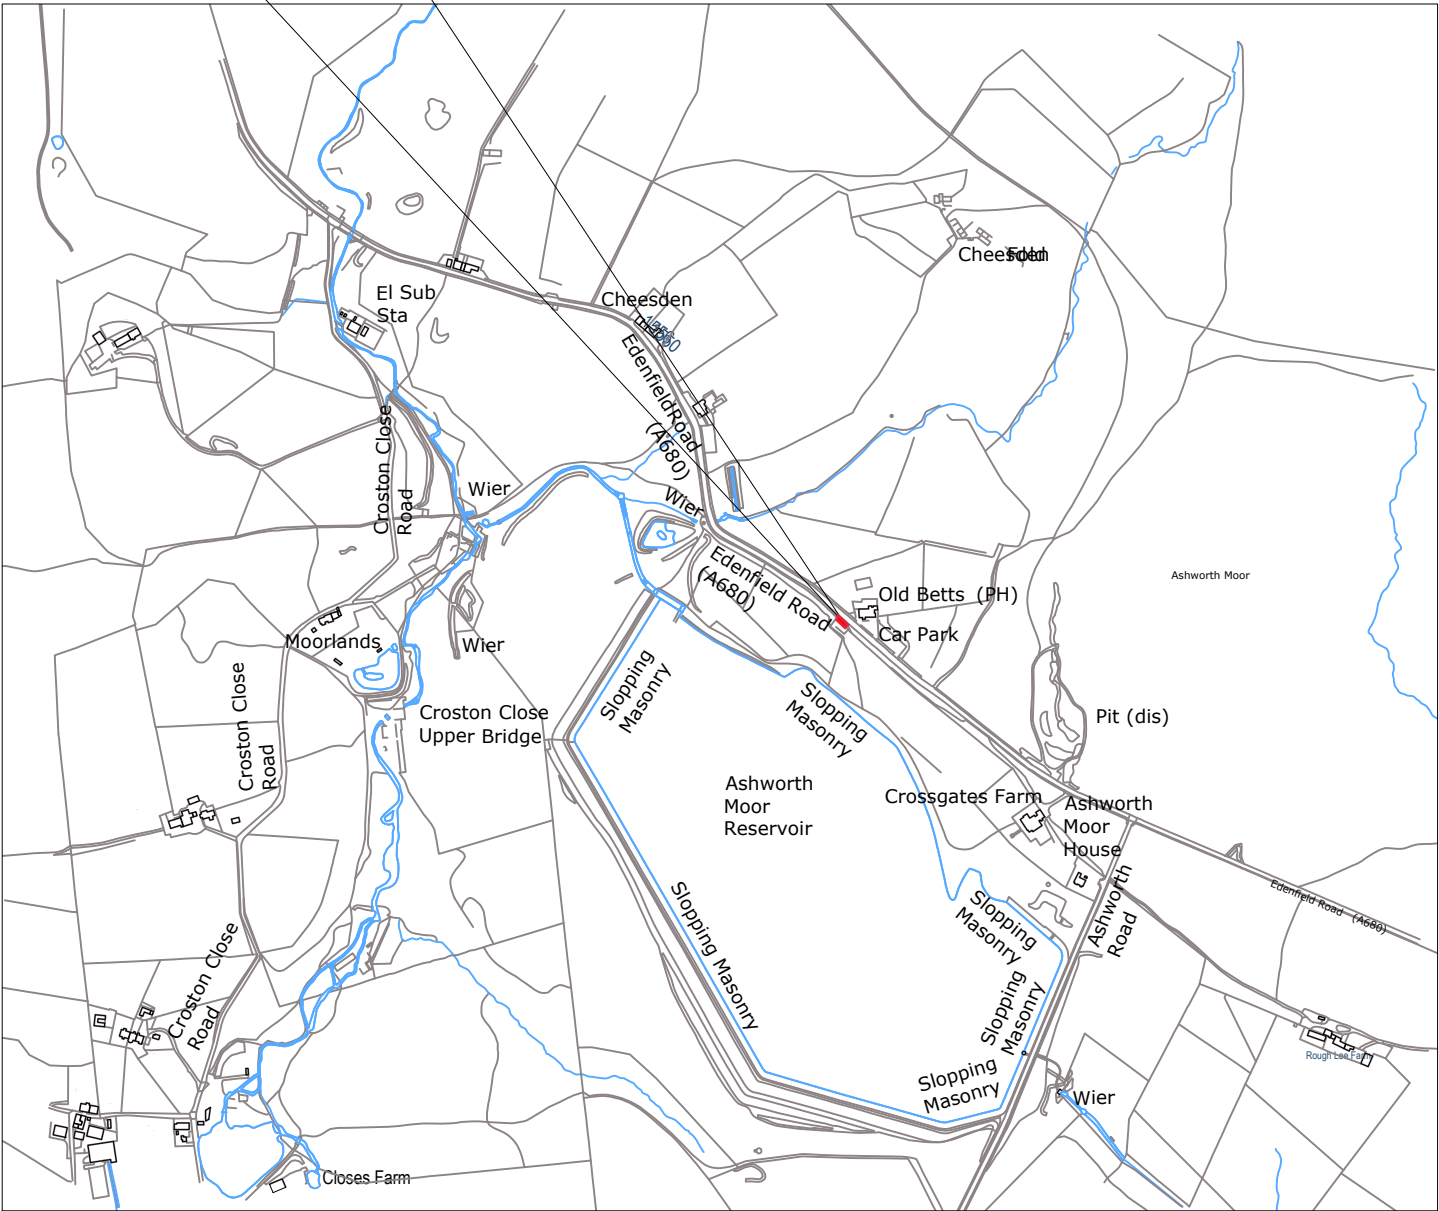

Site Location Plan
Scale 1:10000

THIS DRAWING AND ANY INFORMATION OR DESCRIPTIVE MATTER SET OUT HEREON ARE THE CONFIDENTIAL AND COPYRIGHT PROPERTY OF ELECTRICITY NORTH WEST LIMITED AND MUST NOT BE DISCLOSED, LOANED, COPIED OR USED FOR ANY PURPOSE WITHOUT WRITTEN PERMISSION.				
NOT TO BE SCALED. UNLESS OTHERWISE STATED DIMENSIONS ARE IN MILLIMETRES.				
REV	AMENDMENTS	DRAWN	APP.	DATE
001	ISSUED FOR TENDER	DT HUGHES	AH	04/05/2023



ELECTRICITY NORTH WEST
FREDERICK ROAD
SALFORD M6 6QH

OWD BETTS INN
ENWL TRANSMISSION NETWORK
EDENFIELD RD, OL12 7TY
SITE LOCATION PLANS

SCALE	AS NOTED	SITE NAME	EDENFIELD RD, OL12 7TY	
DRAWN	DT HUGHES	PROJECT	ENWL TRANSMISSION NETWORK	
APPROVED	A. Ho	P.F.R. NO.	70093	DWG STATUS TENDER
DATE	APRIL 2023	DRAWING NUMBER		REVISION
SHEET SIZE	A2	70093-00110		001
OLD DWG NO	-			