
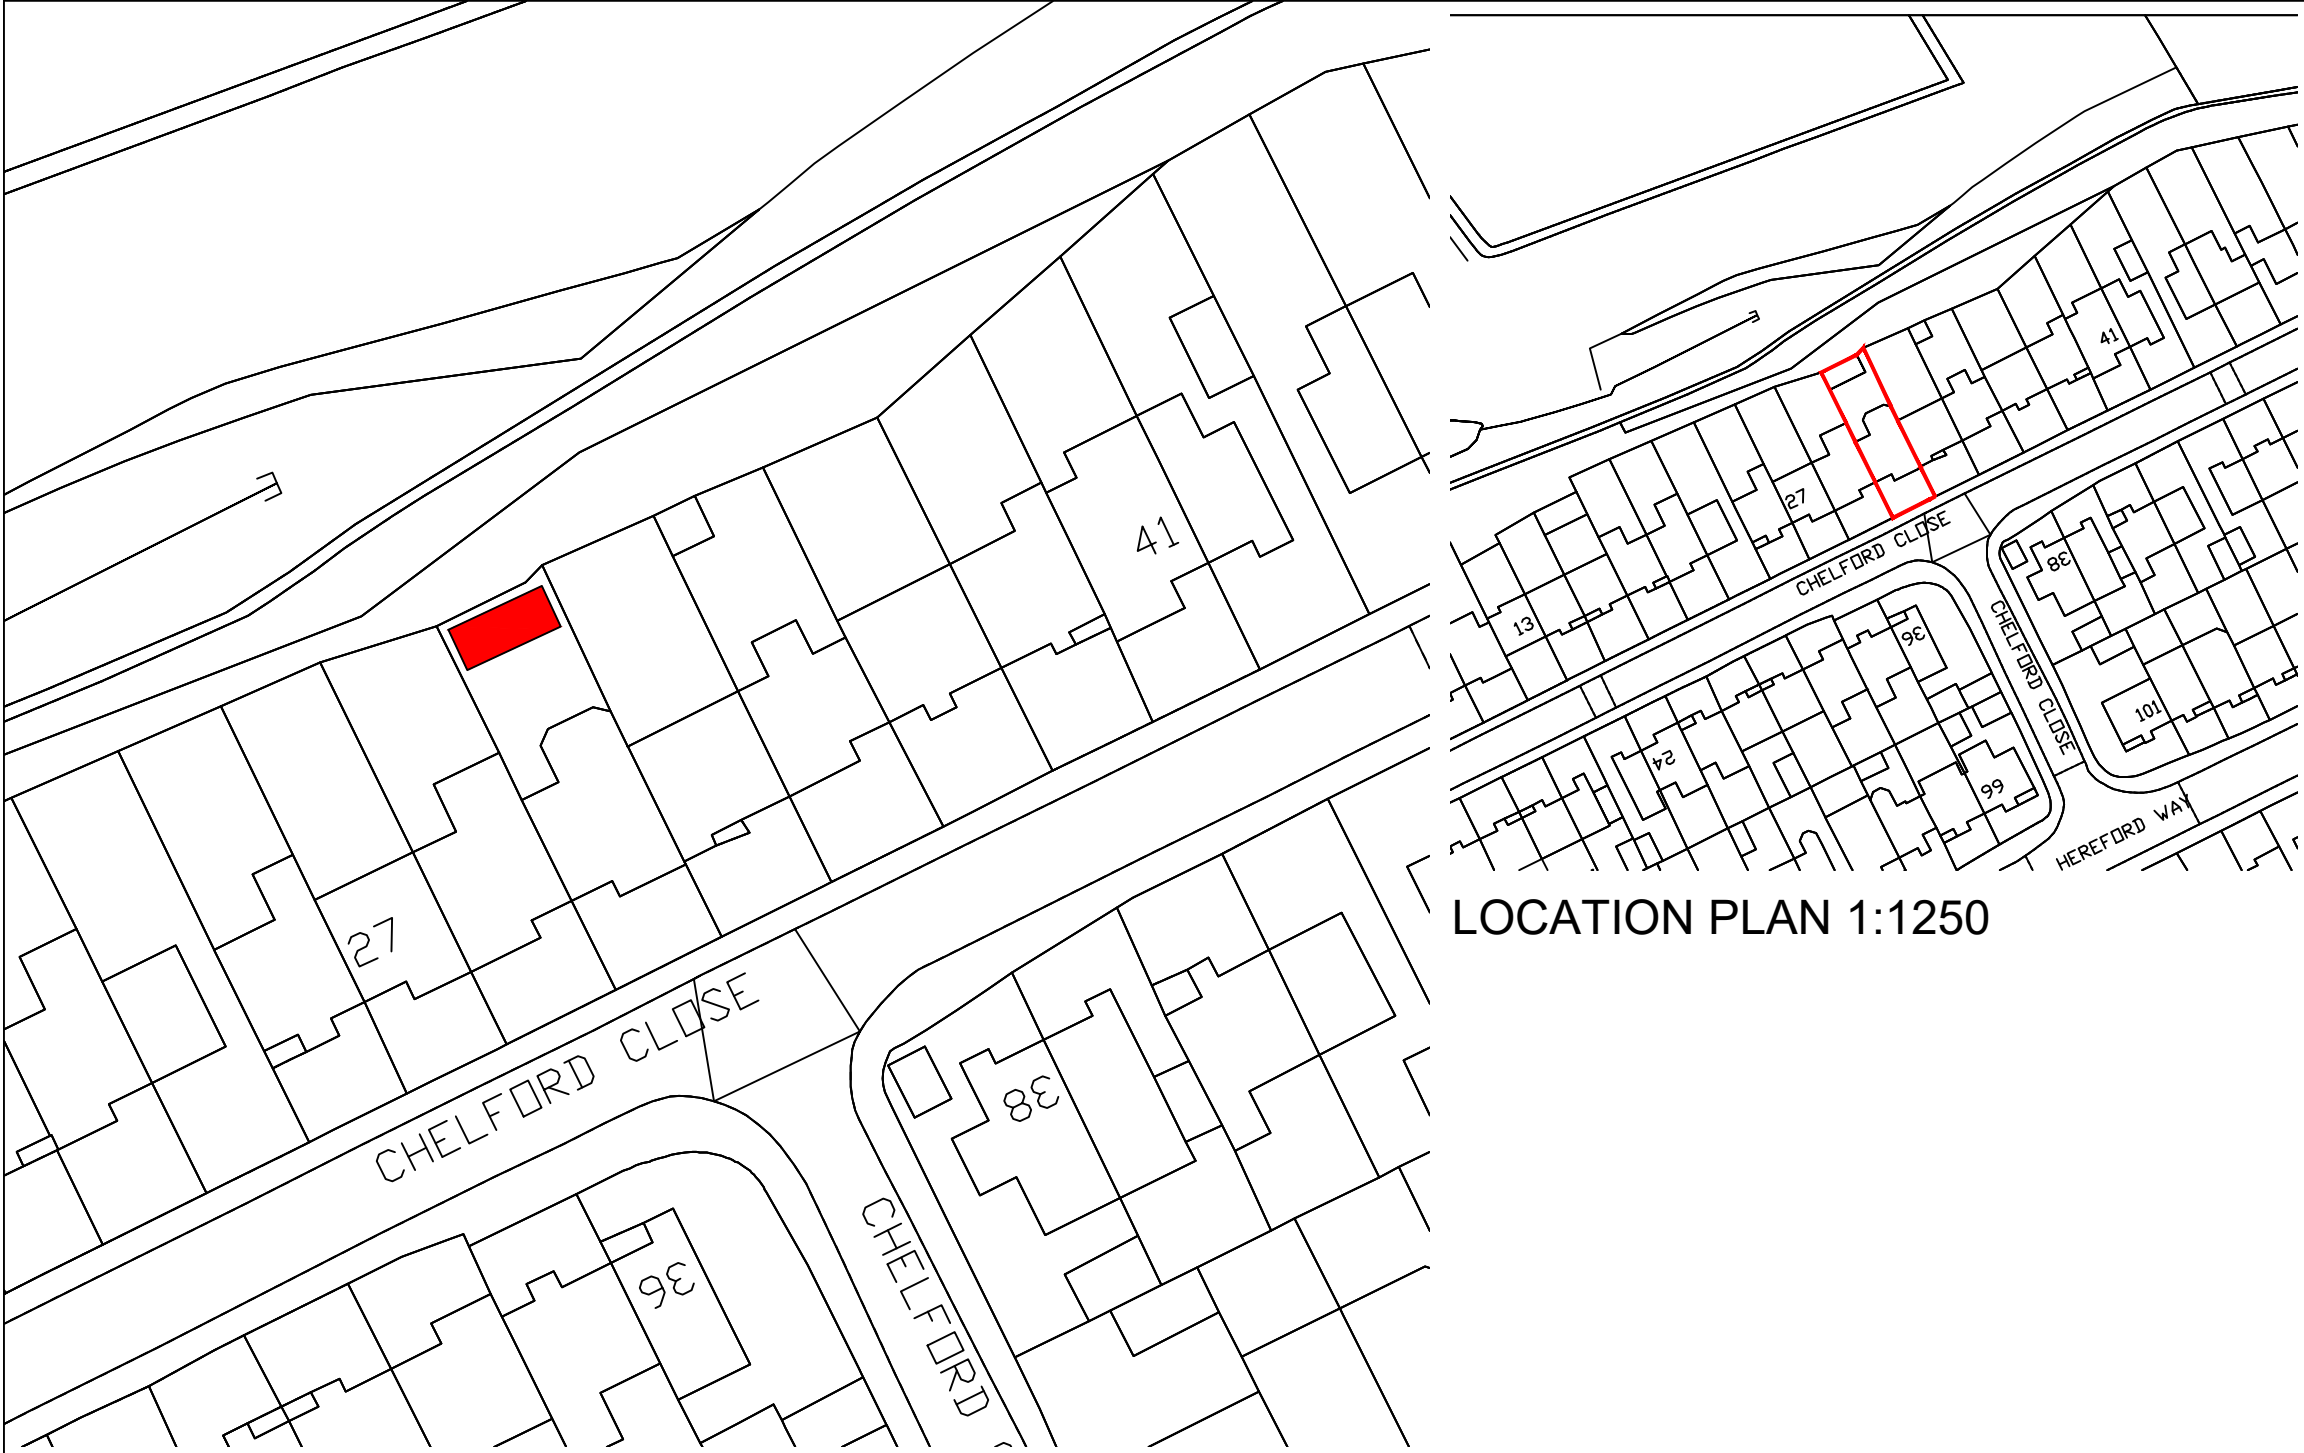


LOCATION PLAN 1:1250

BLOCK PLAN 1:500

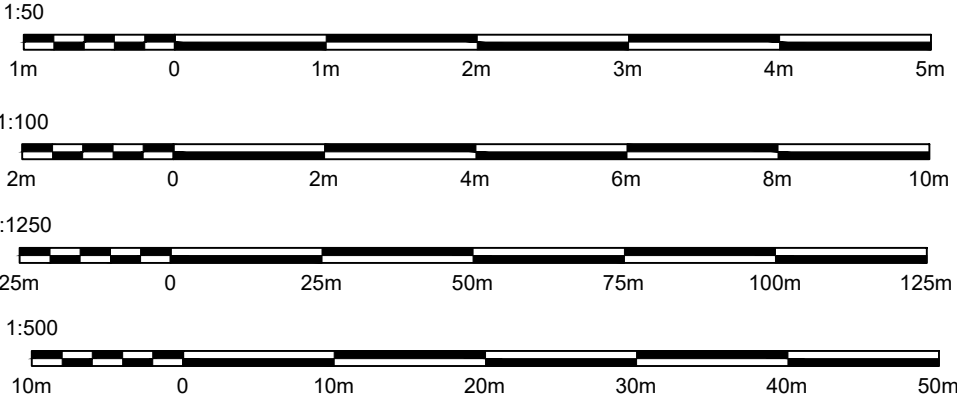

rev	Revision details			Date
This drawing is not authorised unless signed as checked & approved				
Address 31 Chelford Close Middleton				
Job Title Retention of Existing Outbuilding - Lawful Development				
Drawing title Location and Block Plan				
RJS Architecture 23 Ellerslie Avenue, Rainhill, L35 4QD Mob:07511515637				
Chkd	Appvd	date AUG 24	scale 1:50/1250@A3	drawn rs
DRAWING No			200501/02	rev *