



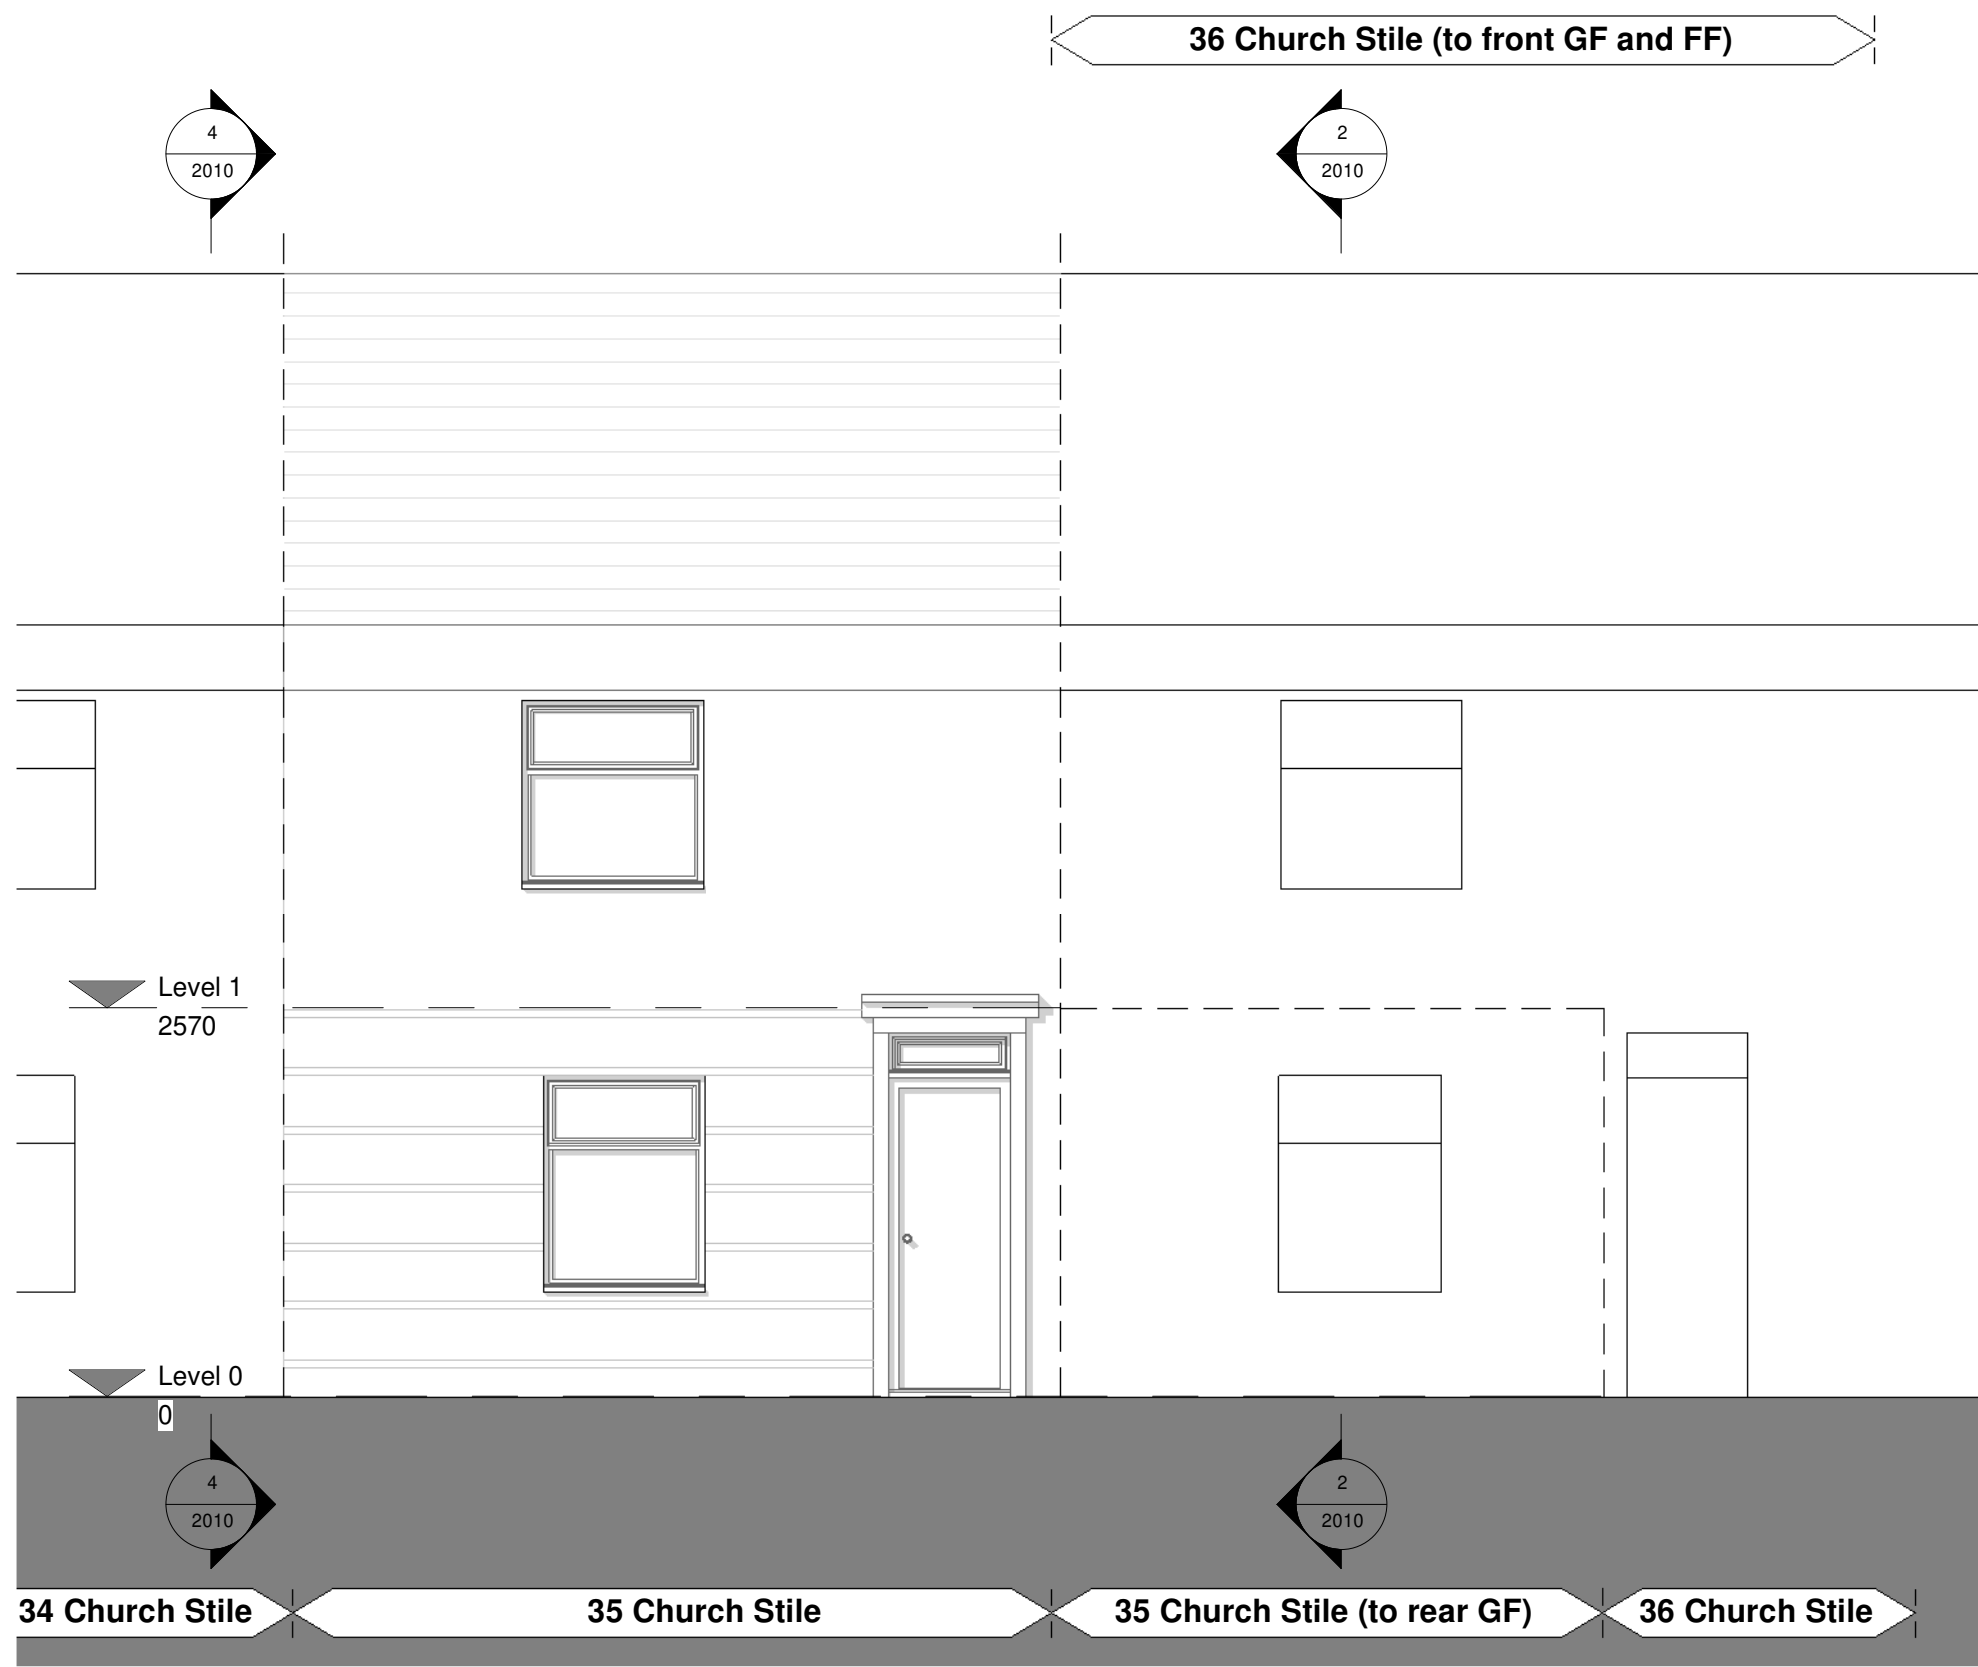


1 Existing South Elevation
1 : 50

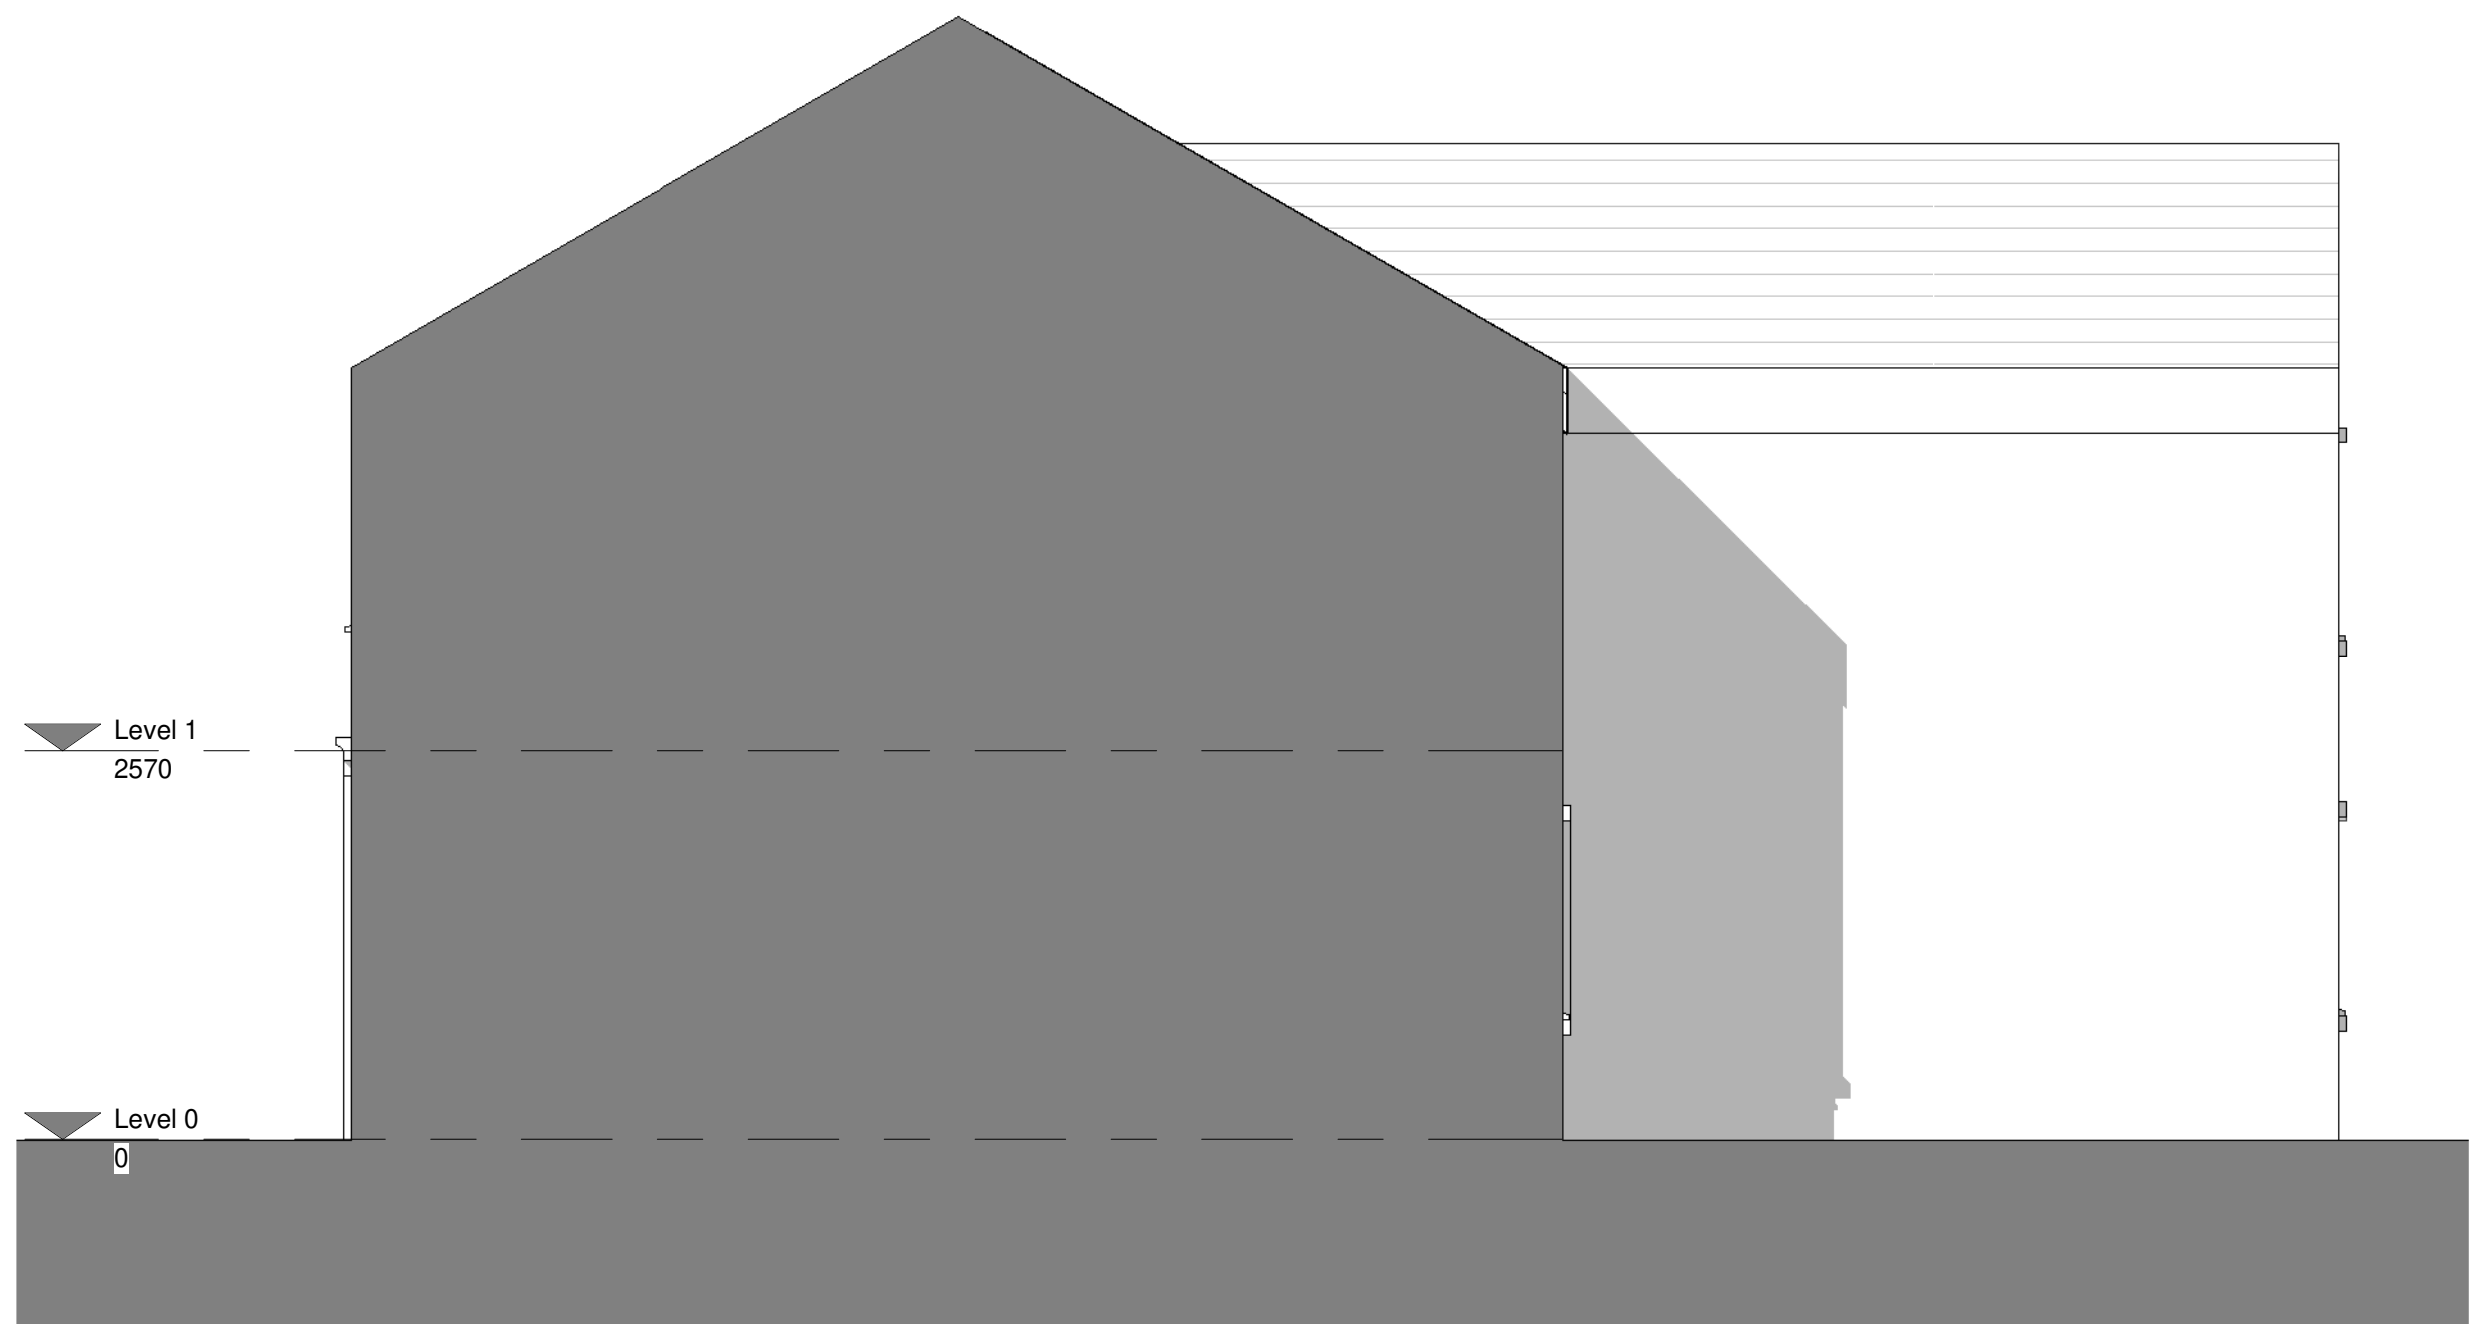

2 Existing East Sectional Elevation
1 : 50



3 Existing North Elevation
1 : 50

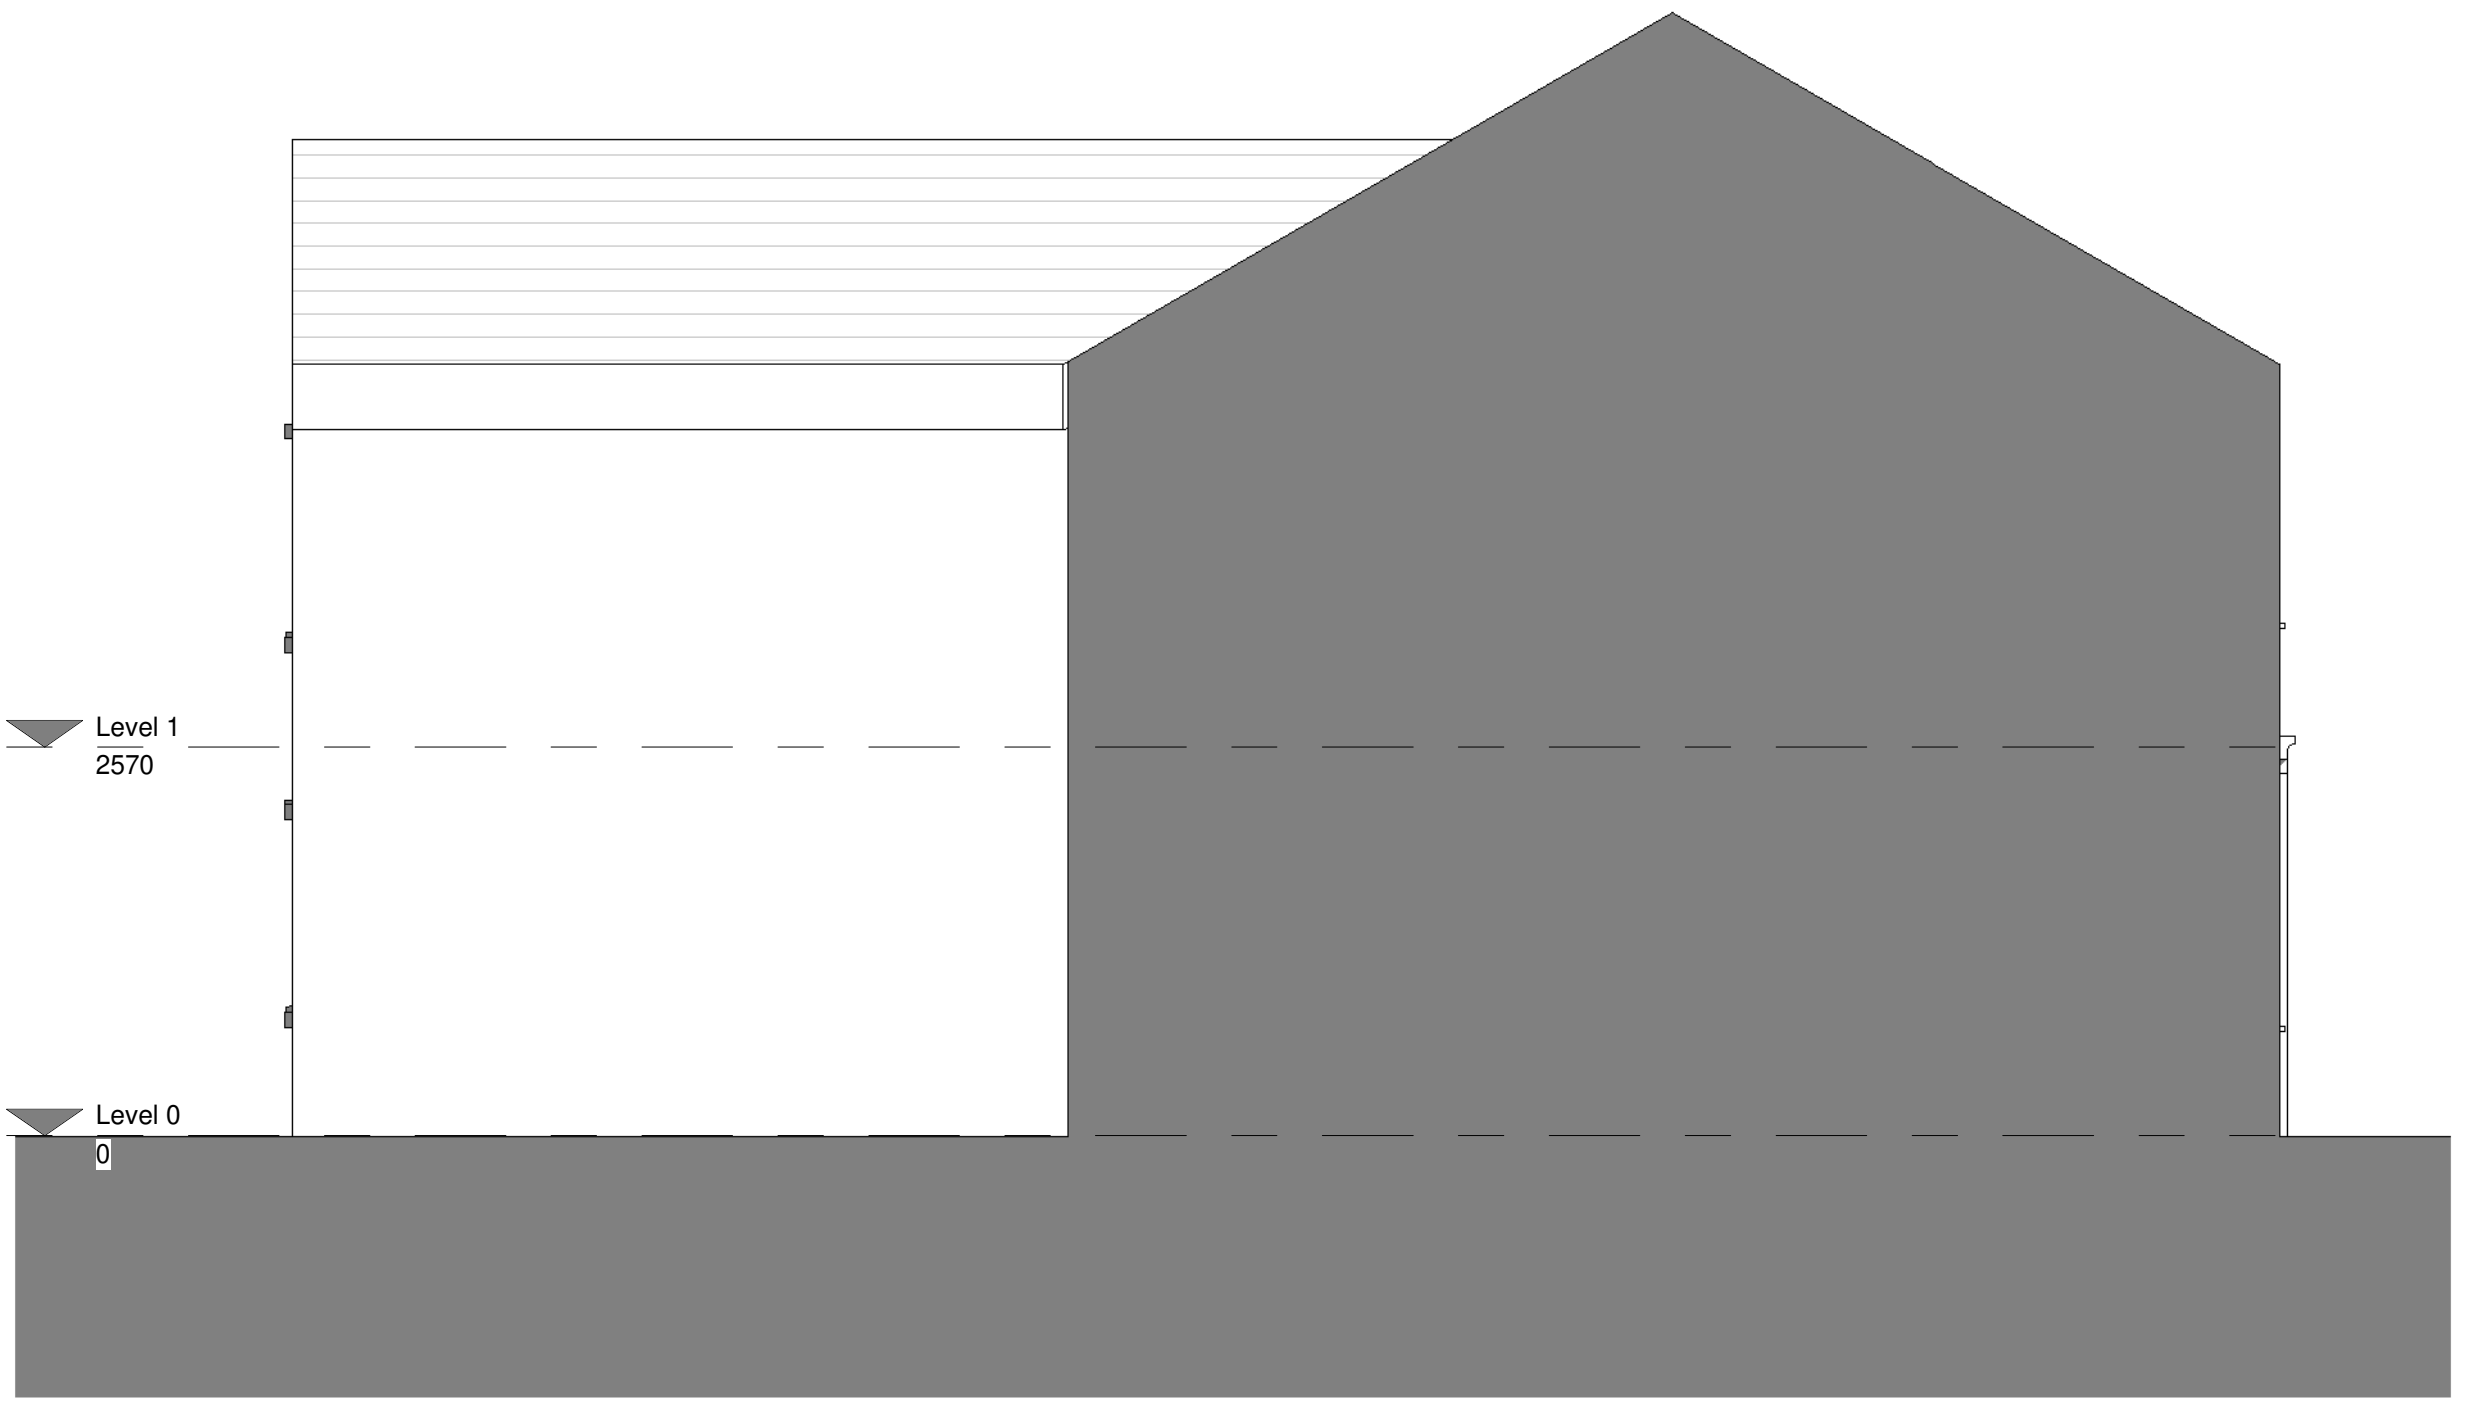

4 Existing West Sectional Elevation
1 : 50