

Rochdale

Communication Hub Proposal

SITE Pavement behind Tram End Stop

Smith Street Rochdale OL16 1BE

SITE PLAN & IMAGES

JCDecaux



Pavement behind Tram End Stop


Smith Street ROCHDALE

OL16 1BE

Easting: 389860

Northing: 413434

 APPLICATION SITE

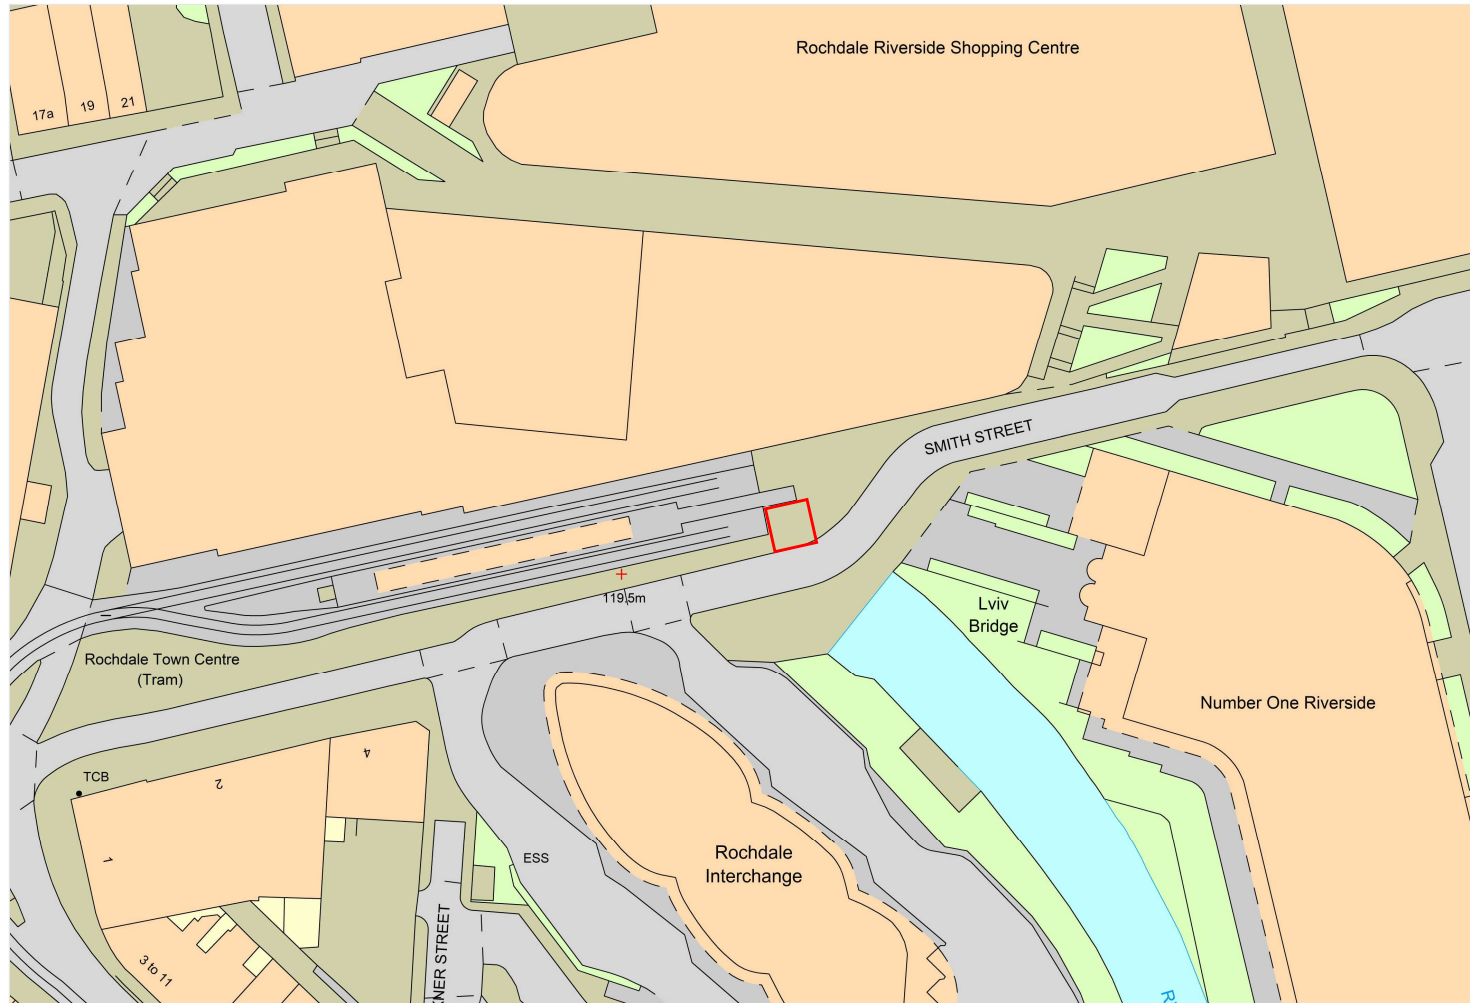

Scale 1:1250



JCDecaux



Pavement behind Tram End Stop

Smith Street ROCHDALE


OL16 1BE

Easting: 389860

Northing: 413434



Proposed
Hub Unit

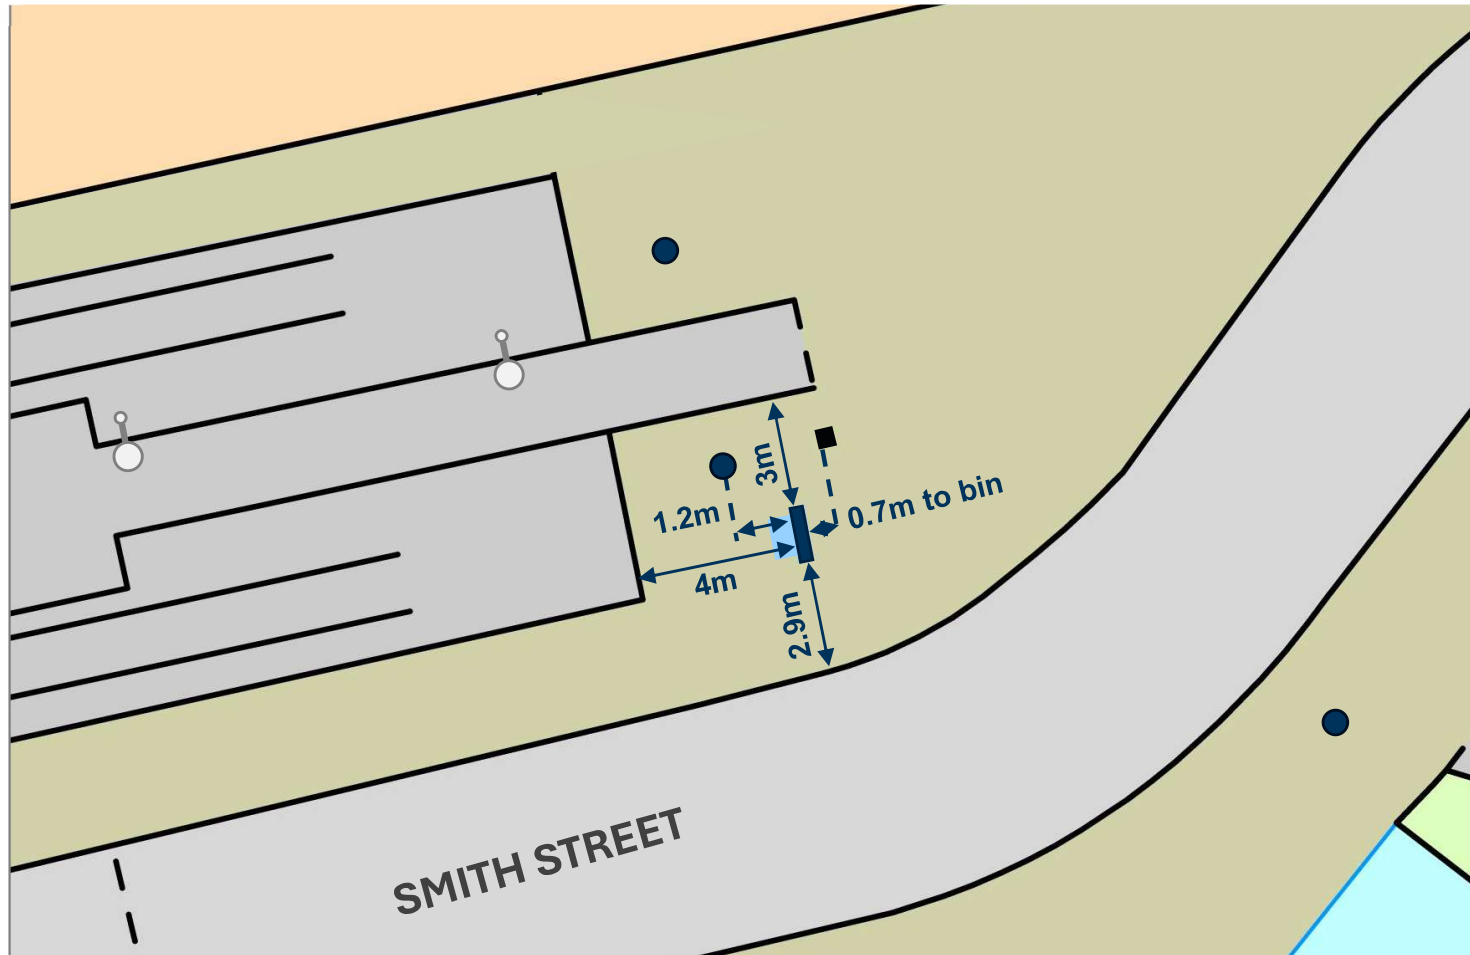

Scale 1:200





Existing Street View



Proposed Street View



Existing Street View



Proposed Street View

