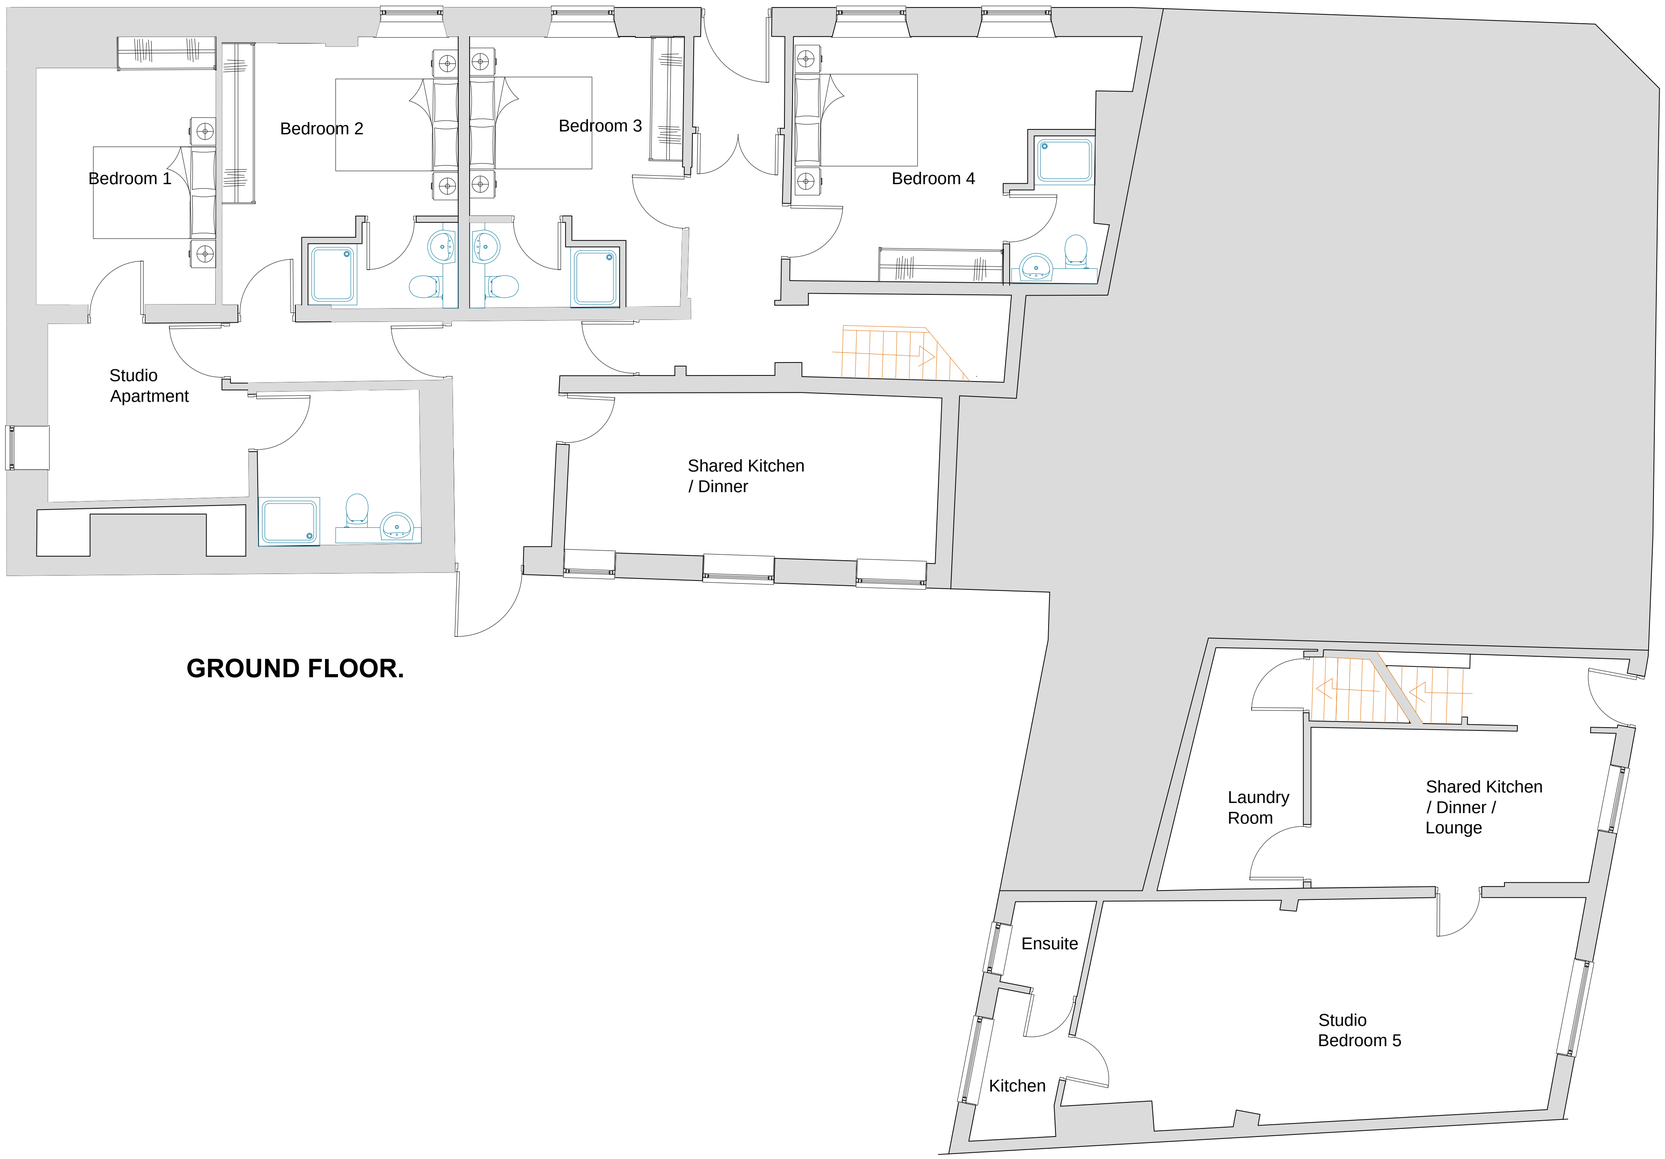


GROUND FLOOR.

All levels and dimensions must be checked on site by the contractor prior to commencement of works. Any variations must be immediately reported to GreenSkyArchitecture.

All information contained within this drawing and any attached details or specifications are copyright of GreenSkyConsult Ltd trading as GreenSkyArchitecture. Copying of this document in full or in part is strictly forbidden without the expressed written consent of GreenSkyConsult Ltd.

ONLY TO BE USED FOR CONSTRUCTION WHERE THE SCHEME IS BEING UNDERTAKEN USING LOCAL AUTHORITY BUILDING CONTROL SERVICES.

© GreenSkyConsult Ltd.

Notes

-

Revision	Date	Note
-	-	-

1:1250 125m

GREENSKY ARCHITECTURE

Architecture / Interior Design / Planning / Code for Sustainable Homes / BREEAM / Sustainability / Energy Assessors

T: +44(0)7815 606738 W: greenskyarchitecture.com E: mark@greenskyarchitecture.com

Green Sky Architecture is a trading name of Green Sky Consult Ltd. Company Registered in Cardif No 7350336

Client
Mr D Stevenson

Project Title
1-3 Pitt Street & 5-7 Bridge Street Heywood

Drawing Title
PROPOSED GROUND FLOOR PLAN

Drawn	Checked	Date
MS		04.04.2019

Drawing Number	Scale	Revision
1292.201	1:50 @ A1	B

Drawing Status

Information	Draft	Approval	Tender	Construction	As Built
☐	☐	■	☐	☐	☐