


GALLERY 03 ELEVATION I



GALLERY 03 ELEVATION J

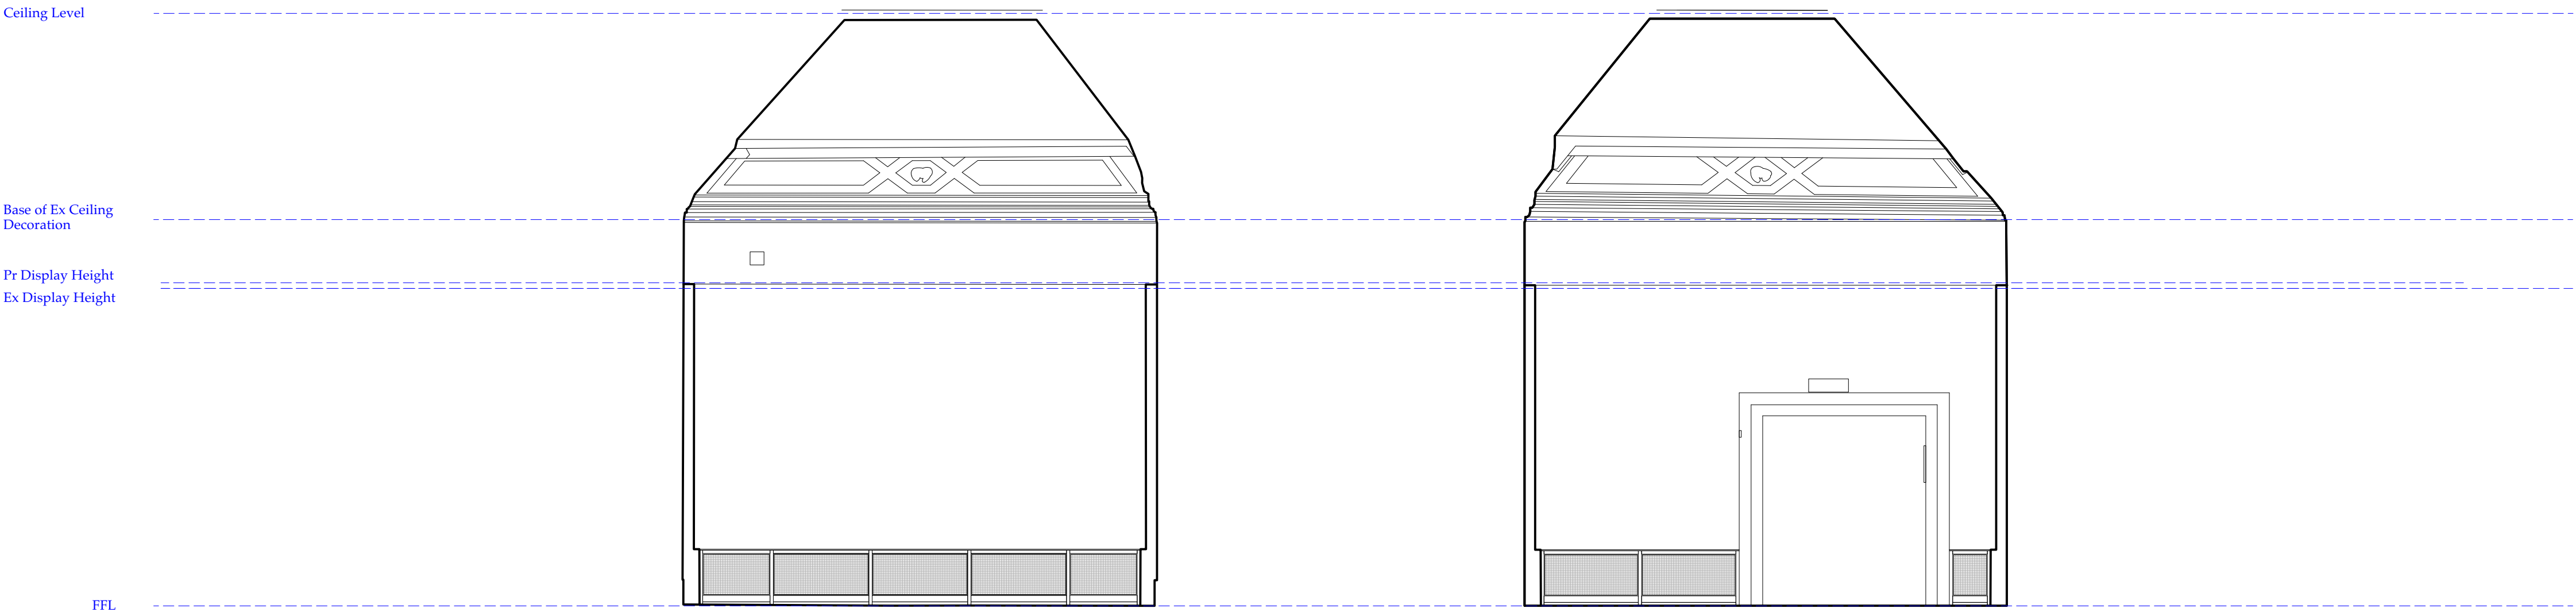

GALLERY 03 ELEVATION K

GALLERY 03 ELEVATION L

GALLERY 03 ELEVATION M

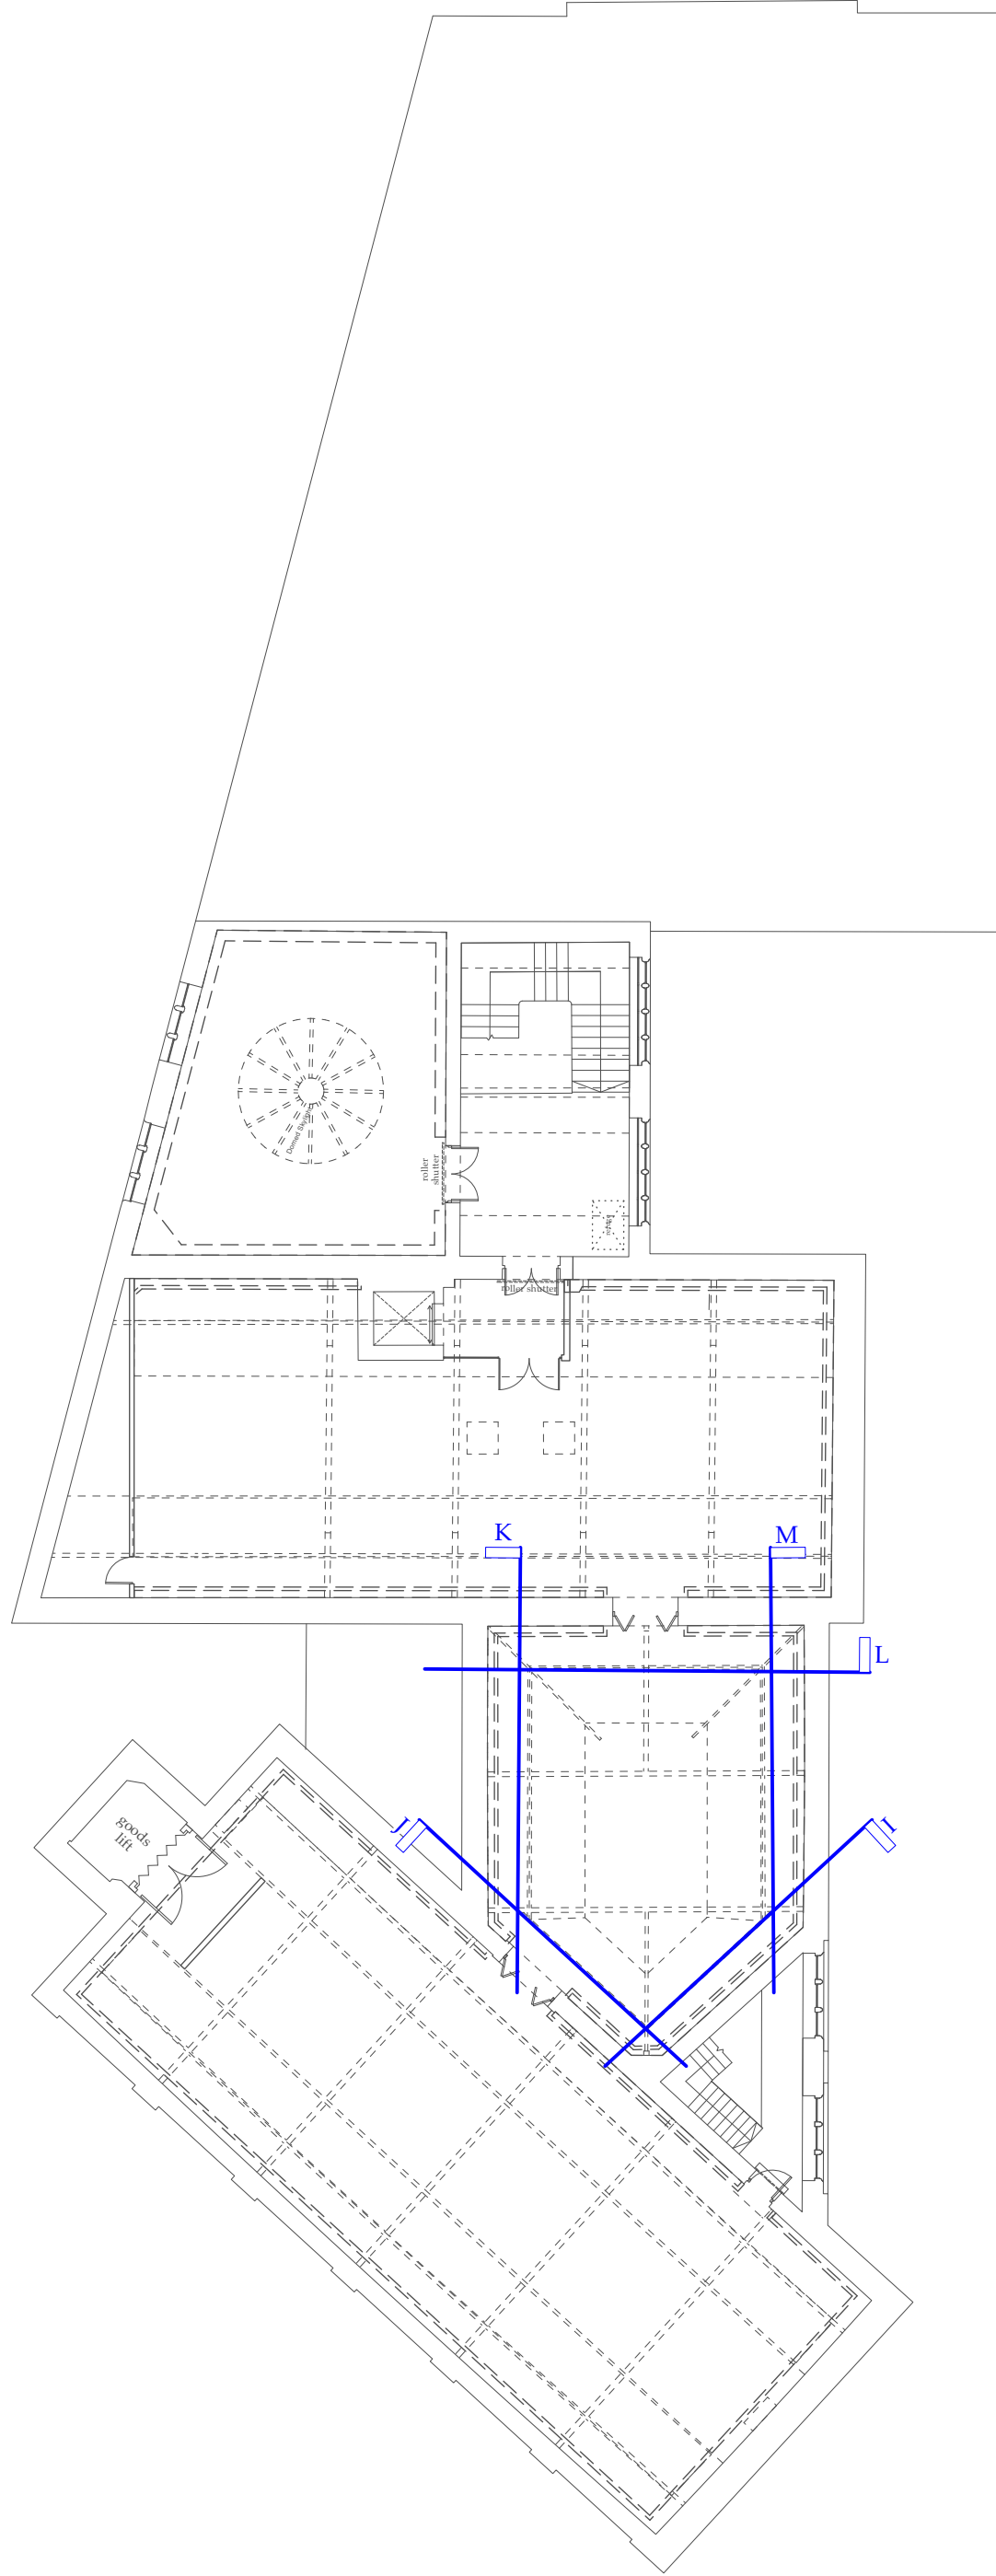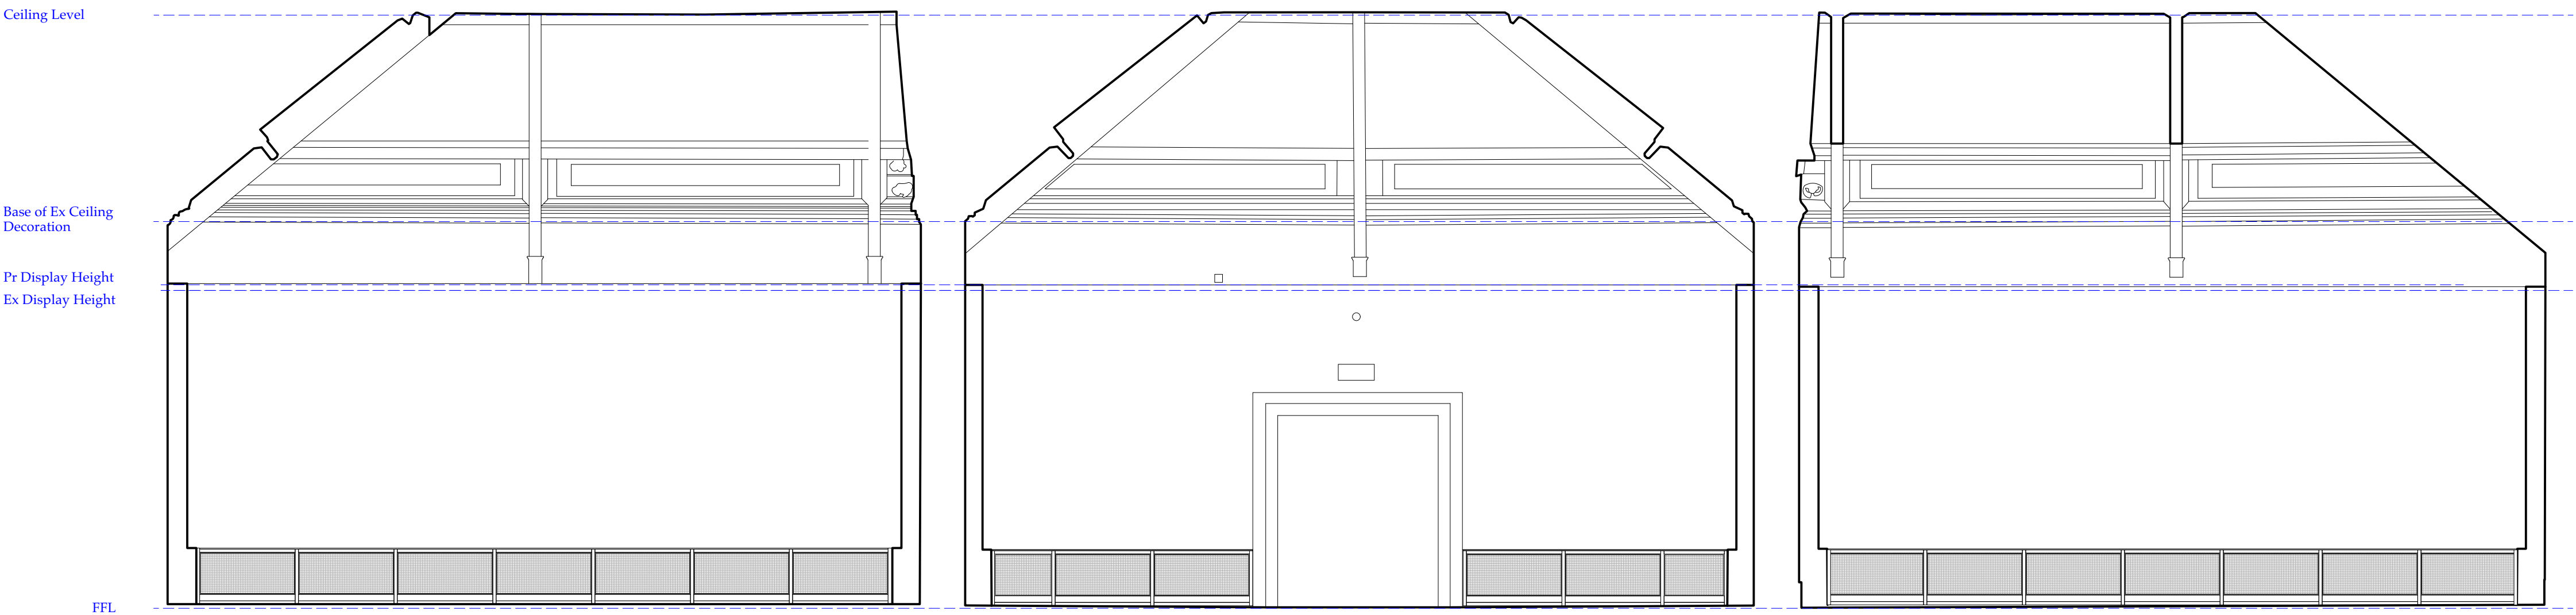

Key

-  Exhibition Boards
-  Existing Walls
-  Proposed Partition