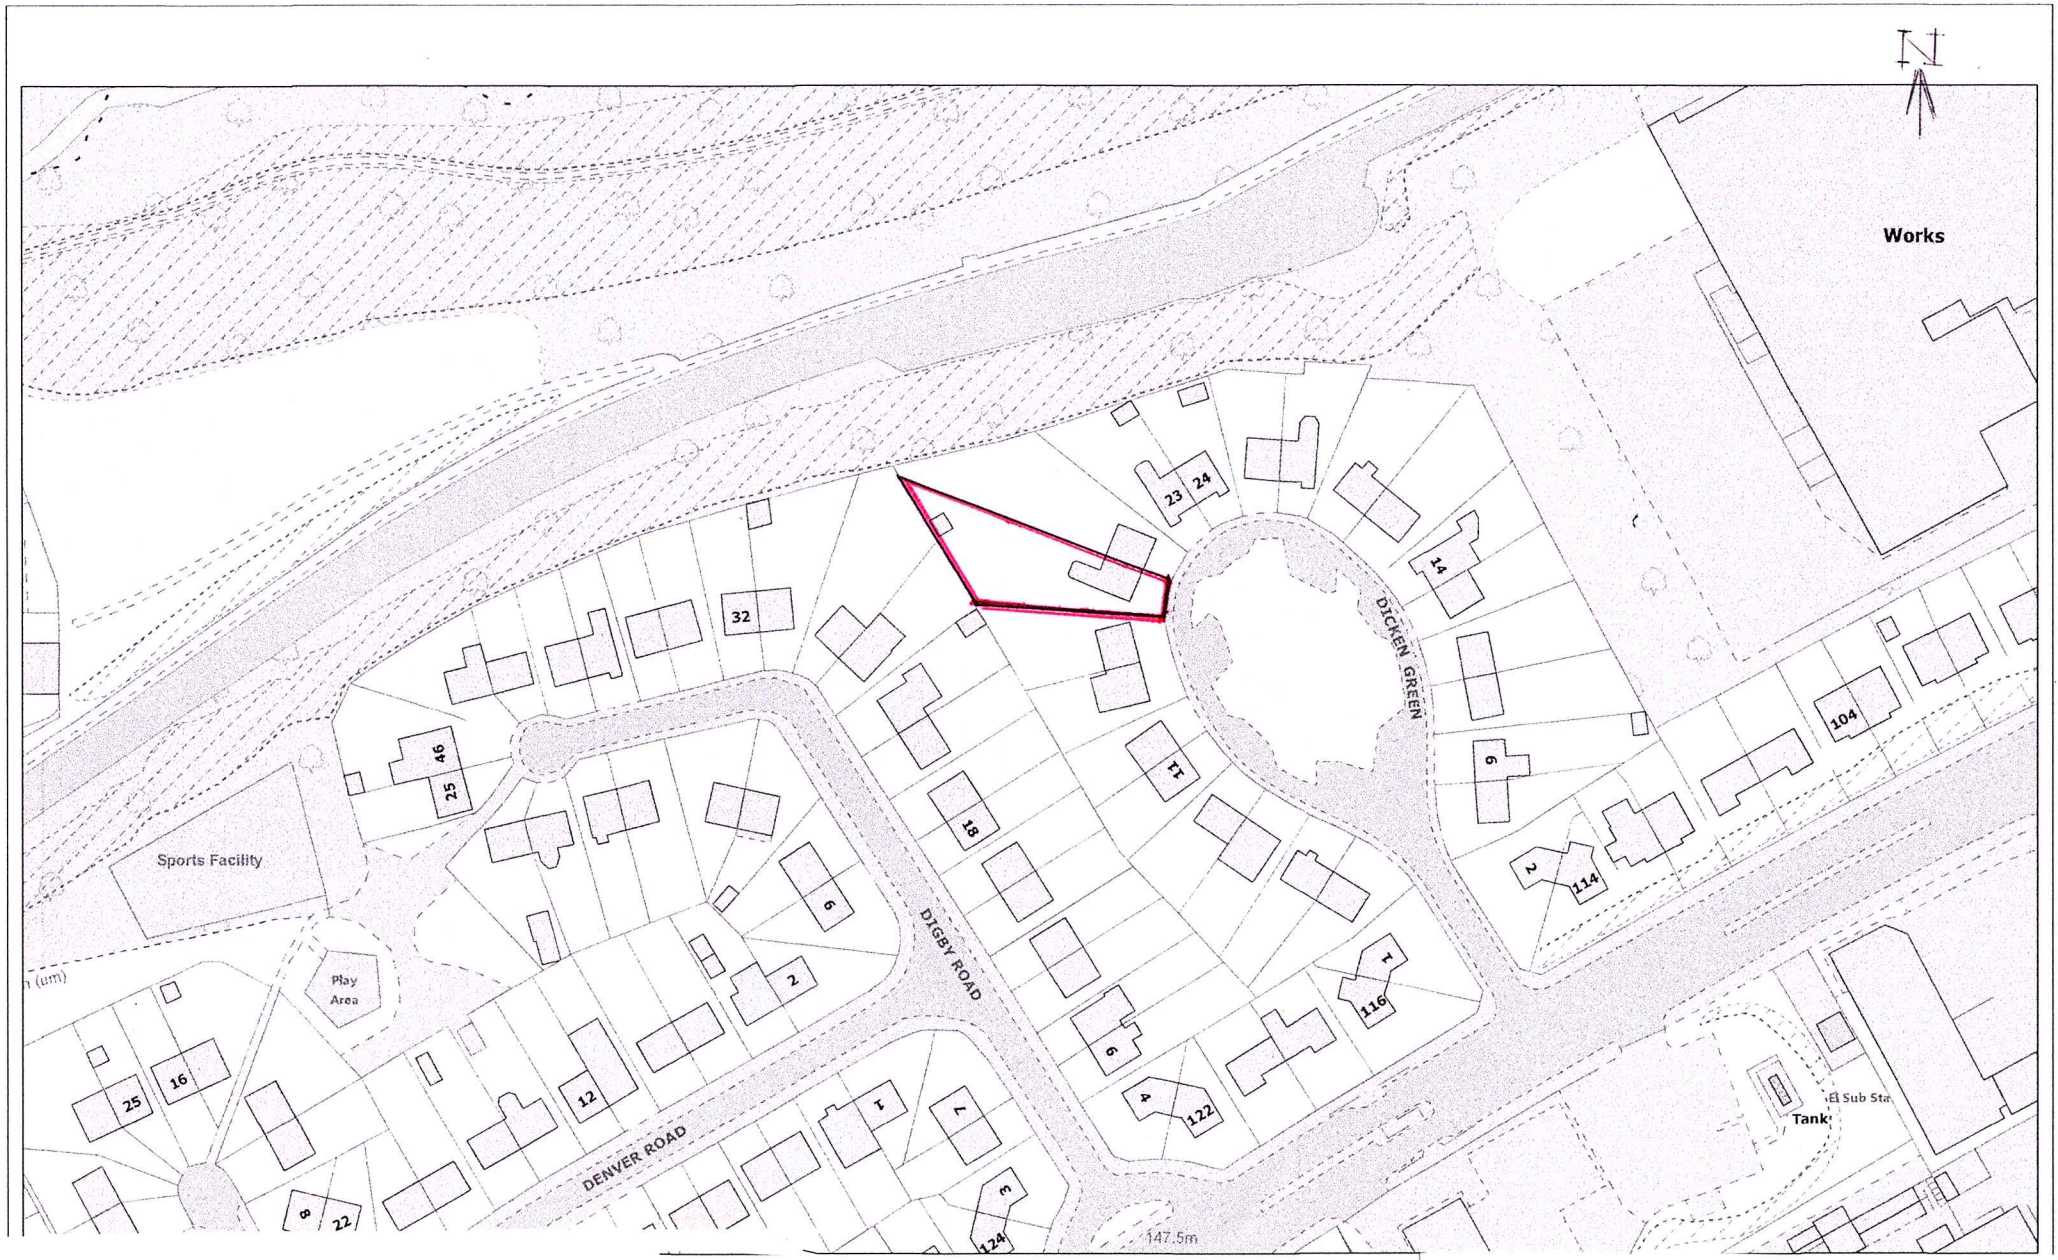
N
Works
Sports Facility
Play Area
DIGBY ROAD
DENVER ROAD
DICKEN GREEN
El Sub Sta
Tank
147.5m
Scale 1:1250
0 10 20 30 40 50 60 70 80 90 100 m