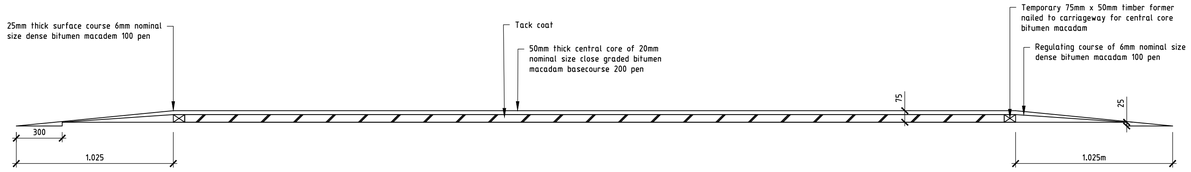

ROAD HUMP
CONSTRUCTION DETAIL
SCALE 1:20

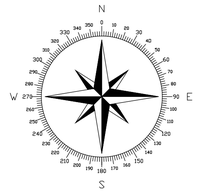

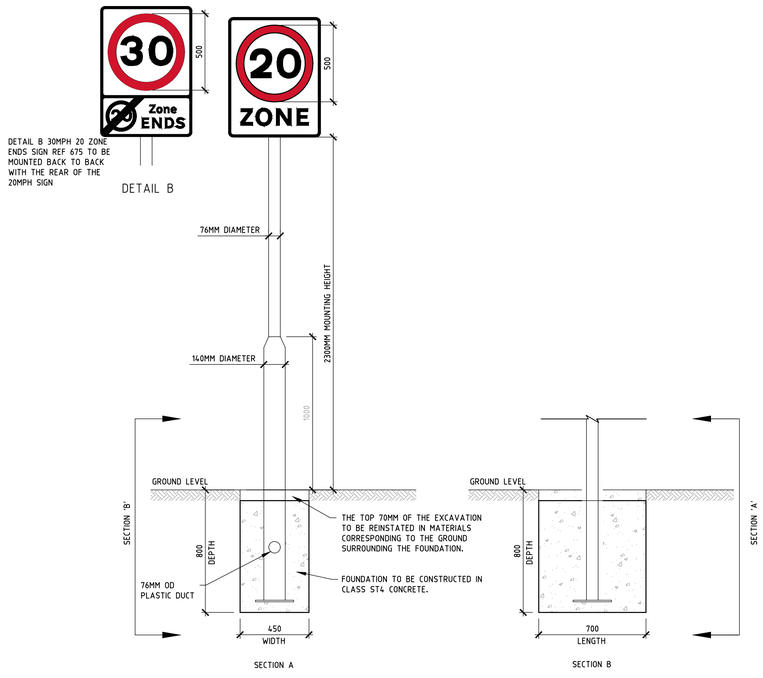

DETAIL A - SCALE 1:20

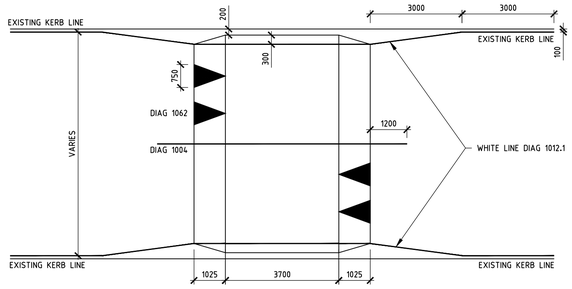

BITUMEN MACADAM FLAT TOP
ROAD HUMP
SCALE 1:100

Rev	Date	Description	By	Chk
P01	13.10.22	PRELIMINARY - Issued for Information	H.S.	R.A.

EDGE CONSULTING ENGINEERS
www.edgece.com
Manchester . UK
3rd Floor, Canavon Court,
12 Blackfriars Street,
Manchester, M3 5BQ,
United Kingdom
T: +44 (0) 161 834 1938
E: manchester@edgece.com

The concepts + information contained in this document are the copyright of EDGE Consulting Engineers. Use or copying of this document in whole or in part without the written permission of EDGE Consulting Engineers constitutes an infringement of copyright.
DO NOT SCALE DRAWINGS. IF IN DOUBT, ASK!

Project Name
NIXON STREET
ROCHDALE

Client
HIVE HOMES

Designed	Drawn	Checked	Scale @ A1
R.A	H.S	R.A	1:500

Drawing Title
SECTION 278
TRAFFIC CALMING

Project No.
20066

PRELIMINARY
NOT FOR CONSTRUCTION

Drawing No.
20026-EDGE-XX-XX-DR-C-3011

Revision
P01

FILENAME:
PLOT DATE:

0 mm 10 20 30 40 50