




- Accommodation Schedule
- Plans & Area Plans
- 1A Elevations
- Sections
- External Windows
- External Doors
- 35000 Series - Ceilings
- 38000 Series - Acoustic Strategy
- 40000 Series - Finishes
- 67000 Series - Fire Strategy
- 74000 Series - Sanitary Fittings

Refer to SE design and Specification
Refer to MEP design and specification
Refer to Landscape Architects design and specification

Elevations Key


- 1 - Typical stretcher bond brick panel
- 2 - Soldier course headers
- 3 - Feature flemish bond projecting headers brick panels
- 4 - Feature bronze effect cladding
- 5 - Glazed double doors

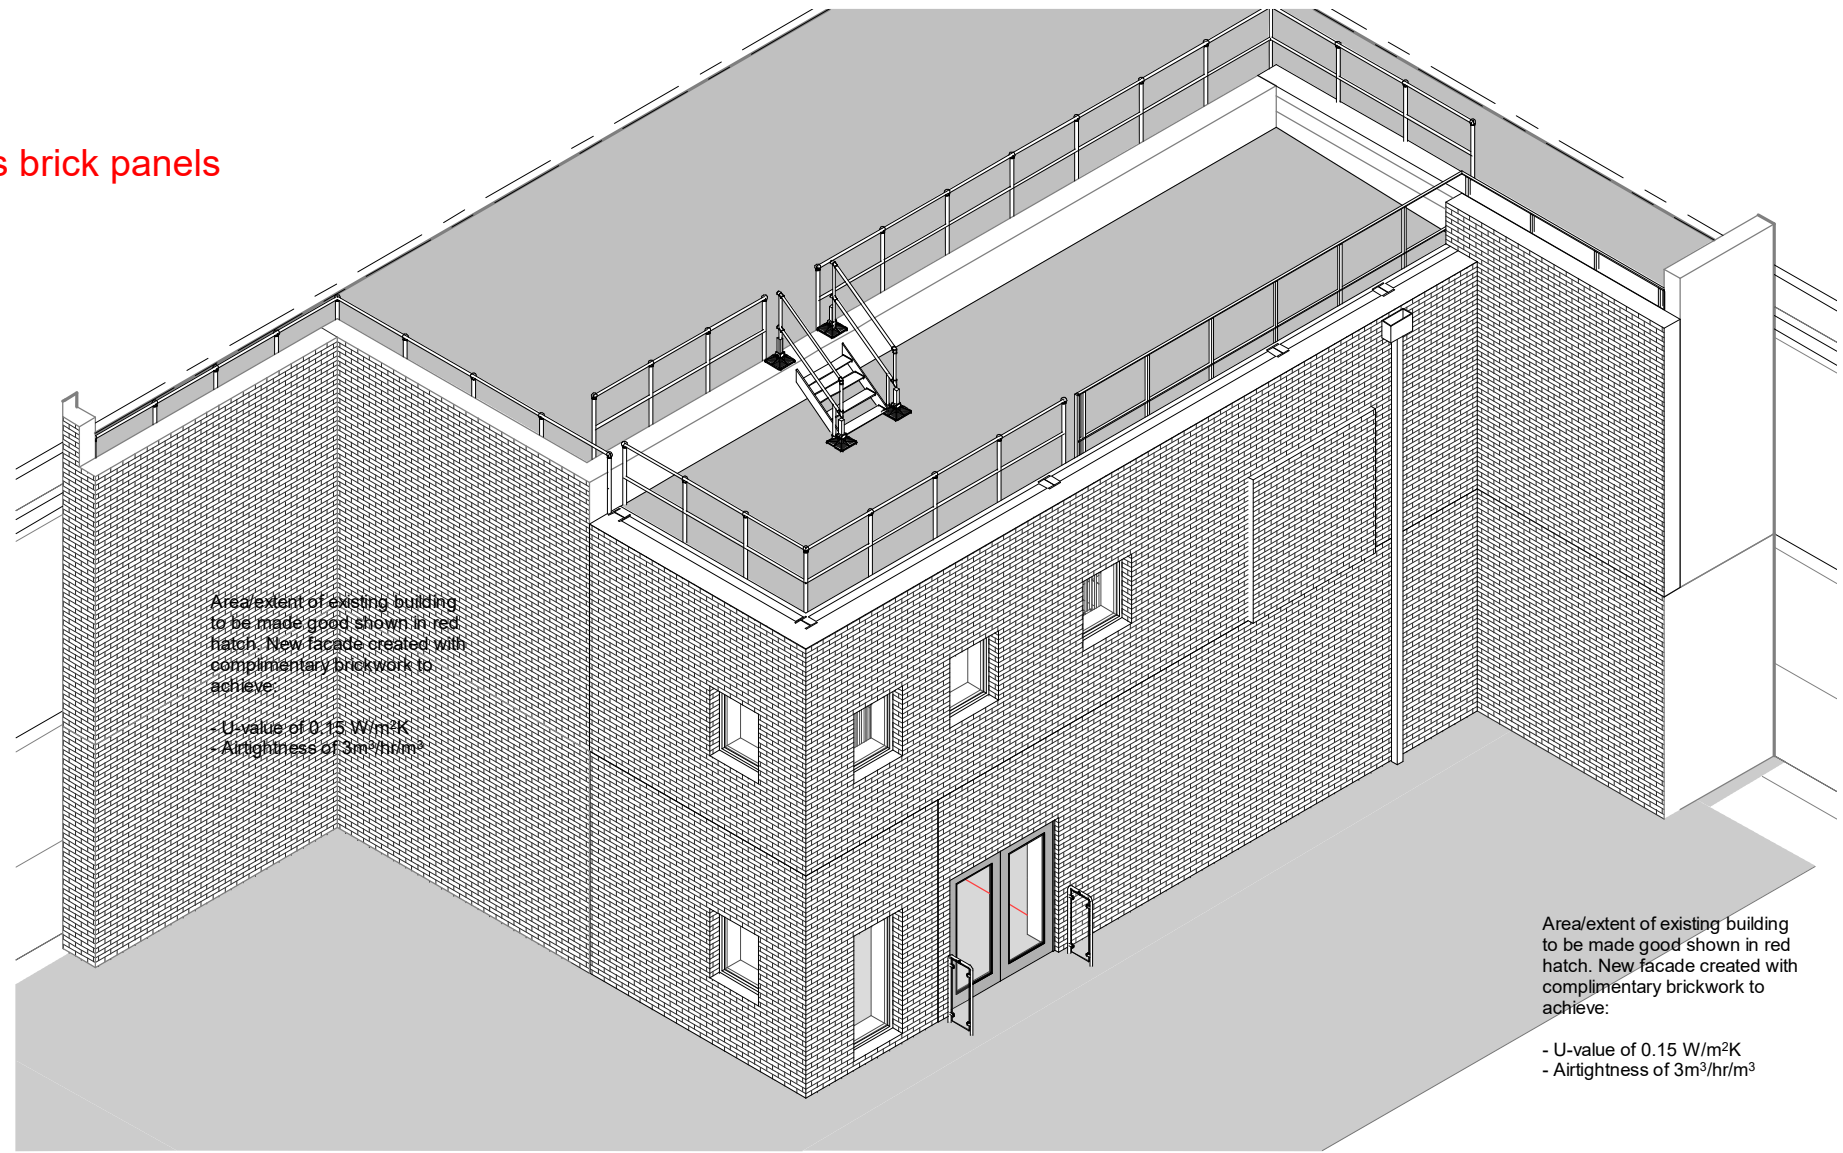

2 3D View

1 EFAA - Location Plan

1 : 500

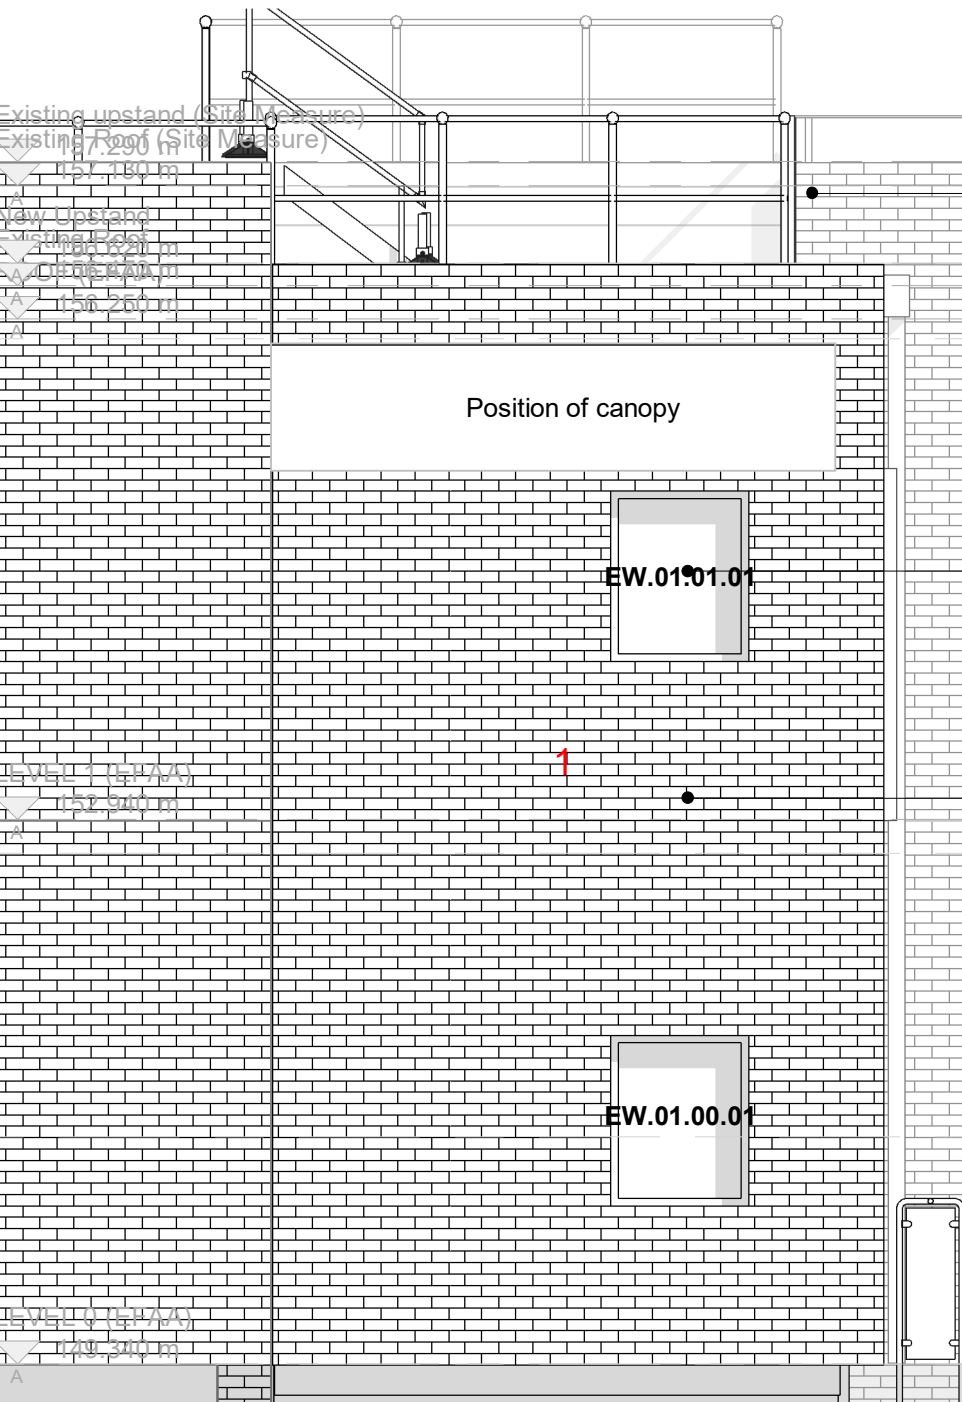

3 Elevation A

1 : 50

Area/extent of existing building to be made good shown in red hatch. New facade created with complimentary brickwork to achieve:

- U-value of 0.15 W/m²K
- Airtightness of 3m³/hr/m³

Proposed metal cladding

TOS 156.620

TOS 156.121

Position of canopy

EW.01.01.01

PPC Aluminium window


Feature brickwork panel

Facing brickwork

TOS 150.840

PPC Aluminium glazed doorset with opaque spandrel panel above

SSL 149.340

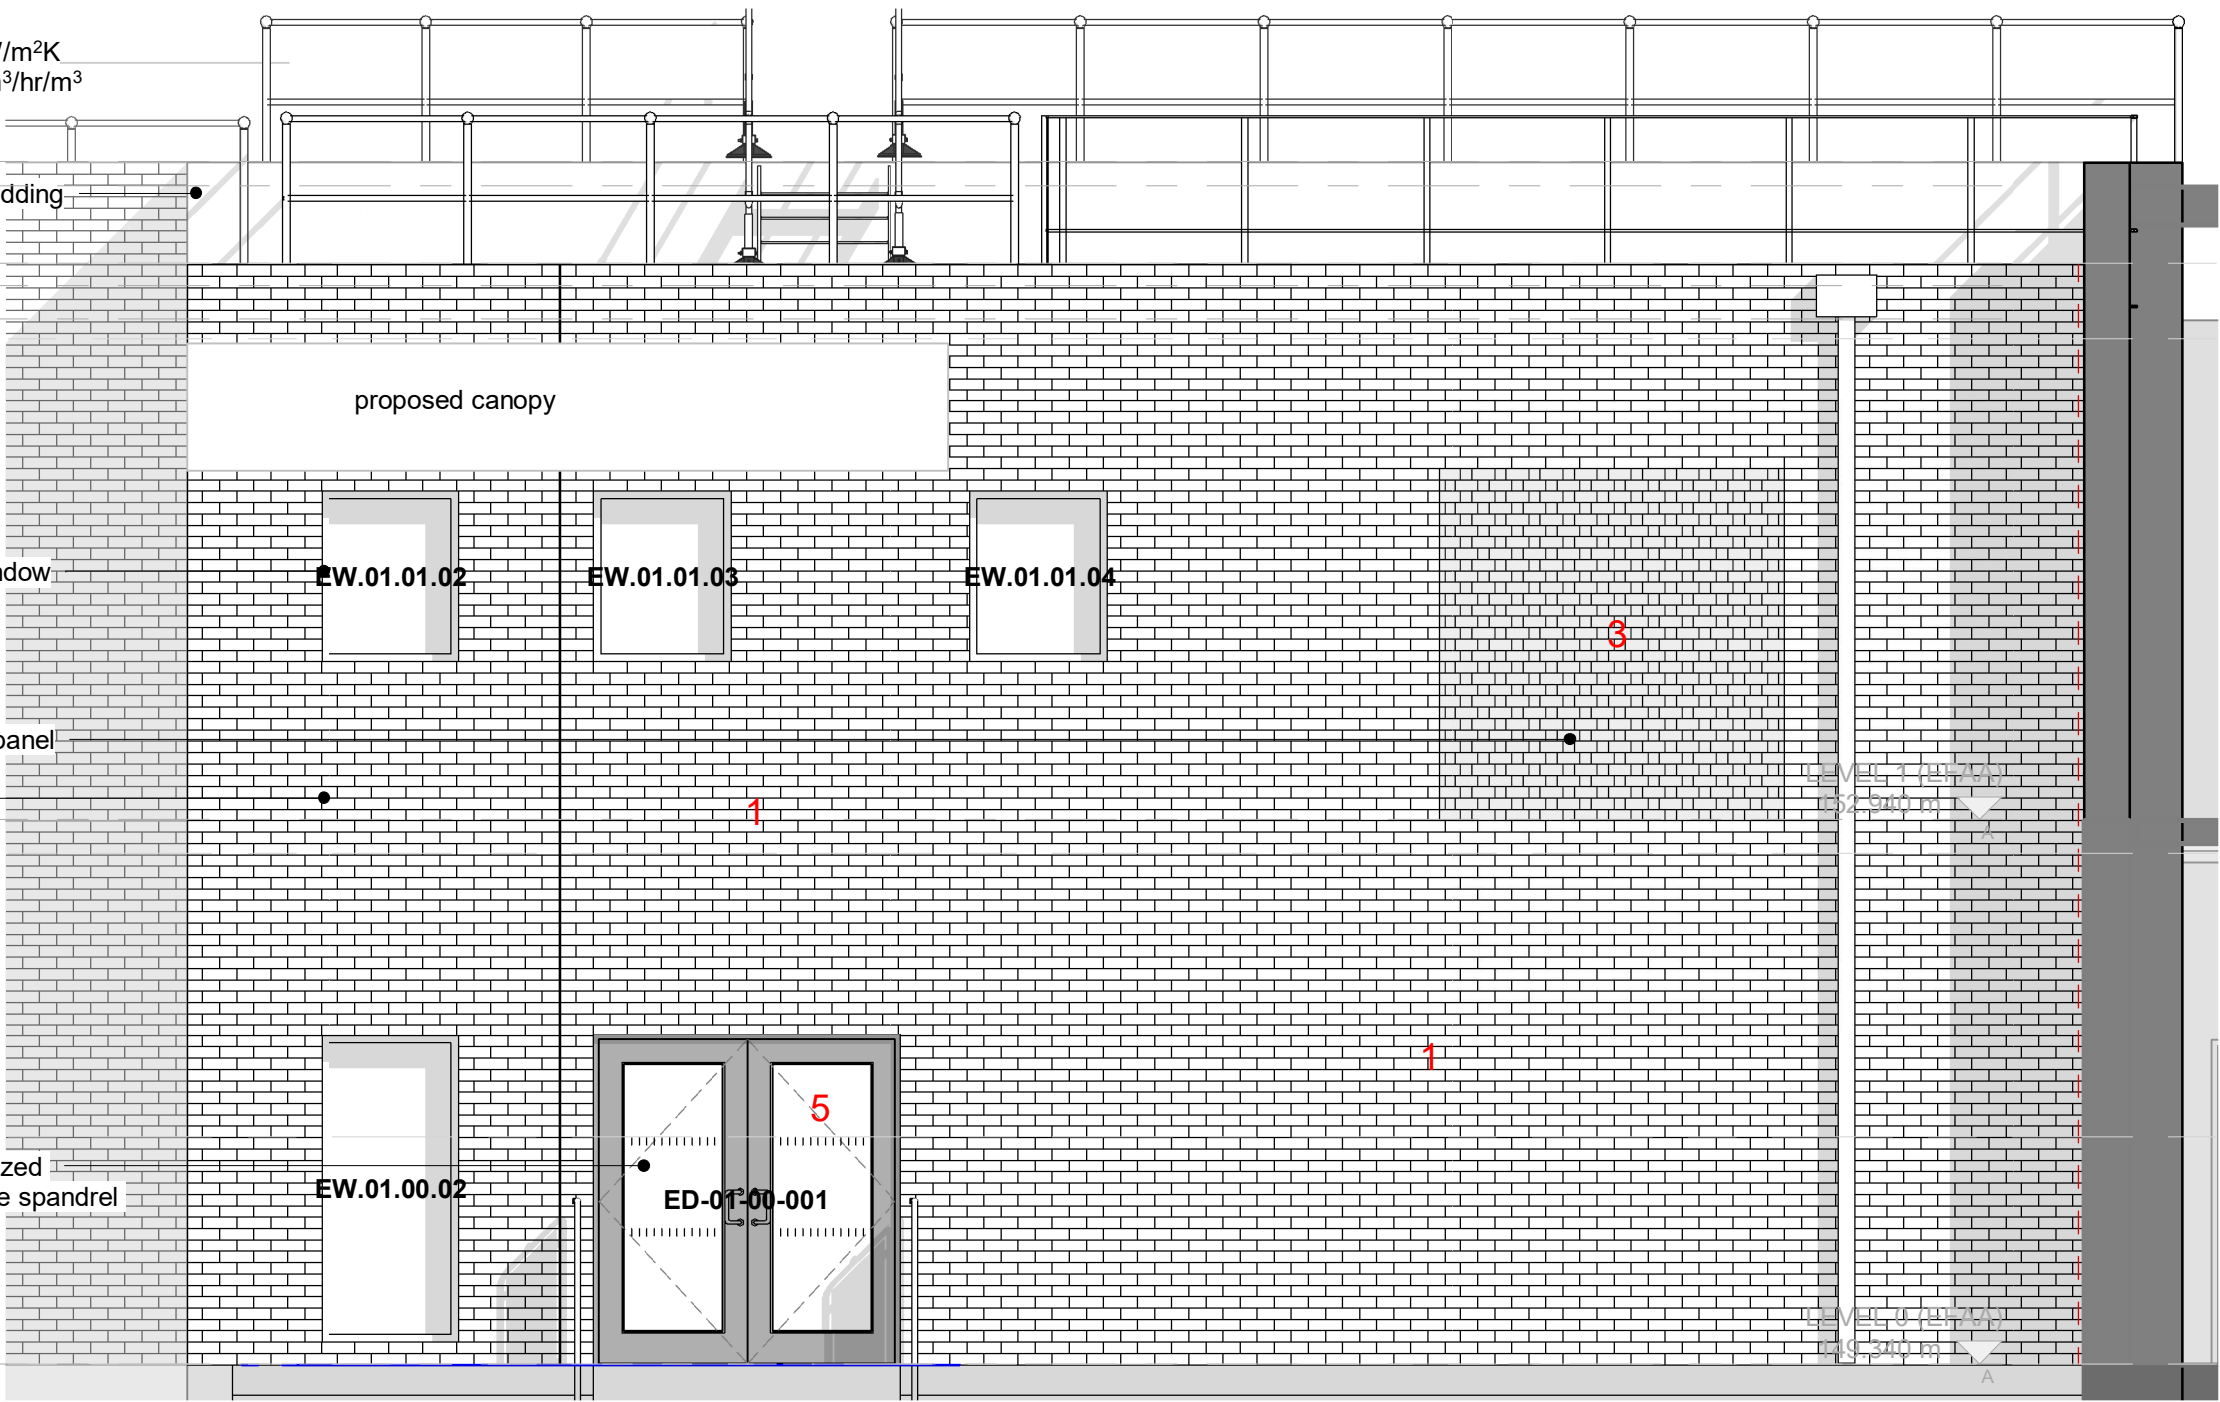

4 Elevation B

1 : 50

MATERIALS

Brickwork sample approved:

Bricks: Weinerberger; colour: Harvest Buff
Mortar: colour: natural

Cladding sample approved:

Manufacturer: Euroclad
Product: Opus 200mm (vertical)
Colour: Ariana

Window sample approved:

Manufacturer: Technal
Product: FY65
Glazing: Triple
U-value: 1.0 W/m²K
G-value: South: 0.35; North: 0.41
Reflectance: South: 35% outside, 29% inside;
Reflectance: North: 38% outside, 31% inside
Colour: To match cladding

Rainwater Products:

Colour: To match cladding

P09	Reissued for Planning	08.07.2024	ME	IK
P08	Reissued for Planning	01.07.2024	ME	IK
P07	Feature brick panels added	17.06.2024	ME	IK
P06	Updated following clarifications	26.08.22	TS	CP
P05	Updated following clarifications	19.08.2022	TS	CP
P04	Final CP Issue	18/07/2022	TS	CP
P03	Final CP Issue	06/07/2022	TS	CP
P02	Issued for Updated Information	21/06/2022	HC	CP
P01	Issued For CP	10/06/2022	HC	CP
Rev	Description	Date	Dr by	App by

original by HC date created 06/13/22 Approved by CP



TOS 156.620

TOS 156.121

TOS 152.715

TOS 150.840

SSL 149.340

Department for Education

Kingsway Park HIGH SCHOOL

CUNDALL

Sutcliffe

ONE FFE CONSULTING

AHR Architects Ltd
5th Floor
55 Princess Street
Manchester
M2 4EW
United Kingdom

T +44(0)161 8287900
E manchester@ahr.co.uk
www.ahr.co.uk

client name	Tilbury Douglas
project	Kingsway Park High School
drawing	Elevations
computer file	\\10.32.1.11\DEM_Profiles_Folder_redirection\mark.evans\Documents\Revit_Files\Local_Files\Revit 2021\EFAA Building - Existing\mark.evans\YESC-rvt
plot date	13/06/2022
project number	2021.00673.000
scale	As indicated@A2
drawing number	SRP1020-AHR-01-ZZ-DR-A-06400
rev	P09
issue status	S2
This drawing is to be read in conjunction with all related drawings. All dimensions must be checked and verified on site before commencing any work or producing shop drawings. The originator should be notified immediately of any discrepancy. This drawing is copyright and remains the property of AHR.	