A	02.05.2019	JPE	REFERENCE TO INFILLED WINDOWS TO GABLE ELEVATION OF 7 BROAD STREET REMOVED.
B	19.09.2019	JPE	COLOUR OF BUILDING LINES ADJUSTED (FROM MAGENTA TO BLACK). DASHED LINE ADDED TO CONFIRM POSITION OF NEW DWELLING.
C	17.12.2020	JPE	BOUNDARY TREATMENTS CONFIRMED, SURFACING MATERIAL TO PARKING AREA CONFIRMED.
D	12.02.2021	JPE	NOTE ADDED TO PERMEABLE DRIVE TO REFER TO DRAWING 19/1205/204 SECTION PD1.

AMENDMENTS;


PROJECT: LAND ADJACENT TO 7 BROAD STREET, MIDDLETON

TITLE: CONSTRUCTION OF NEW DWELLING

DRAWING No: 18/1205/200D - PROPOSED SITE PLAN

PLOT SCALE: A3 PAPER SIZE/ 1:100 SCALE

NEW DWELLING TO LAND ADJACENT TO 7 BROAD STREET, MIDDLETON~

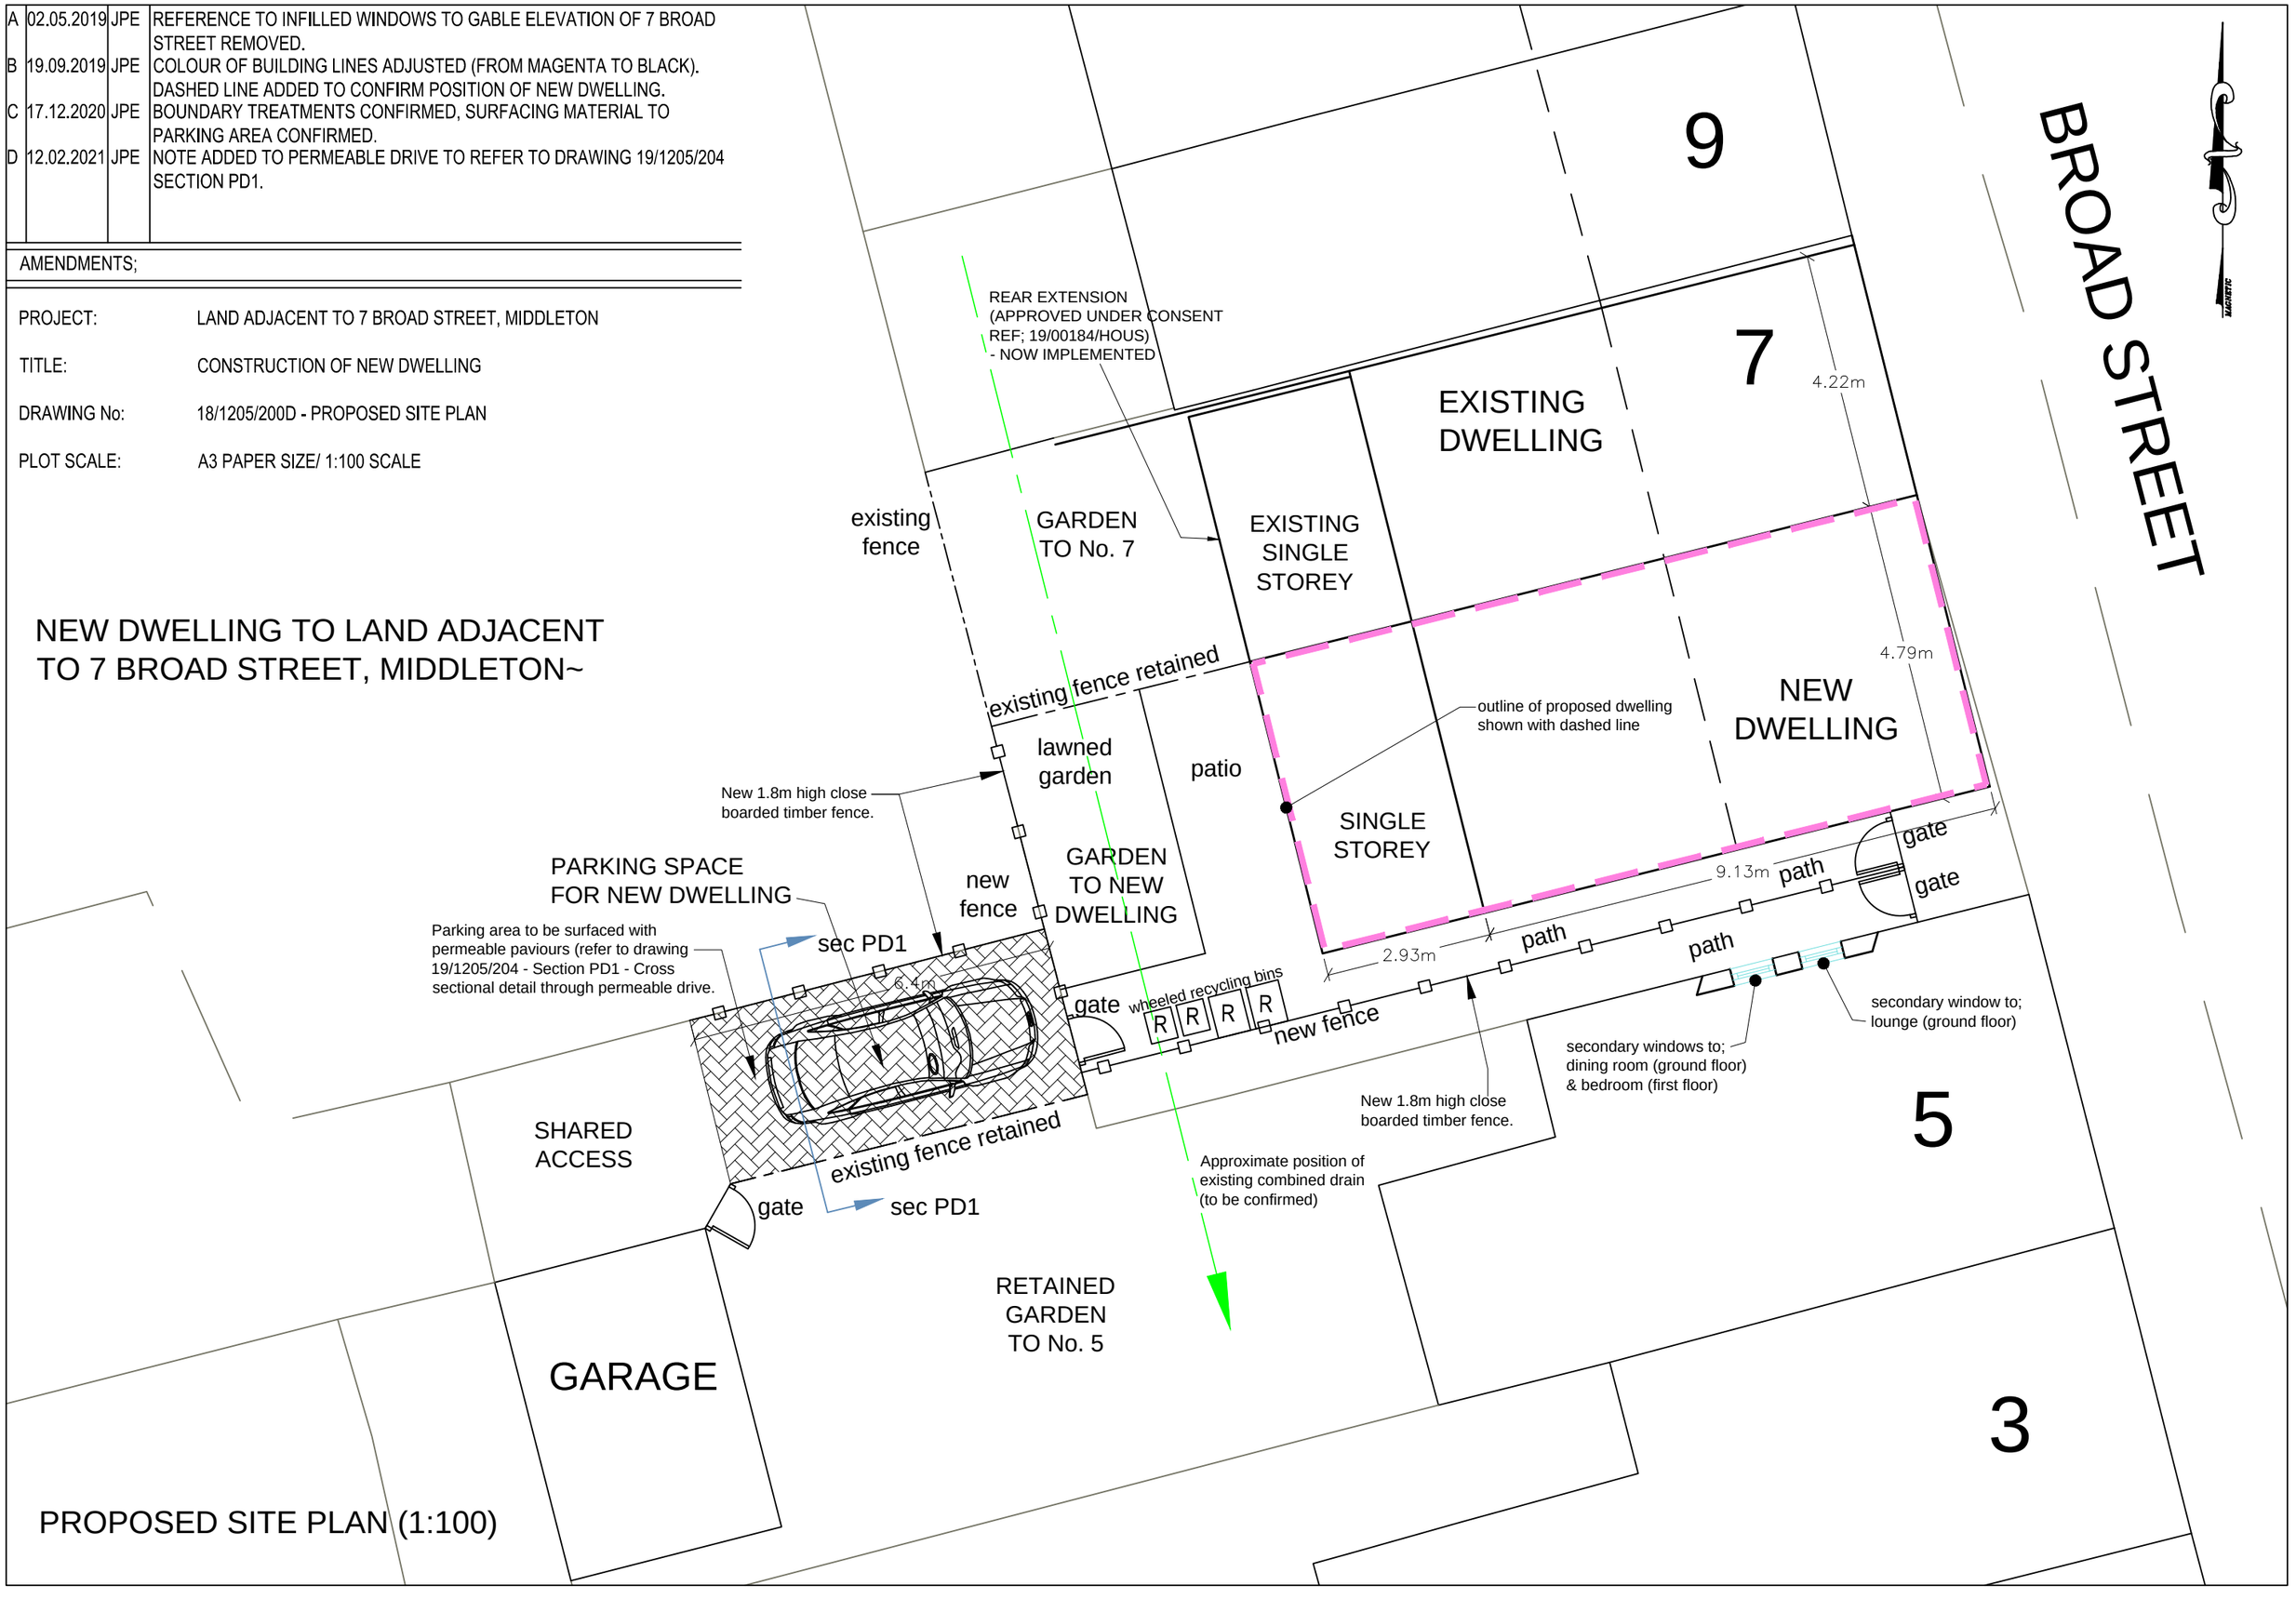

PROPOSED SITE PLAN (1:100)