




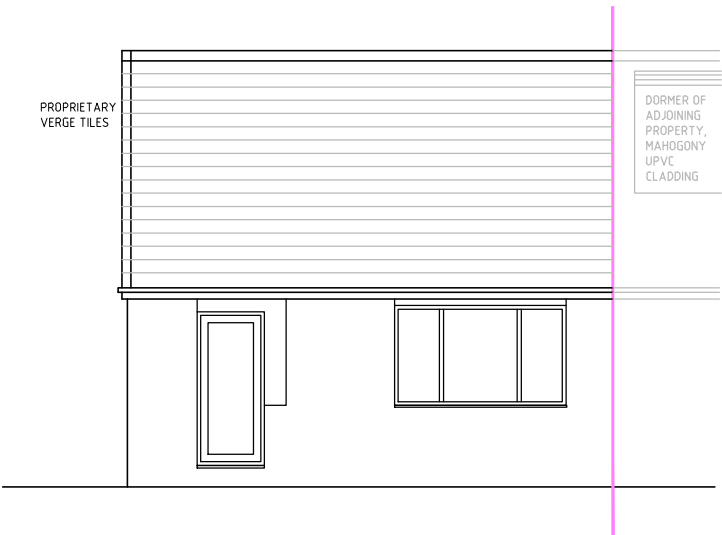


EXTG FRONT ELEV (1:100)

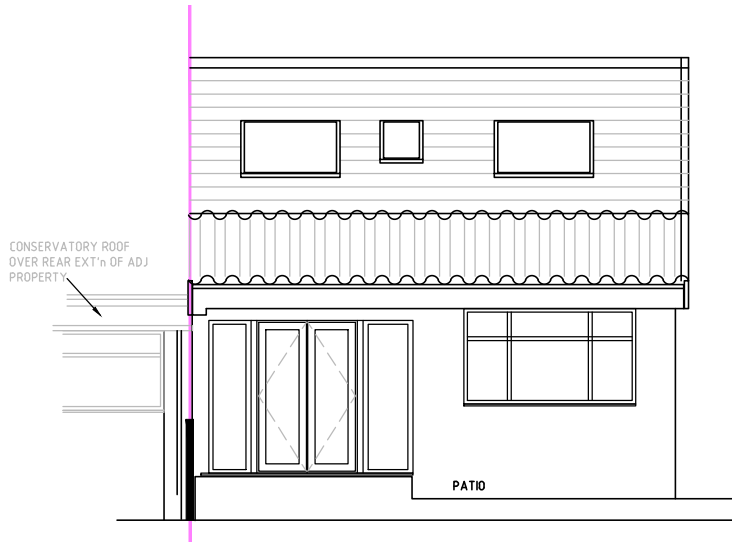

EXTG REAR ELEV (1:100)

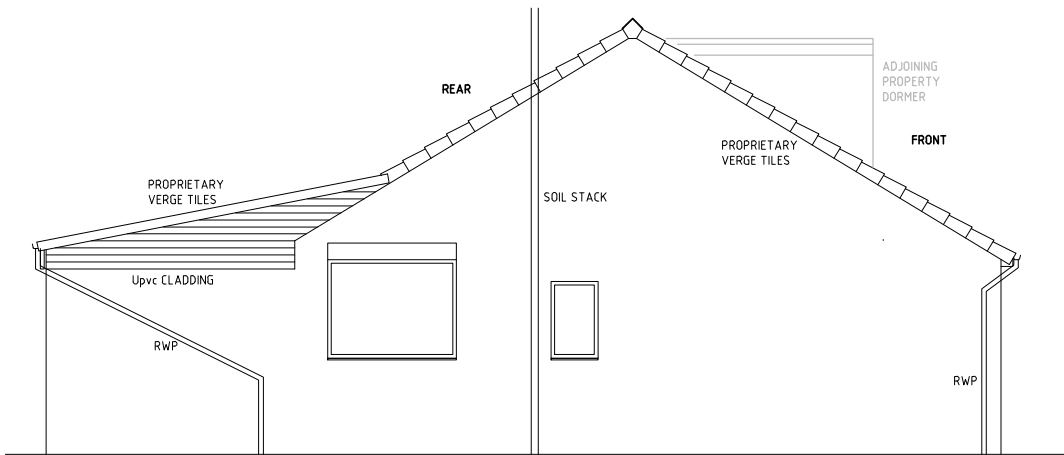

EXTG SIDE ELEV (1:100)

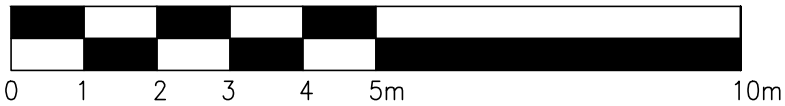

SCALE BAR 1:100

Rev.	Amendments	Date
------	------------	------


ISSUED FOR : PLANNING

CLIENT
MILLS FAMILY

PROJECT—SCHEME
15 PIETHORNE CLOSE
NEWHEY

TITLE
EXISTING LAYOUT
ELEVATIONS

PROJECT No.	DRG. No. E002	SCALE 1:100
	DATE FEB. '25	REVISION -

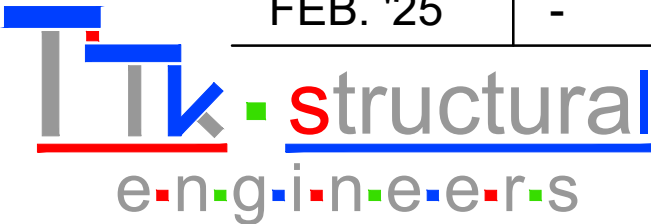

99 Manor Road. Shaw. Oldham. OL2 7JG (m: 07971 037112)

THIS IS AN ISO A3 SIZED DRAWING