

SCOPE OF WORKS

- Replace 1no. fascia and logo with new blue fascia. Omit logo
- Replace safety manifestation with new


Signage Colours

Core Red

#F9383D
0, 87, 69, 2
032 C

Core Blue

#011546
100, 90, 40, 40
282 C

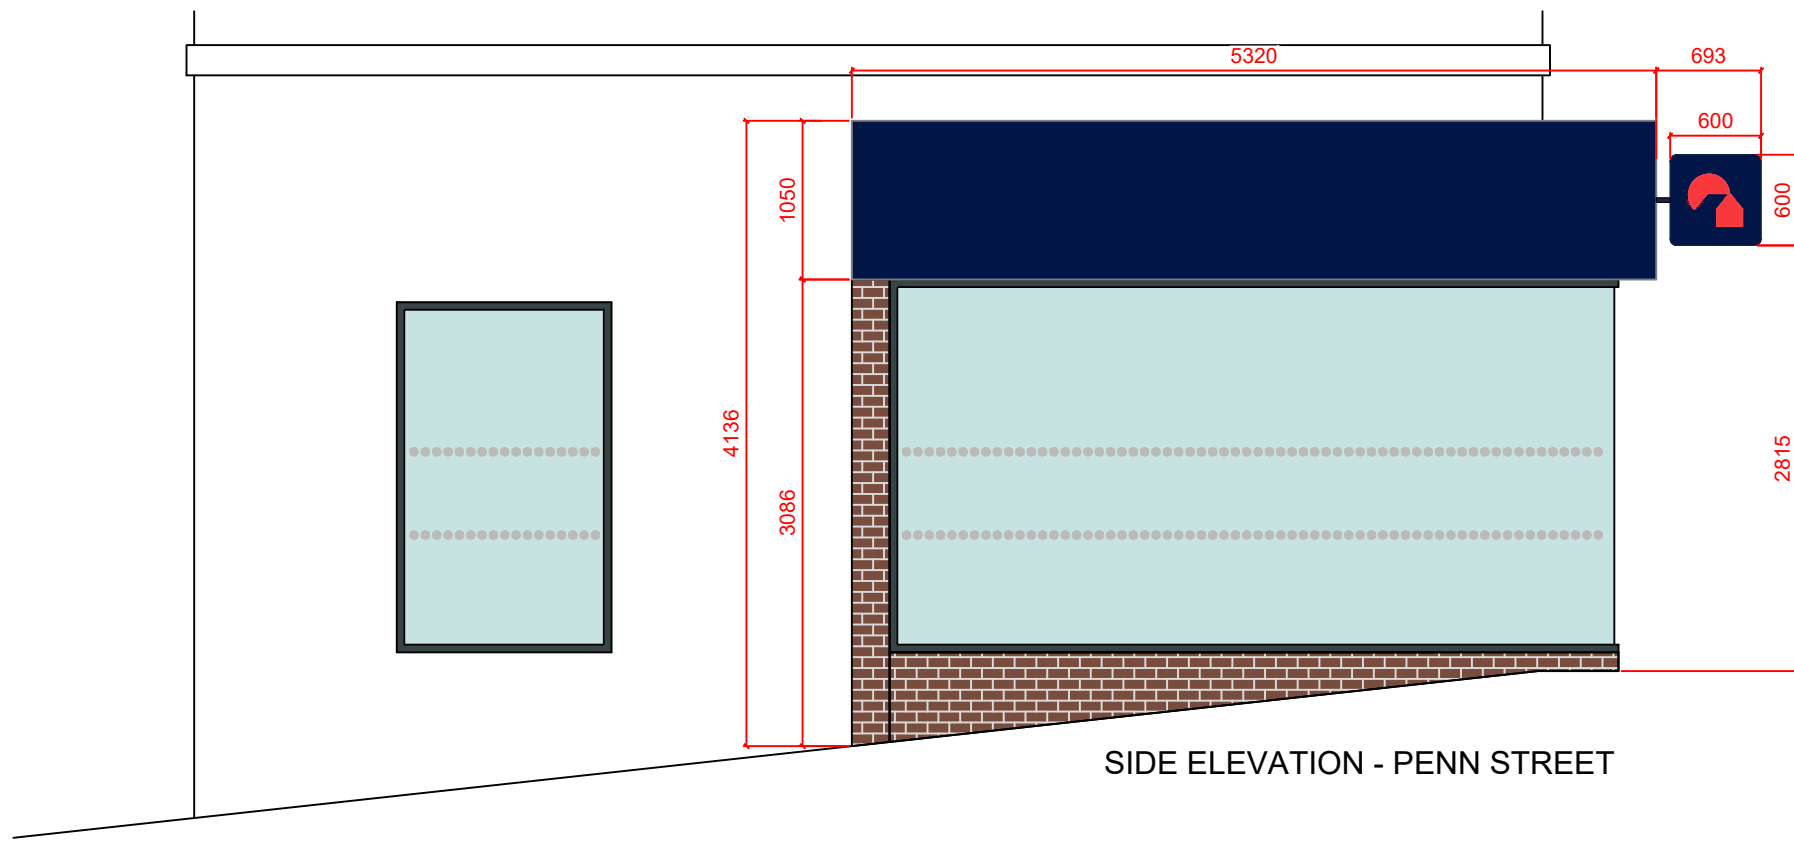

ALL DIMENSIONS MUST BE CHECKED ON SITE.
ONLY FIGURED DIMENSIONS ARE TO BE WORKED FROM.
DISCREPANCIES MUST BE REPORTED TO THE ARCHITECT BEFORE
PROCEEDING.
THIS DRAWING IS BASED ON BEST KNOW INFORMATION

0 1 2 3 4 5 M

Scale - metres

LETTER	DESCRIPTION	DATE

ISg ISG Boleyn House, St Augustines Business Park, Whitstable Kent CT5 2QJ	© This drawing remains the Copyright of Four Architecture and Design and may not be reproduced in whole or in any part without prior written permission. NOTE: All proprietary goods and materials are to be fitted in accordance with manufacturer's instructions. Codes of Practise and British Standards. All dimensions to be verified by the Contractor on site. Do not scale drawings, work to figured dimensions only. ALL REFERENCES SHOULD BE READ IN CONJUNCTION WITH THE MOST CURRENT NATIONWIDE DESIGN GUIDES.	CLIENT nationwide	ROCHDALE (0724) Brand Update	BRANCH NAME & PREFIX: ROCHDALE 112/114 Yorkshire Street Rochdale, OL16 1XN			DRAWING TYPE: PROPOSED EXTERNAL SIDE ELEVATION			
				SCALE @ A1: 1:50	SCALE @ A3: 1:100	DATE DRAWN: 08.08.2023	STATUS:	PROPERTY LOCATION CODE:	DRAWING REF NO:	REV.
				DRAWN BY: ICT	CHECKED BY & DATE: JNA	JOB REF:	PROPOSED	RO01	PR.00.E2	.