



Aperture ID	Proposed Aperture ID	Quantity Shared EEH3G
A1	340°	TBC
A2	340°	TBC
A3	340°	TBC
B1	100°	TBC
B2	100°	TBC
B3	100°	TBC
C1	220°	TBC
C2	220°	TBC
C3	220°	TBC


NOTES:	
1. ALL DIMENSIONS IN MM UNLESS OTHERWISE NOTED.	
SHARED CONFIGURATION SITE	
RF CONFIG	SW1

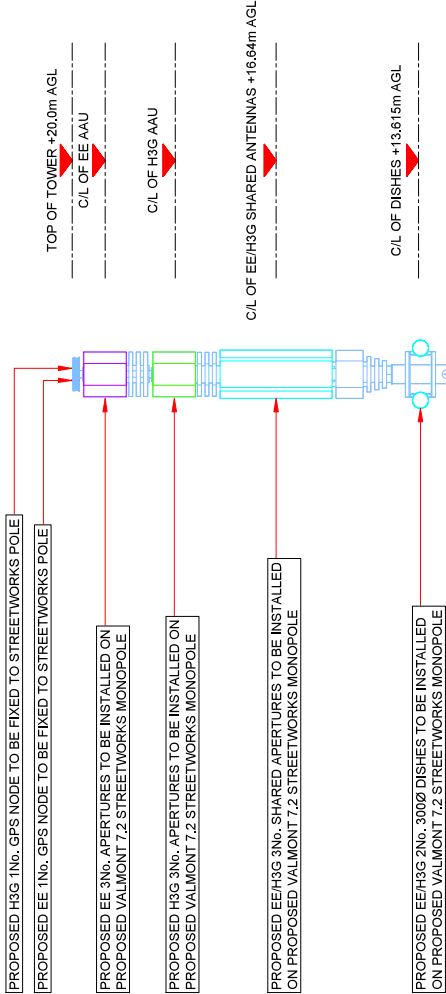

PROPOSED EE/H3G VALMONT 20m HIGH PHASE 7.2 STREETWORKS POLE TO BE INSTALLED ON ROOT FOUNDATION C/W WRAP-AROUND CABINET

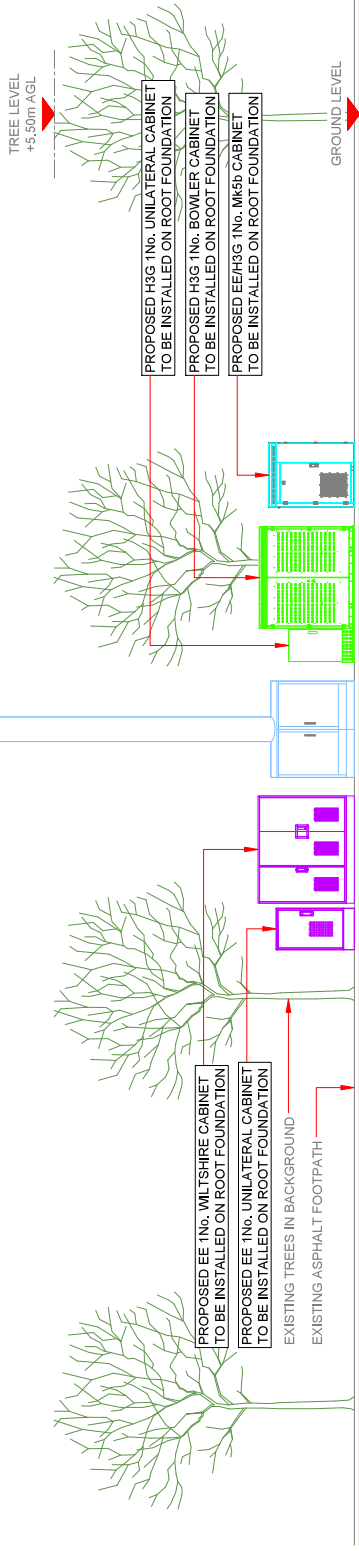

PROPOSED MAX CONFIGURATION ELEVATION

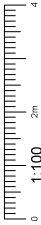

Number	MBNL / EE / H3G	Project	Purpose of Issue	Issue
M004	MBNL	NTQ	Planning	D
Revision / Upgrade Description				
Date	24.01.2024	Structure amended to Valmont 7.2 & Drawing updated to latest C/W standards		
Drawn	S. Barr			
Approved	M. Nall			
M003	MBNL	NTQ	Planning	C
Revision / Upgrade Description				
Date	25.08.2022	NGR Amendment		
Drawn	P. Remill			
Approved	S. Barr			
M002	MBNL	NTQ	Planning	B
Revision / Upgrade Description				
Date	09.08.2022	NGR Amendment		
Drawn	P. Remill			
Approved	S. Barr			
M001	MBNL	NTQ	Planning	A
Revision / Upgrade Description				
Date	23.05.2022	First Issue		
Drawn	R. Nugent			
Approved	G. Nall			

Mushberry 3G UK Limited
Quaker Drive
Hartlebury
Worcestershire
B51 3JG
Tel: 01927 315000
Fax: 01927 315001

Mobile Broadband Network Limited
Salford Park, Thames Valley, Slough Road, Reading, RG1 1LX

Unit 27F-G
Hartlebury Trading Estate
Crown Lane
Hartlebury
Worcestershire
DY10 4JD

Site Name:	SYKE ROAD
Site ID:	1673391
Address:	SYKE ROAD SYKE ROCHDALE GREATER MANCHESTER OL12 9TQ

Title:	265 MAX CONFIGURATION ELEVATION
Project:	NTQ

Purpose of Issue			
GENERAL ARRANGEMENT			
EE Call ID:	MBNL Call ID	3UK Call ID	
79980	ROD154	OL0102	
Master Drawing No:	1673391_79980_ROD154_OL0102_M004		
Issue	D		